



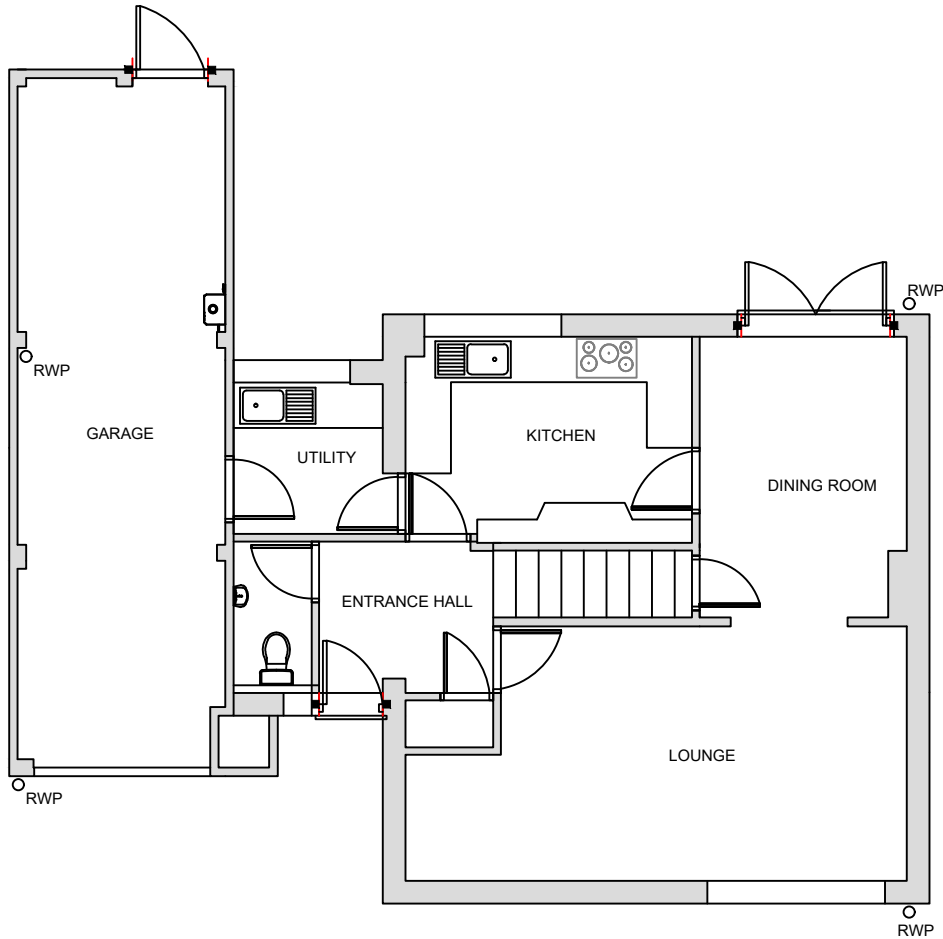


EXISTING GROUND FLOOR PLAN

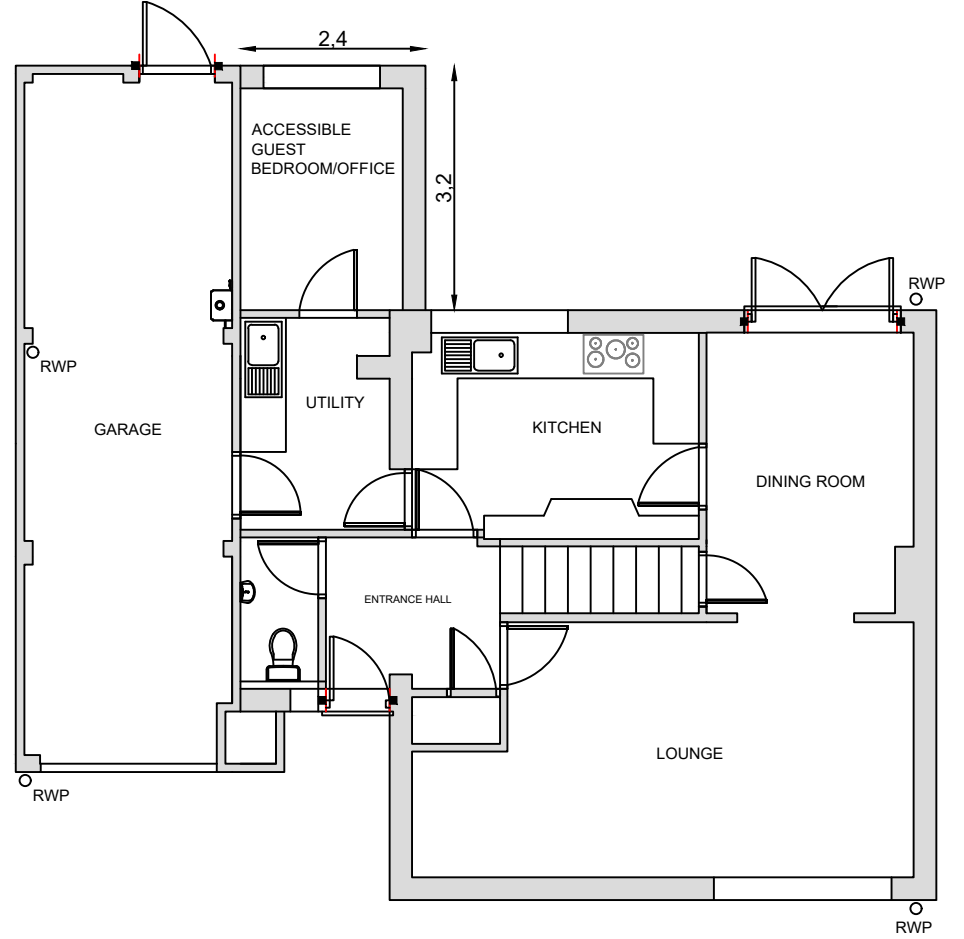

PROPOSED GROUND FLOOR PLAN

1:100

 

DRAWING TITLE: EXISTING & PROPOSED FLOOR PLANS

DATE: APRIL 2024

SCALE: 1:100 @ A3

DWG No: 8422-02

REV: -

PROJECT:
8 BLACKMORE
LETCHWORTH

CLIENT:
DANIEL
HADAWAY