




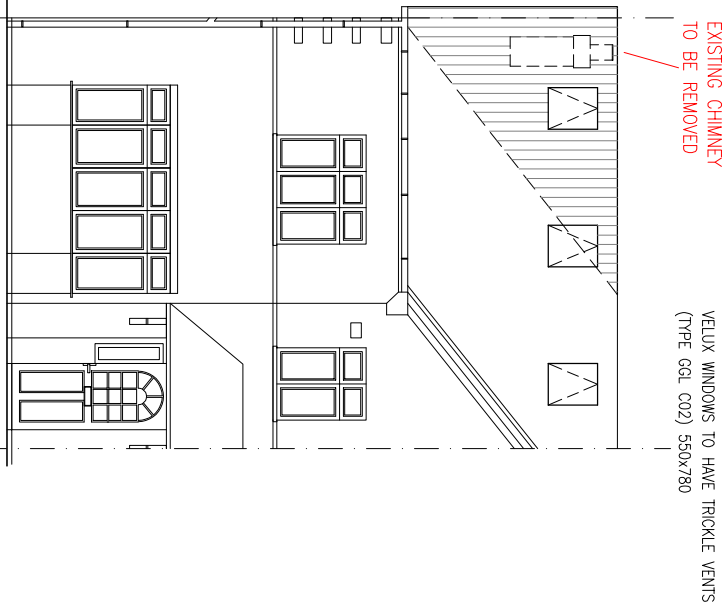


FRONT ELEVATION

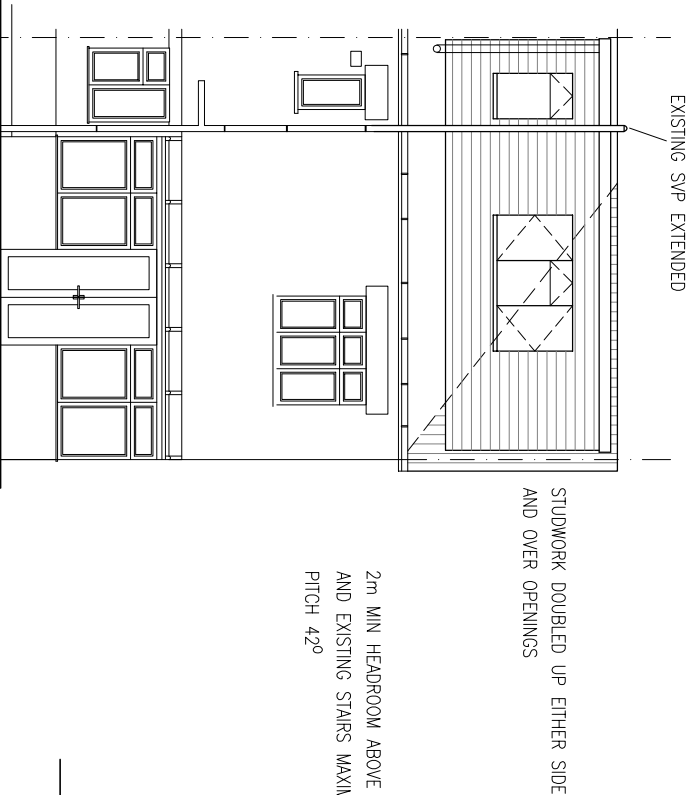


REAR ELEVATION

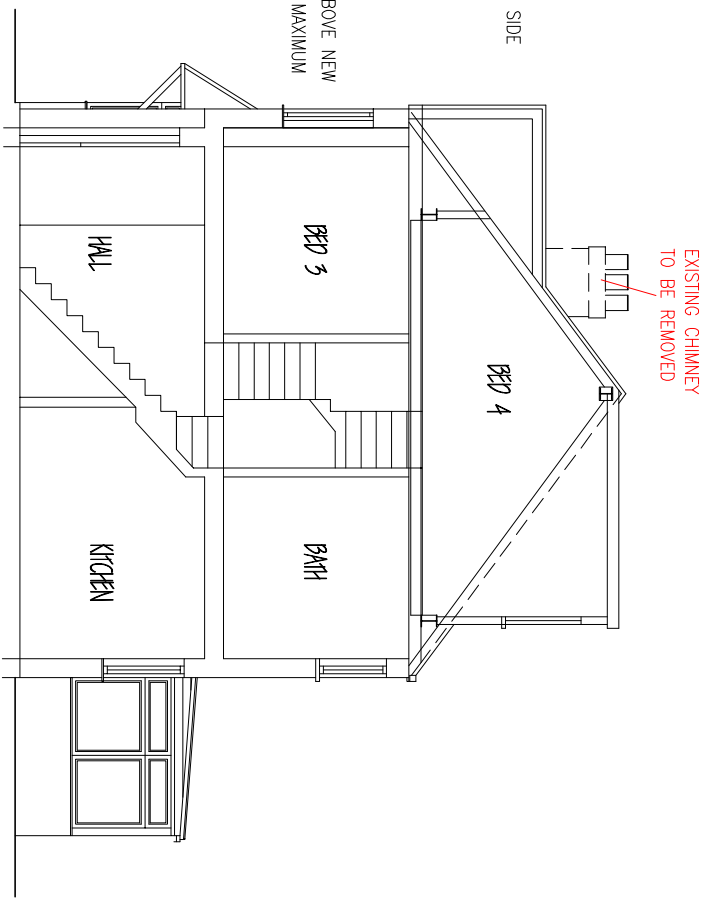


CROSS SECTION

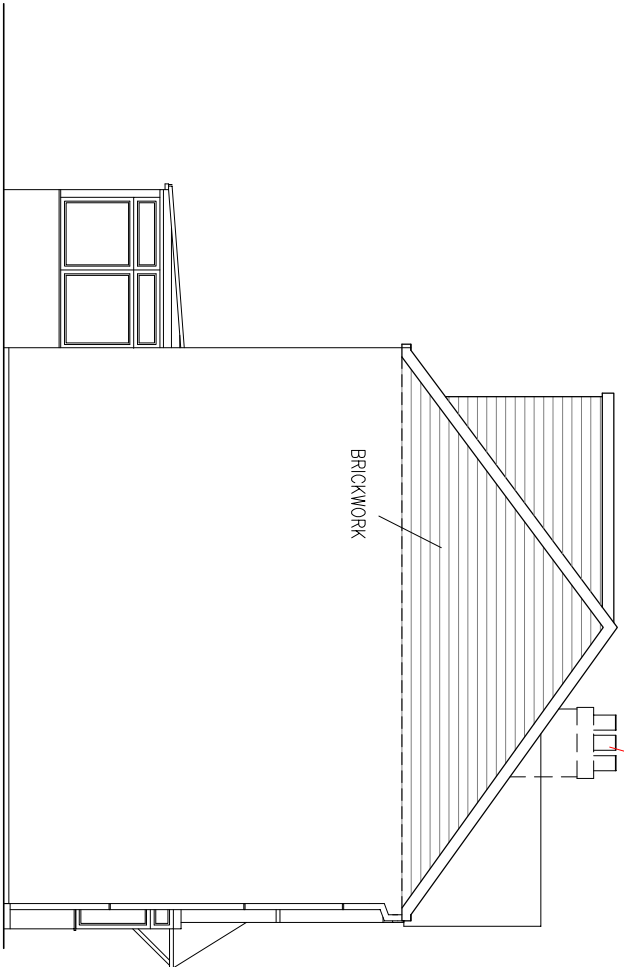

LEFT ELEVATION

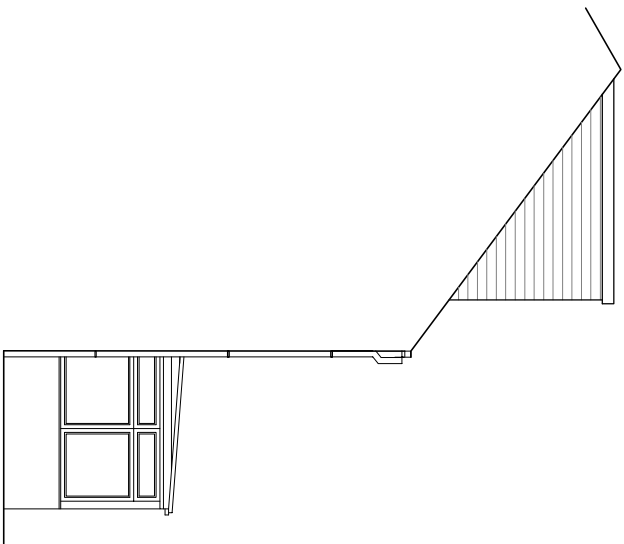

RIGHT ELEVATION

 

Scale Bar

IMPROVE.IT DESIGN LTD
9 BROADSTONE, DARTMOUTH, DEVON. T06 9NR.
Tel: 07850 243045
Email: improveitdesignltd@gmail.com

B CHIMNEY TO BE REMOVED 15/APR/26
A CHIMNEY NOTE REVISED 15/APR/26

SITE: MRS A BEYNON,
14 WILTON ROAD,
HITCHIN, HERTS. SG5 1SS.

PROPOSED
LOFT CONVERSION
(PROPOSED)

SCALE: 1:100 (A3) DRG No. 141125/04 **B**