




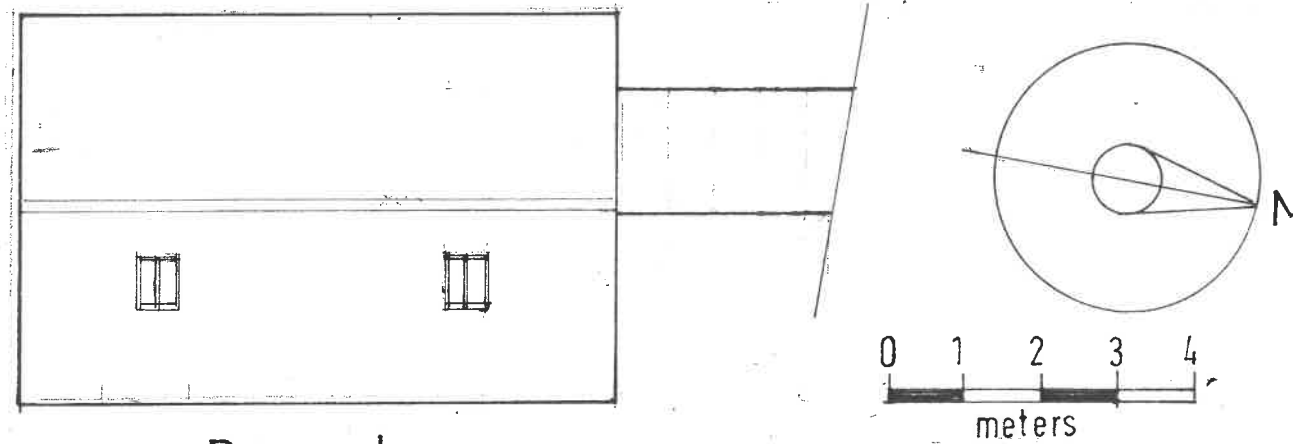

Proposed
Roof Plan

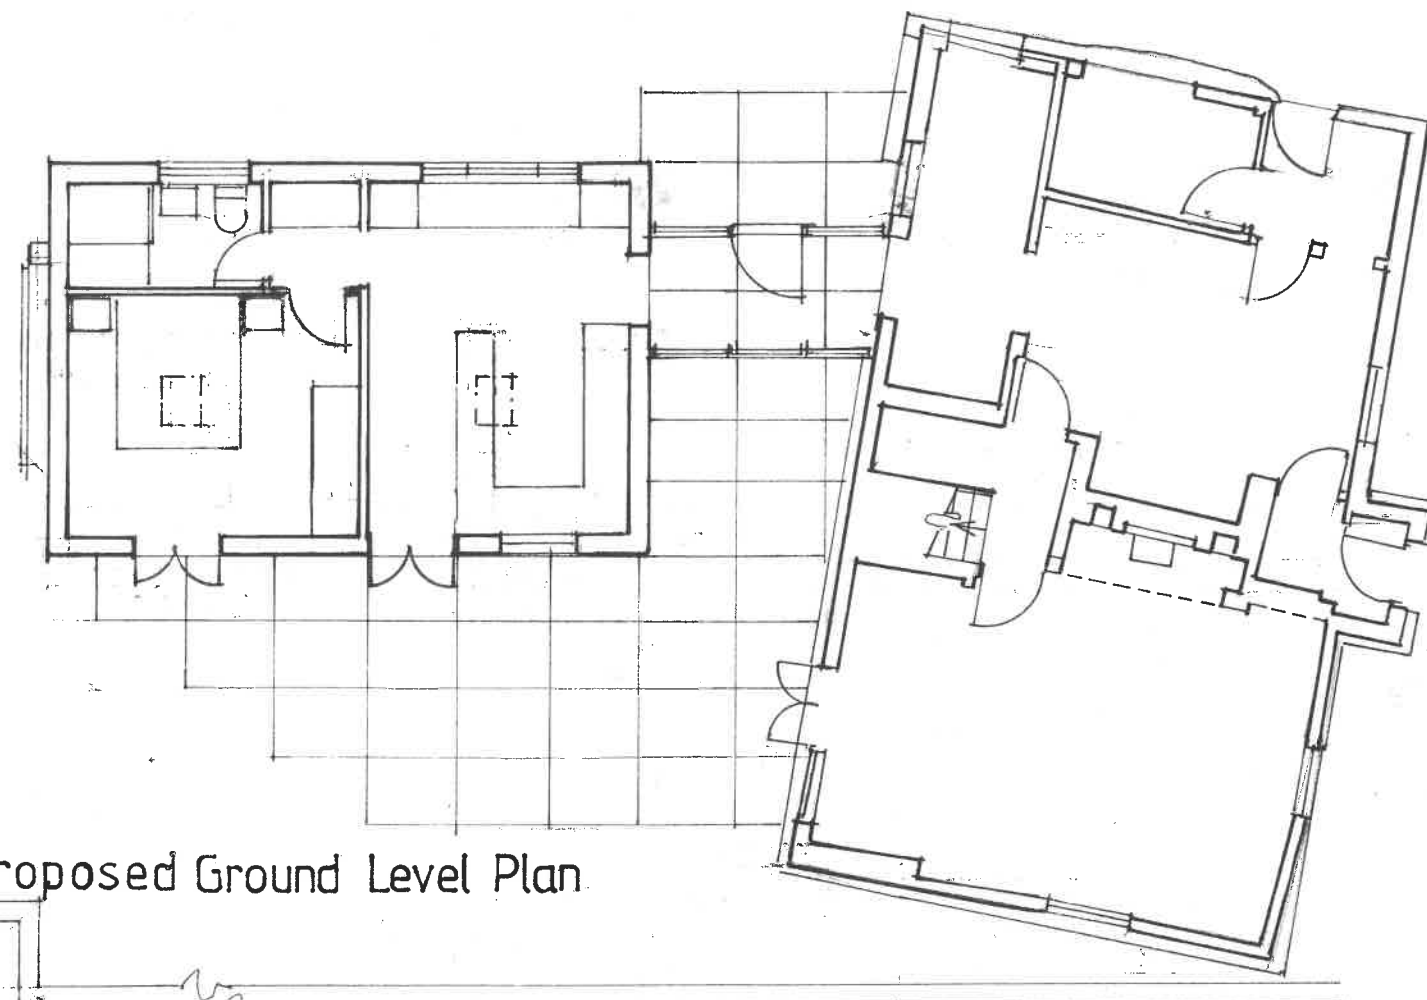


Proposed Ground Level Plan

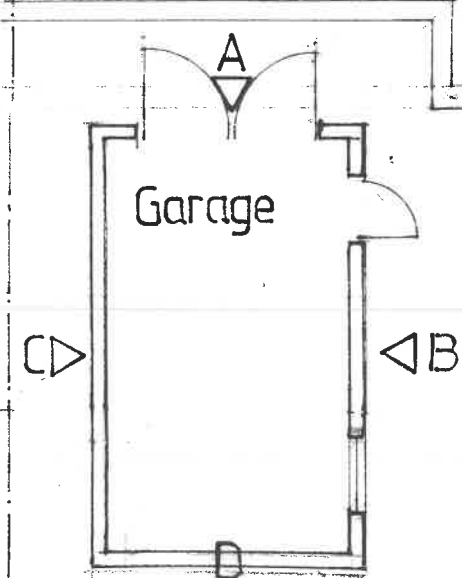


Garage


Garage
Elevations

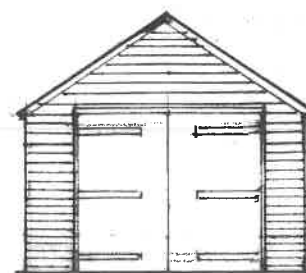


A

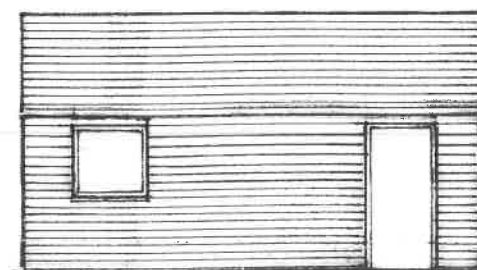

B

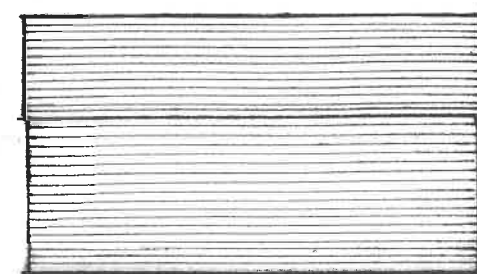

C

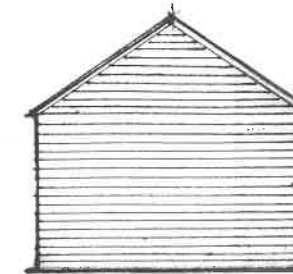

D

REVISIONS
A 15.04.26 Garage Plan & Elevations added

Wilson & MacGarry
11 Church Street
Thriplow
Nr. Royston
Herts SG8 7RE
Tel : 01763 208002
e-mail: p@macgarry.com
website: wilson.macgarry.com

JOB

**MOSS ROSE COTTAGE
PAYNE END
SANDON
BUNTINGFORD
SG90QU**

DRAWING

**PROPOSED GROUND PLAN
AND ROOF PLAN OF
EXTENSION**

DATE SCALE@A3

7 / 1 / 26 1:100

DRG. NO.

389/05 A