




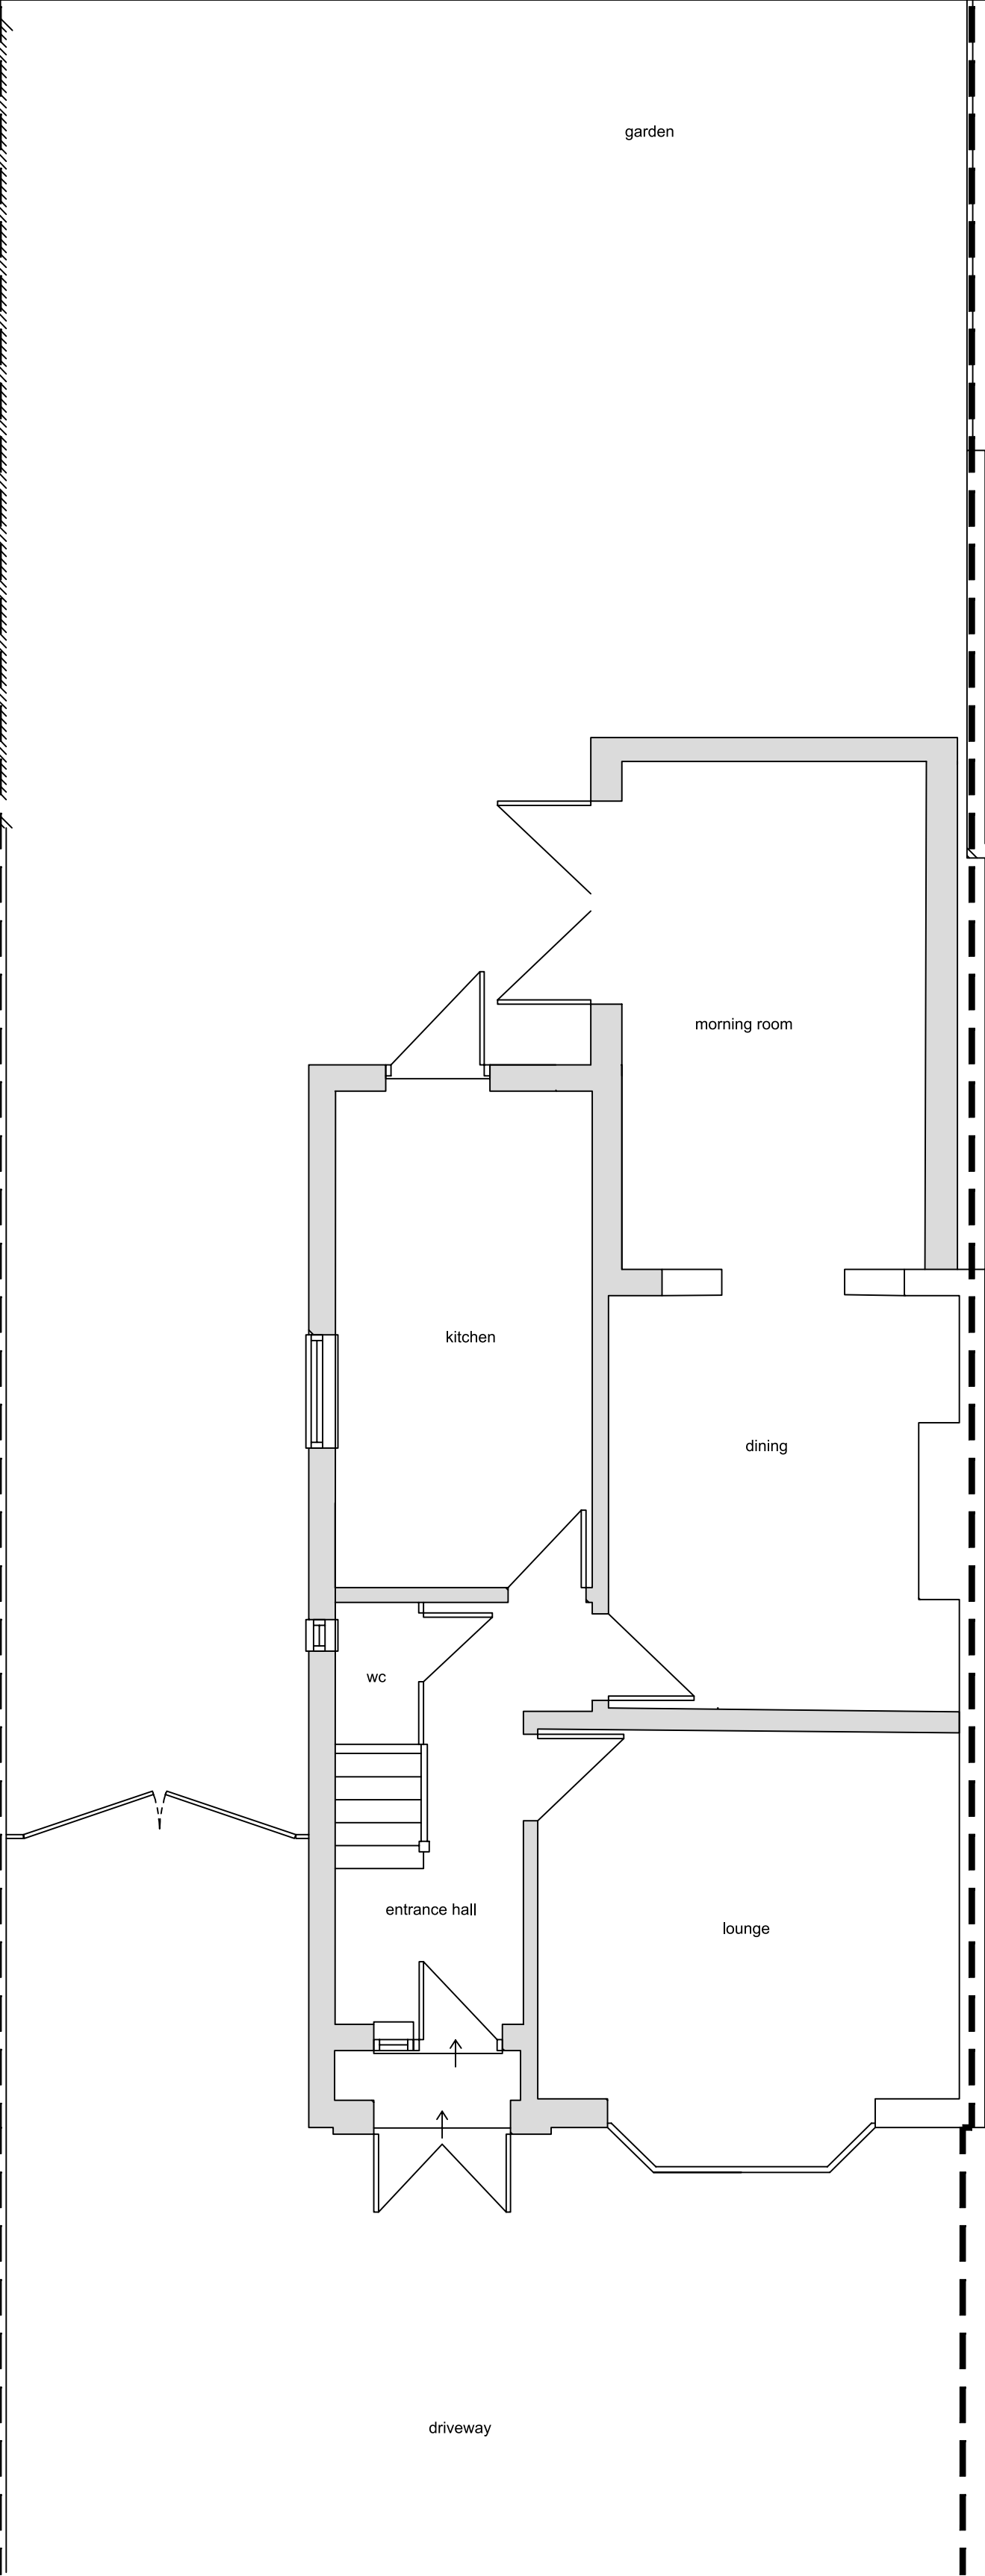

EXISTING GROUND FLOOR PLAN
1:50 @ A1

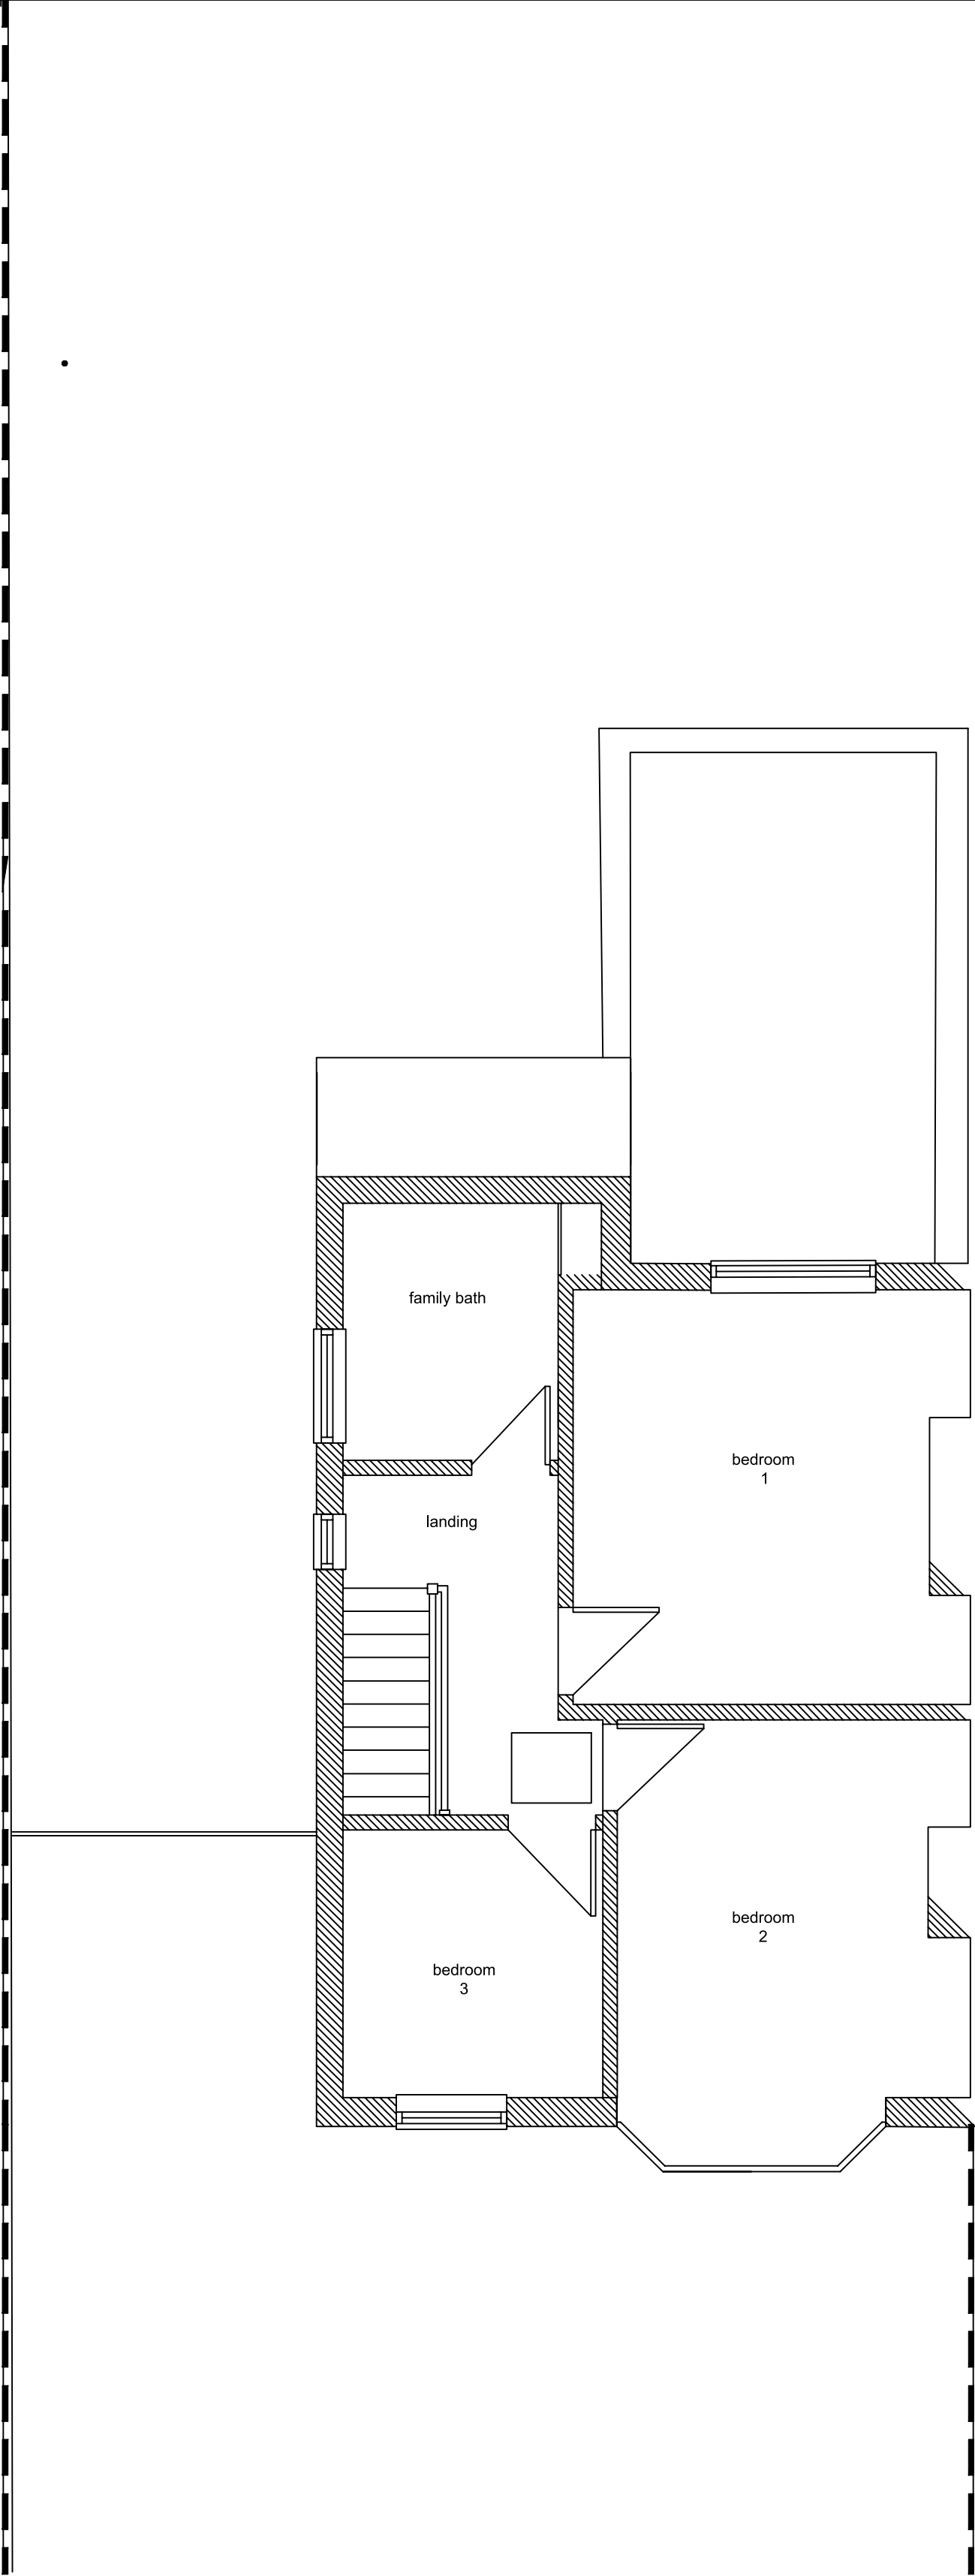

EXISTING FIRST FLOOR PLAN
1:50 @ A1

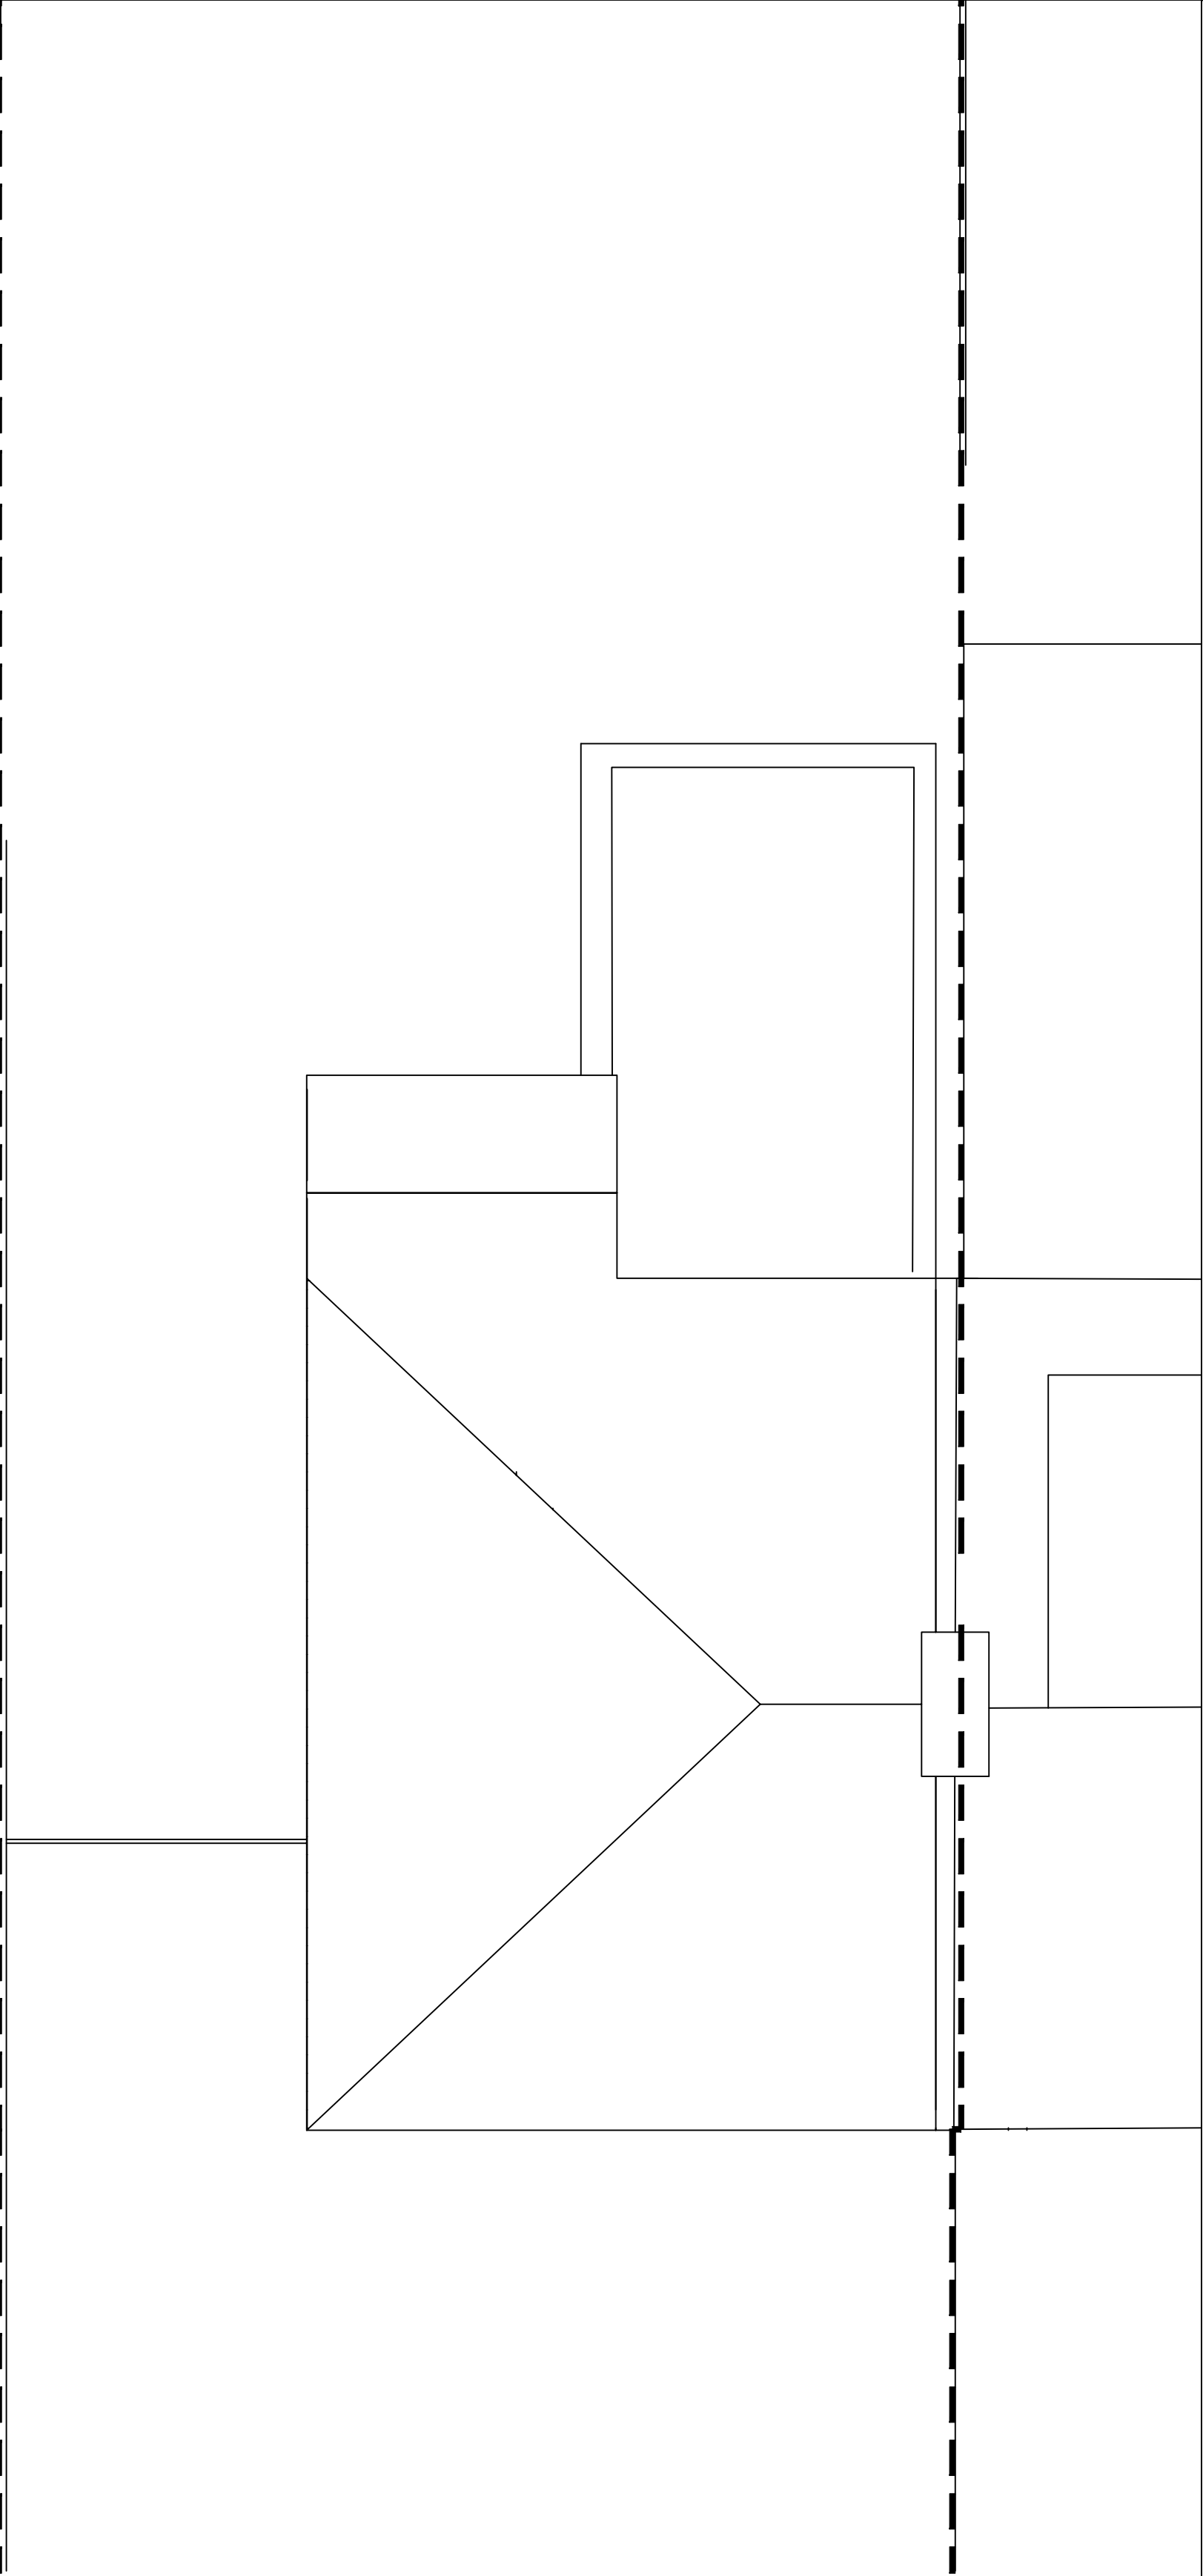

EXISTING ROOF PLAN
1:50 @ A1

General Notes

1:2000 0 5000 10000

1:1 0 10 20 30 40 50

No.	Revision/Issue	Date

Firm Name and Address

Private

Project Name and Address

57 Periwinkle Lane
Hitchin
SG5 1TZ

Project Rear & side single storey extension	Sheet Drawing 01 - Existing Plans_Rev 01
Date July 2024	
Scale 1:50 @ A1	