



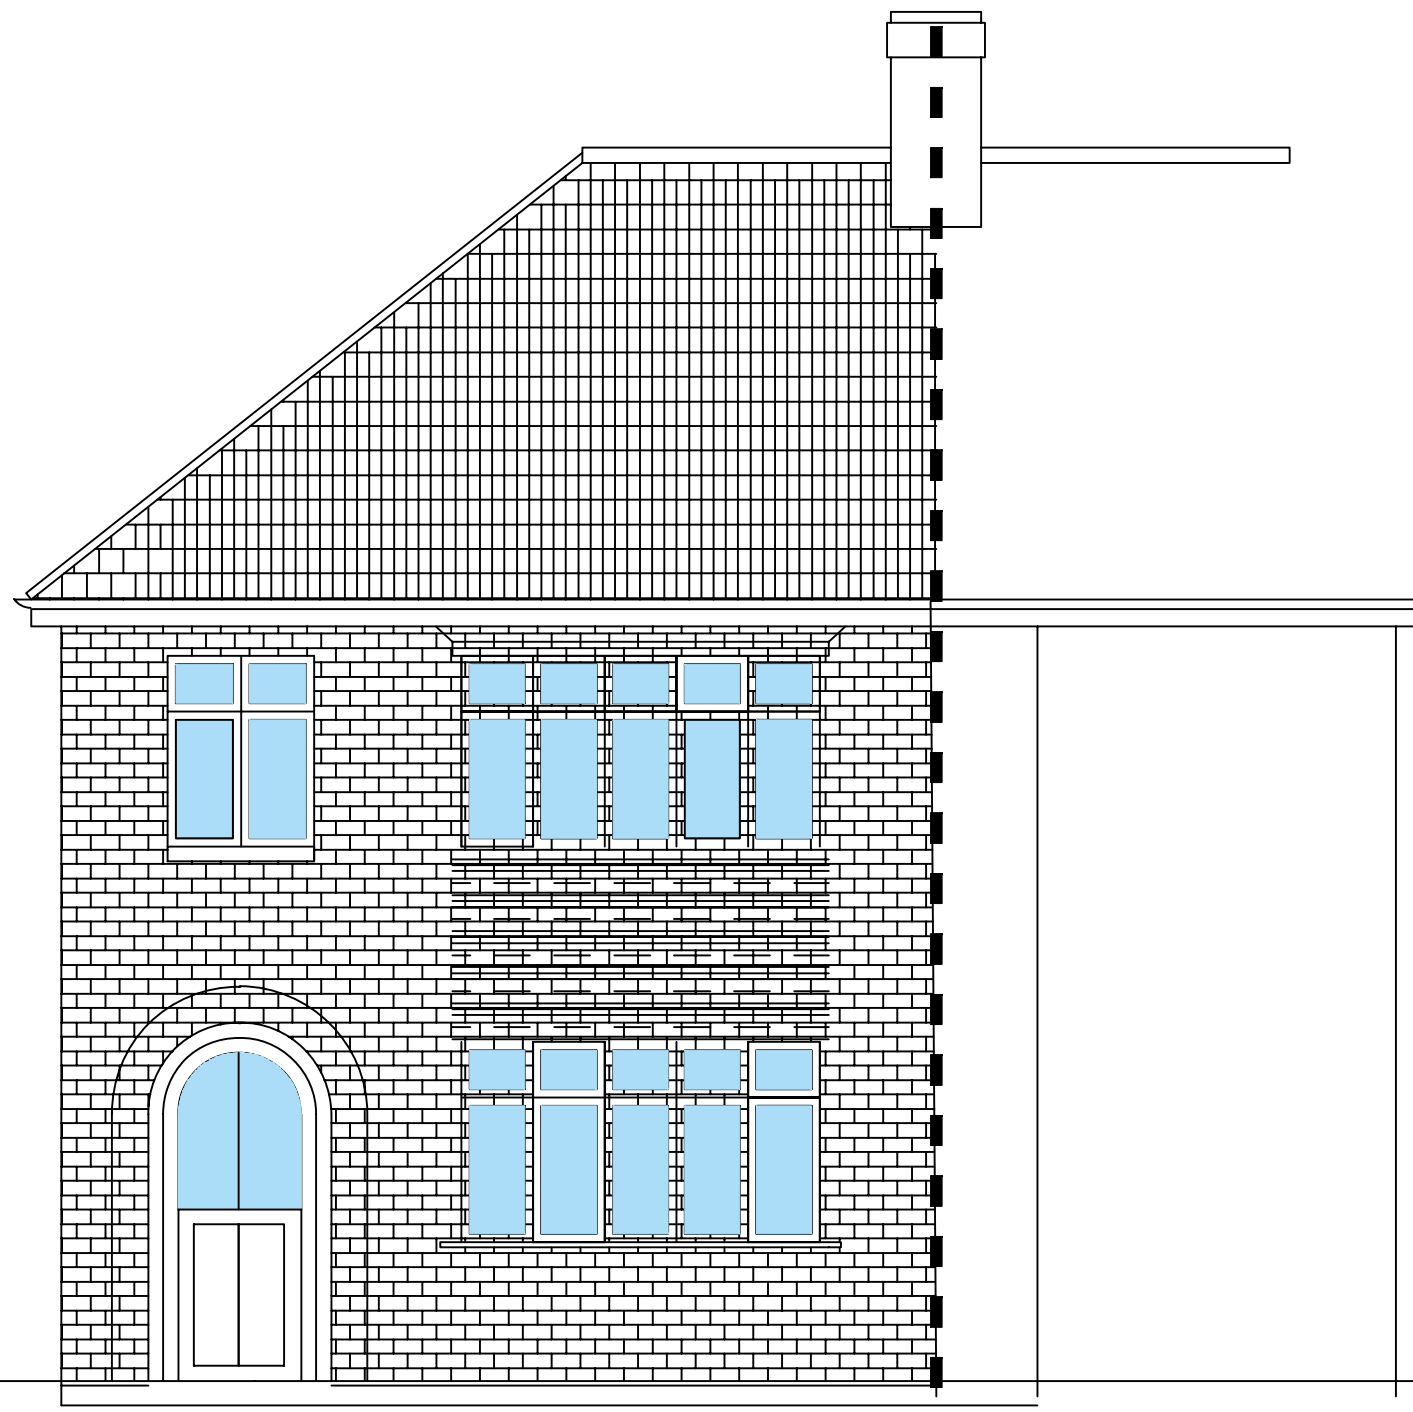


EXISTING FRONT ELEVATION
1:50 @ A1

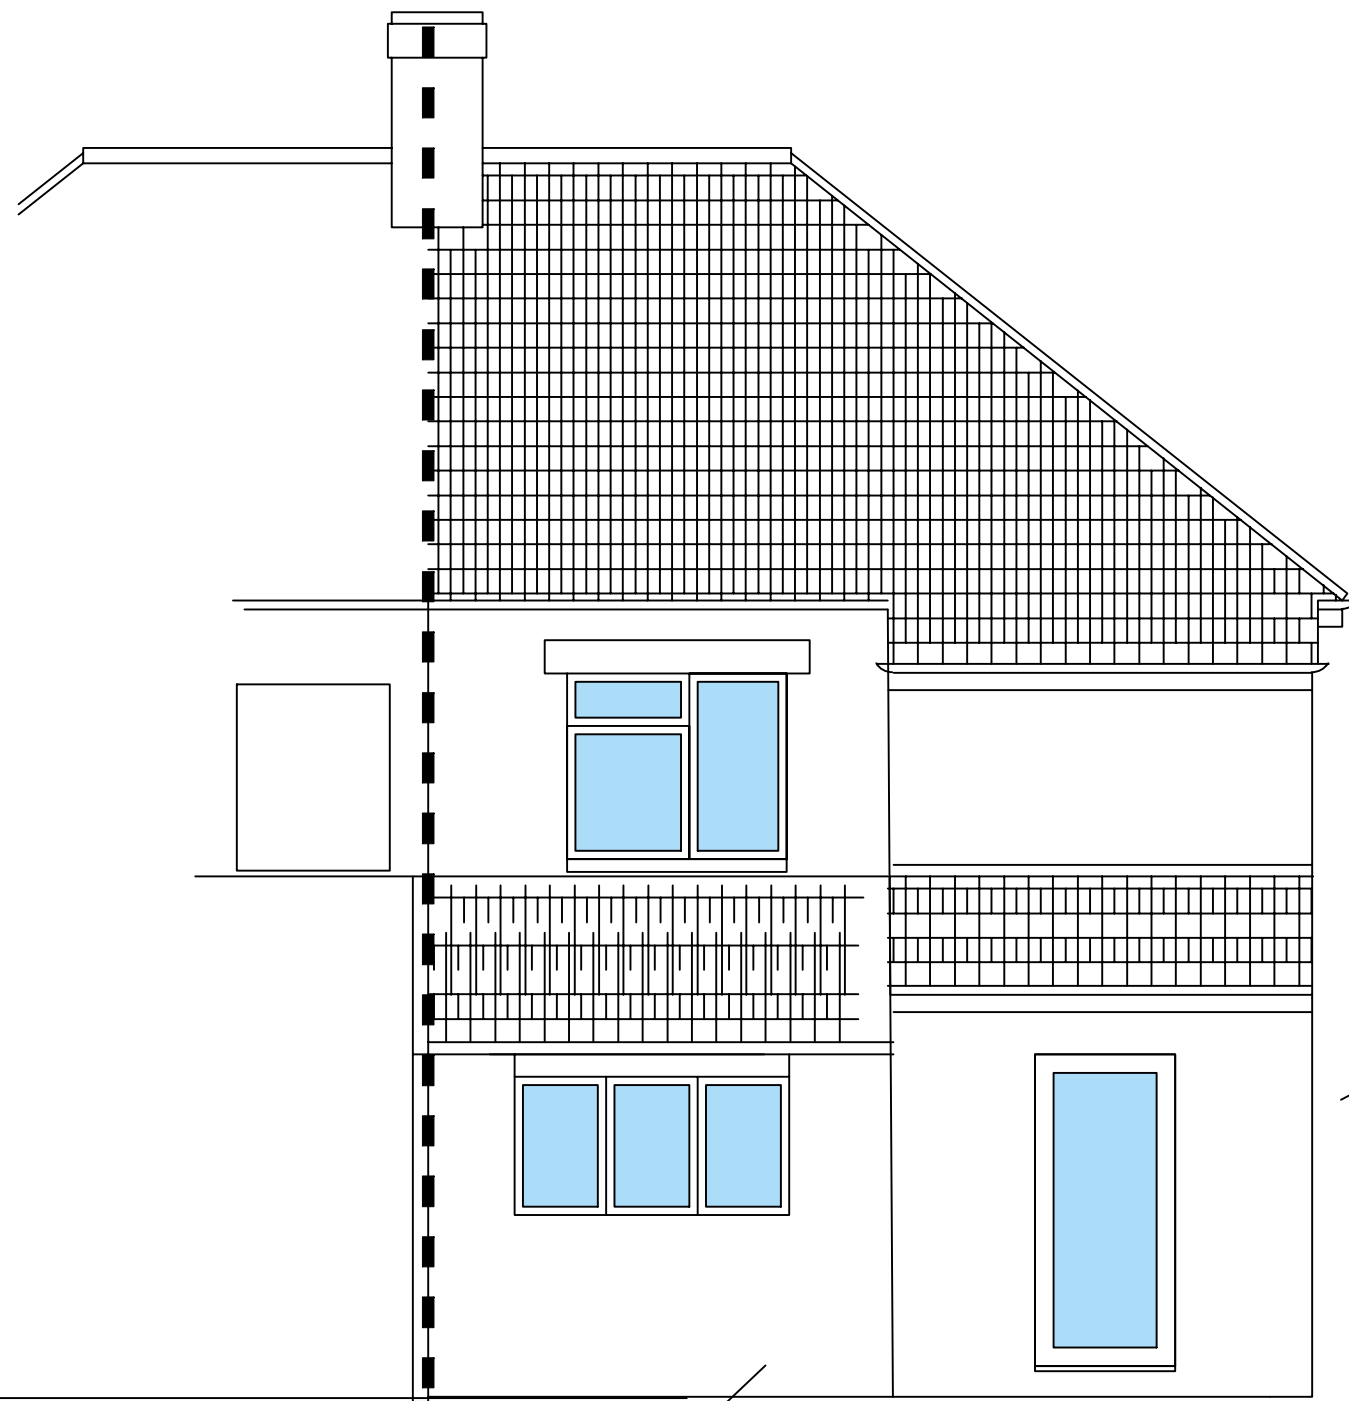


EXISTING REAR ELEVATION
1:50 @ A1



EXISTING SIDE ELEVATION (East)
1:50@A1

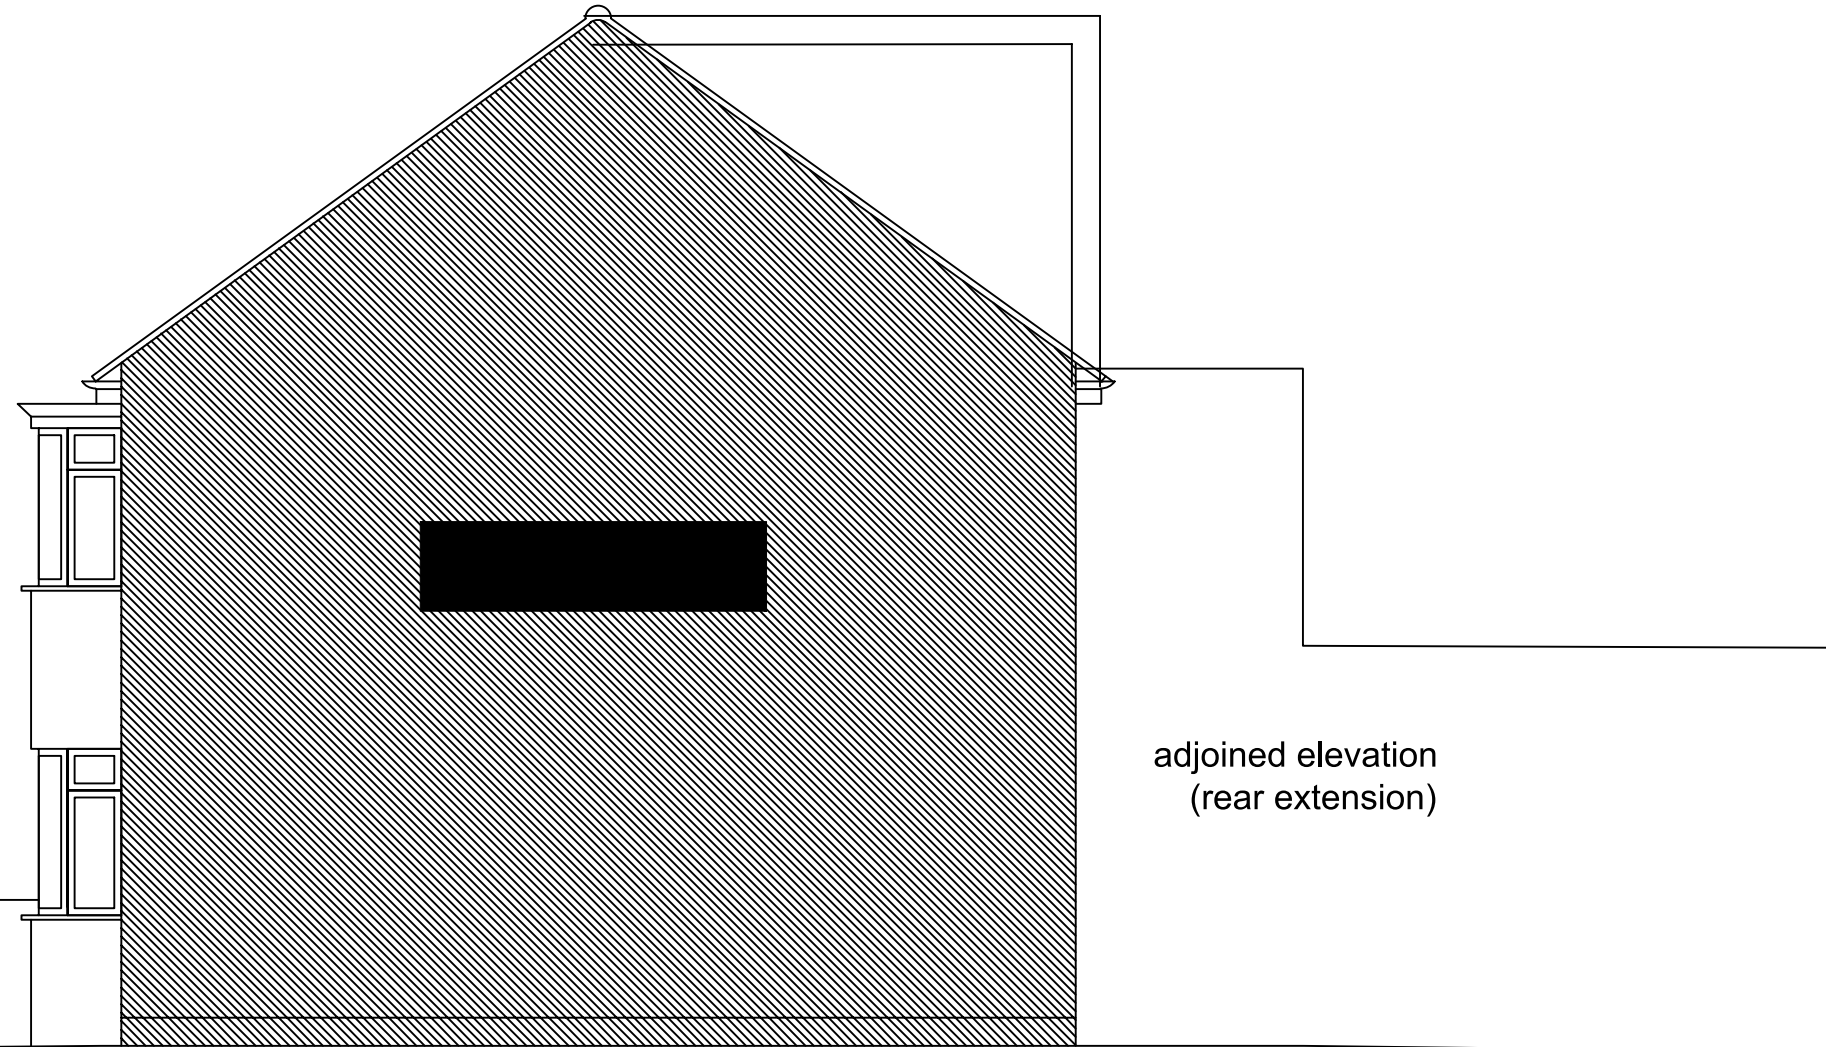

EXISTING SIDE ELEVATION (West)
1:50@A1

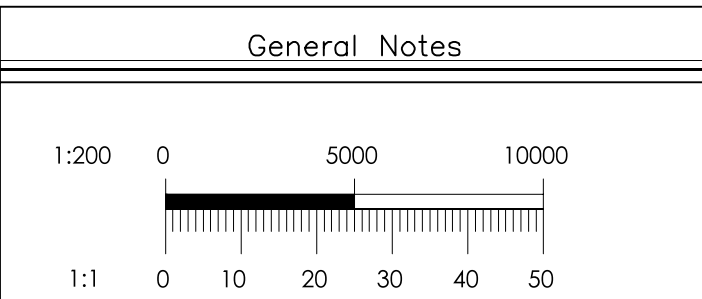

No.	Revision/Issue	Date

Firm Name and Address
Private

Project Name and Address

57 Periwinkle Lane
Hitchin
SG5 1TZ

Project Rear & side single storey extension	Sheet Drawing 02 Existing Elevations _Rev 01
Date July 2024	
Scale 1:50 @ A1	