


FRONT ELEVATION


SIDE ELEVATION

REAR ELEVATION

SIDE ELEVATION

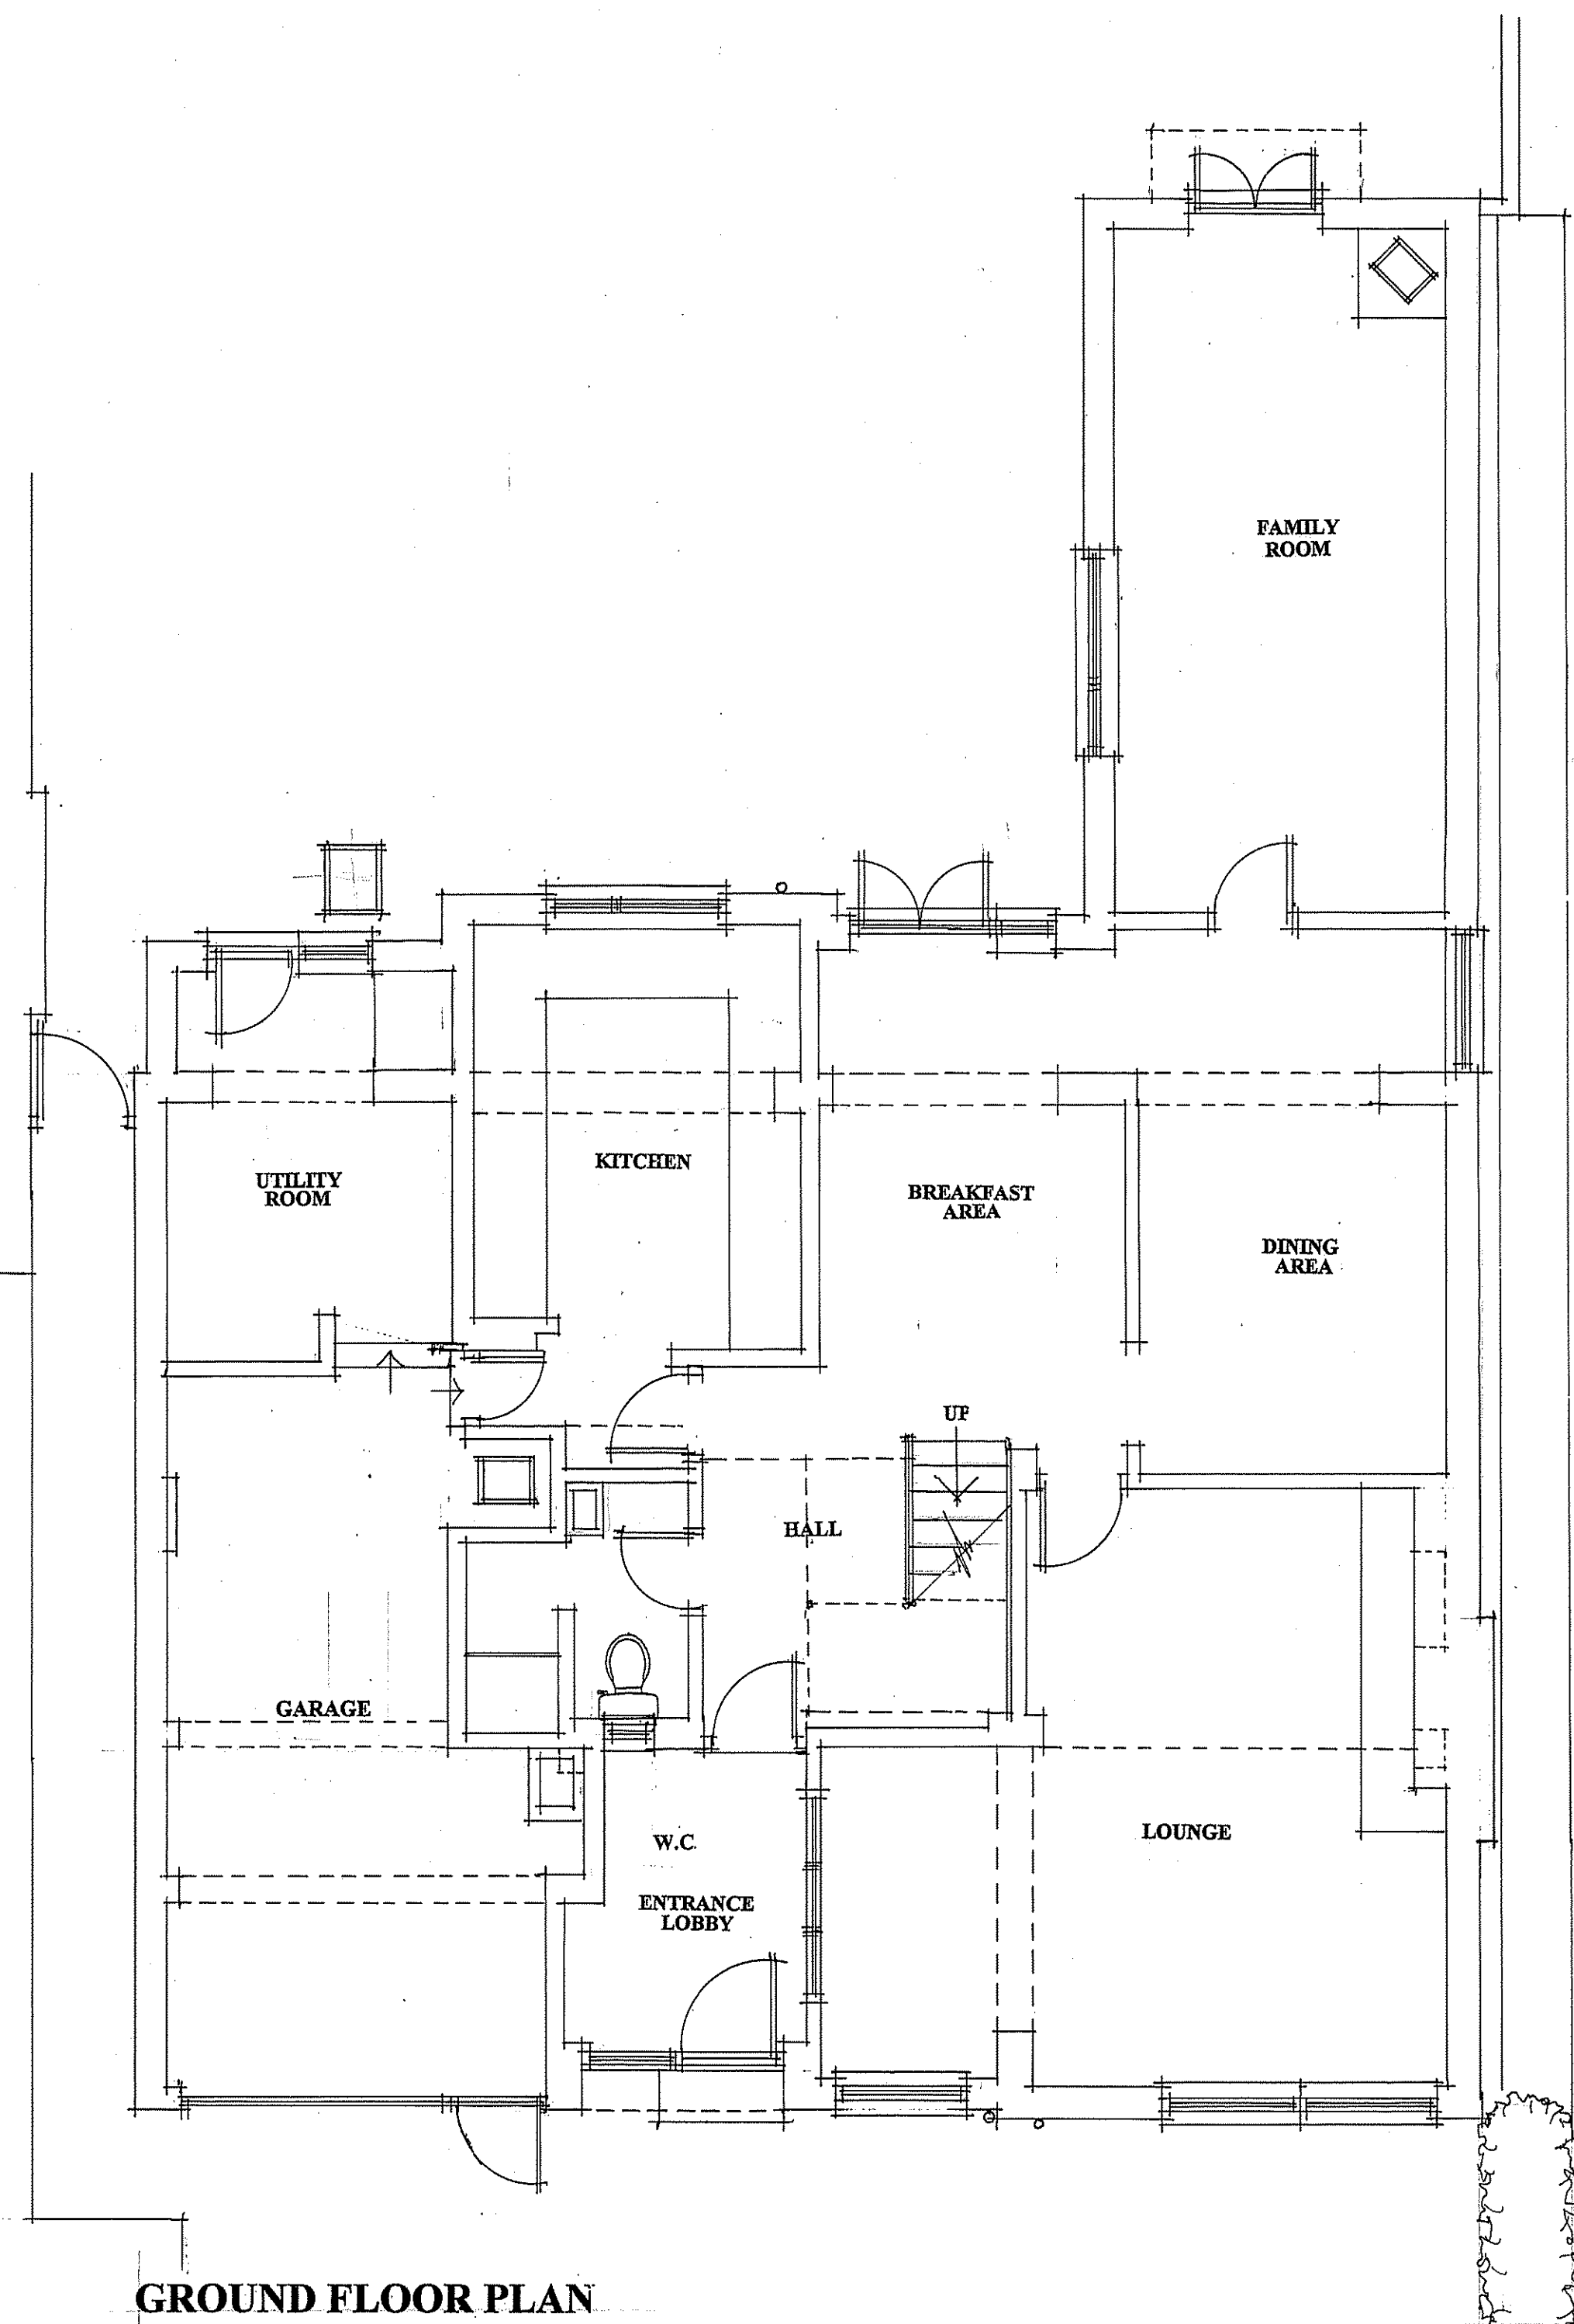

GROUND FLOOR PLAN

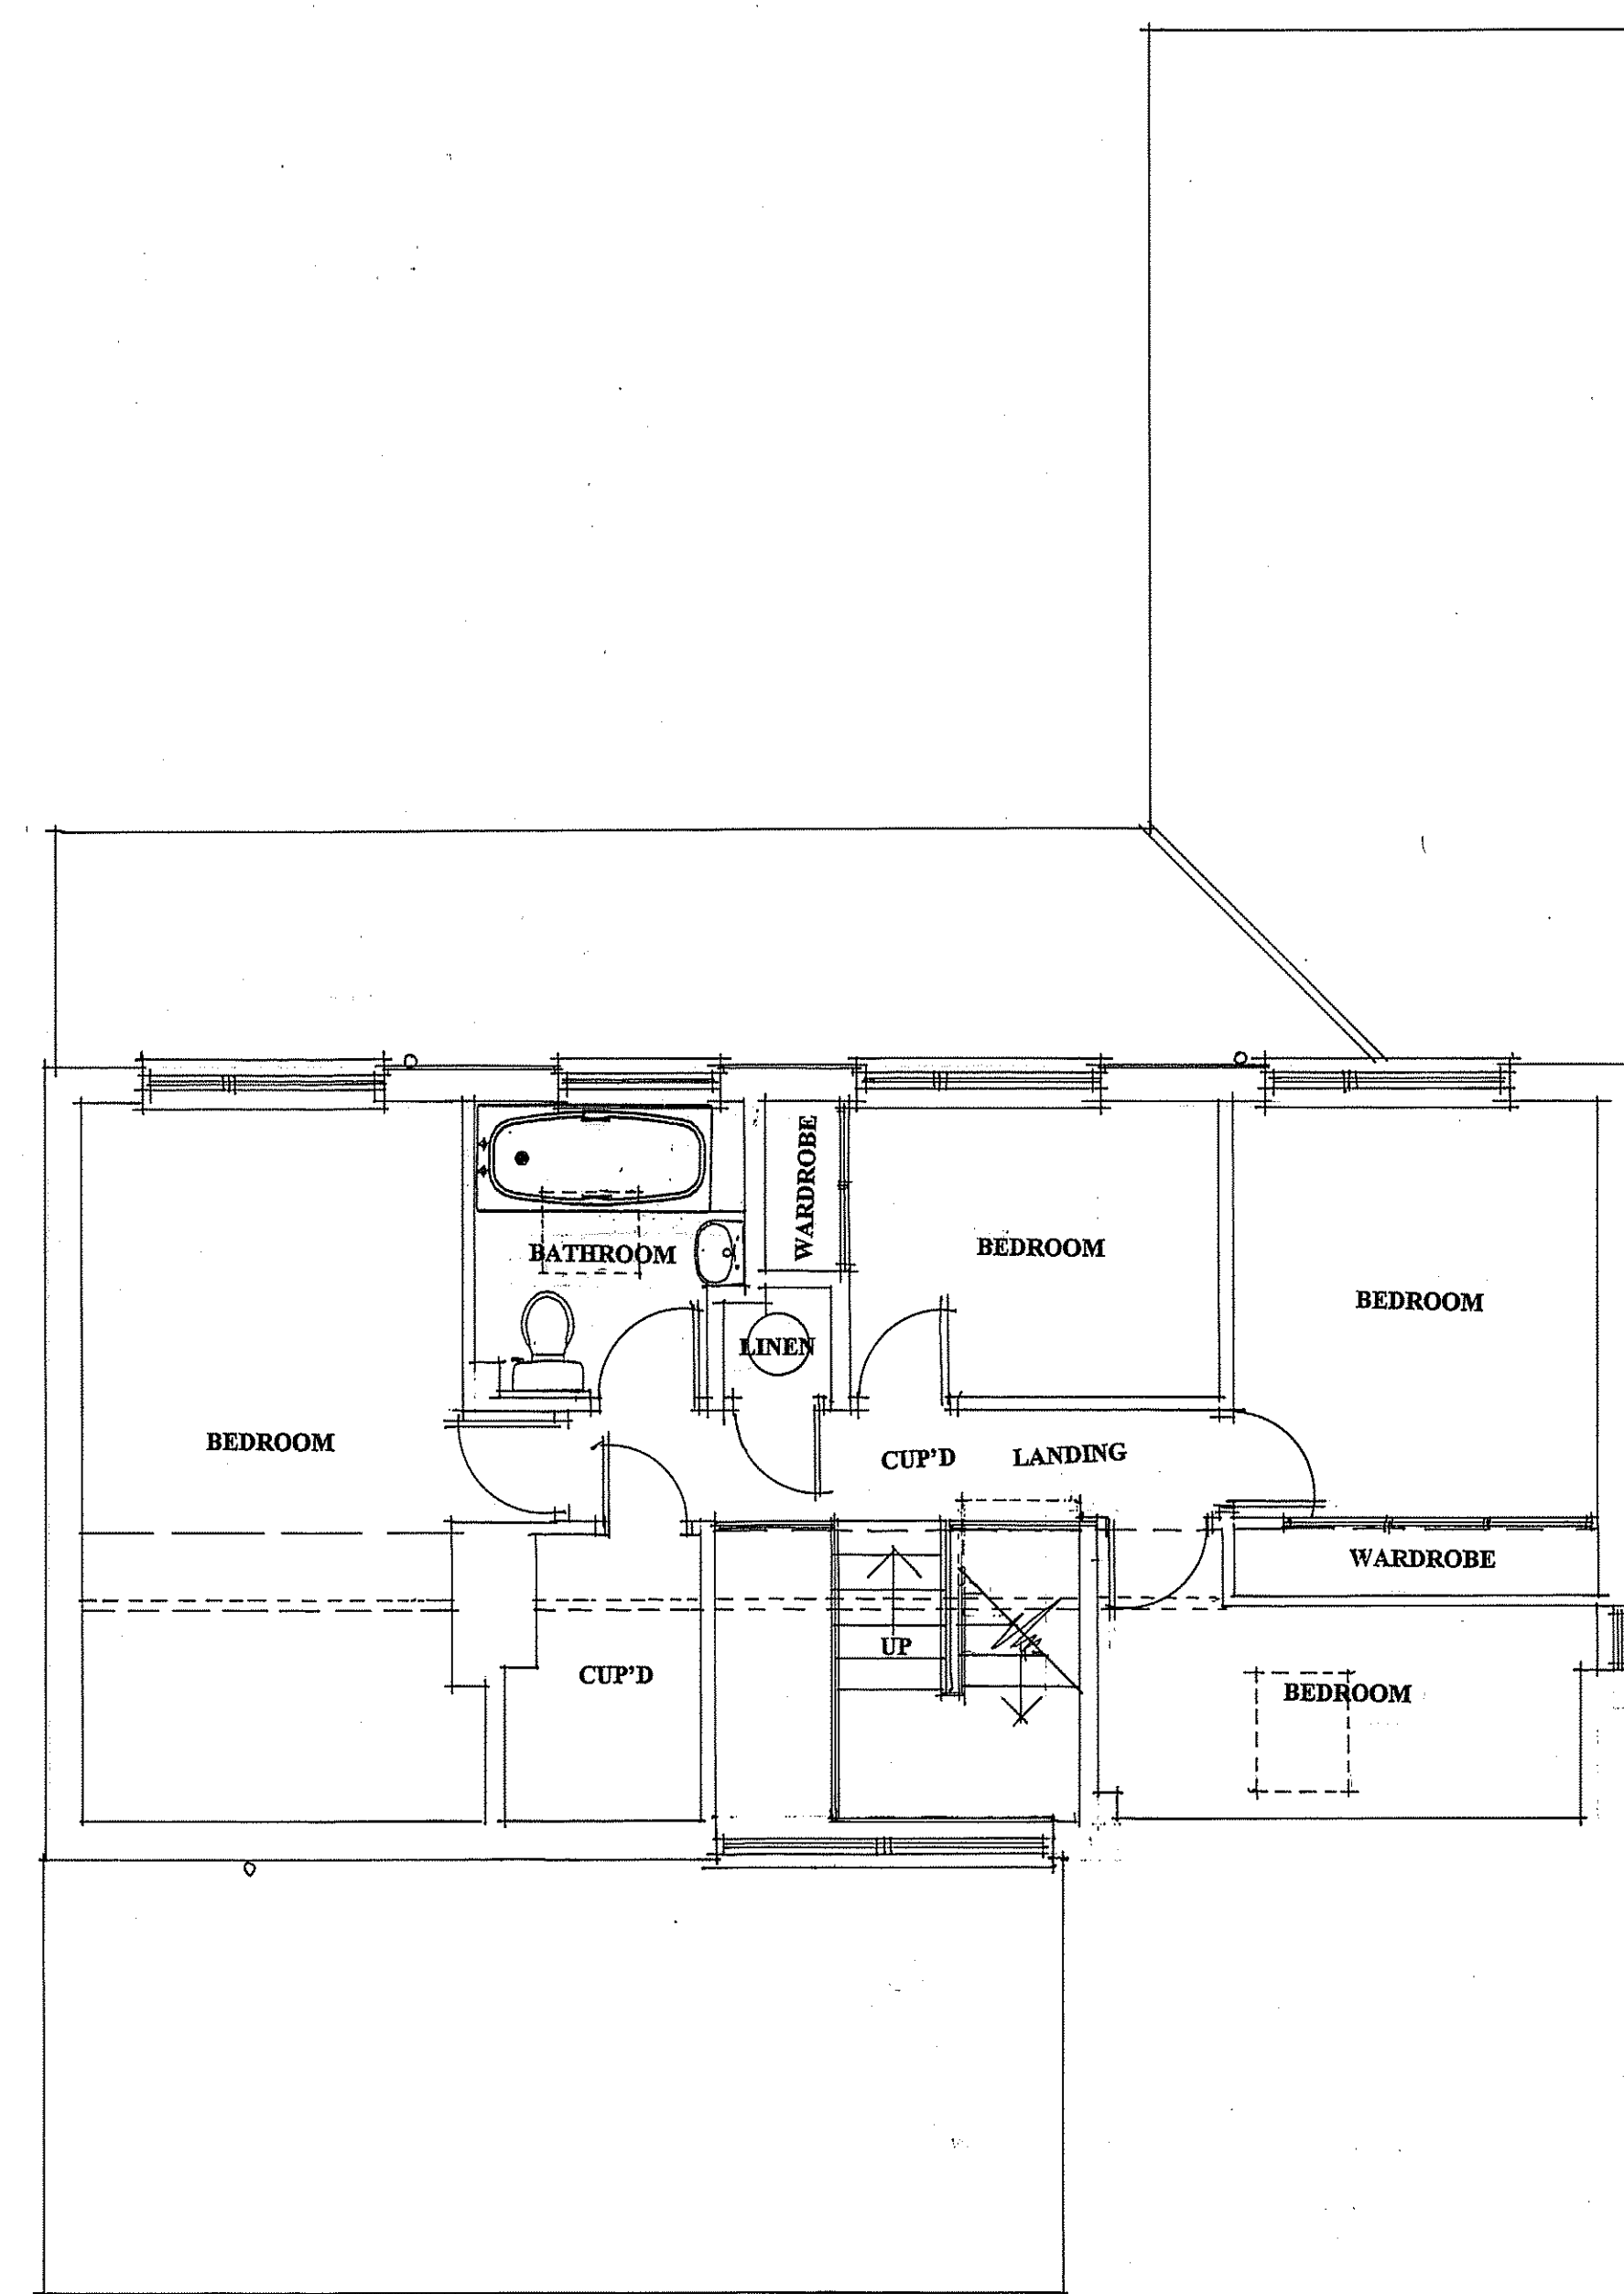

FIRST FLOOR PLAN

MR M ARMITAGE & Ms G HUMBERSTONE

PROPOSED FIRST FLOOR DORMER WINDOWS & INTERNAL  
ALTERATIONS TO PUDDLE END, THE CLOSE, HINXWORTH,  
BALDOCK, HERTFORDSHIRE, SG7 5HS

FLOOR PLANS & ELEVATIONS  
AS EXISTING

SCALE: 1:50, 1:100.

DATE: FEBRUARY, 2025

DRAWING NUMBER: GM/327/A1/01