






FRONT ELEVATION

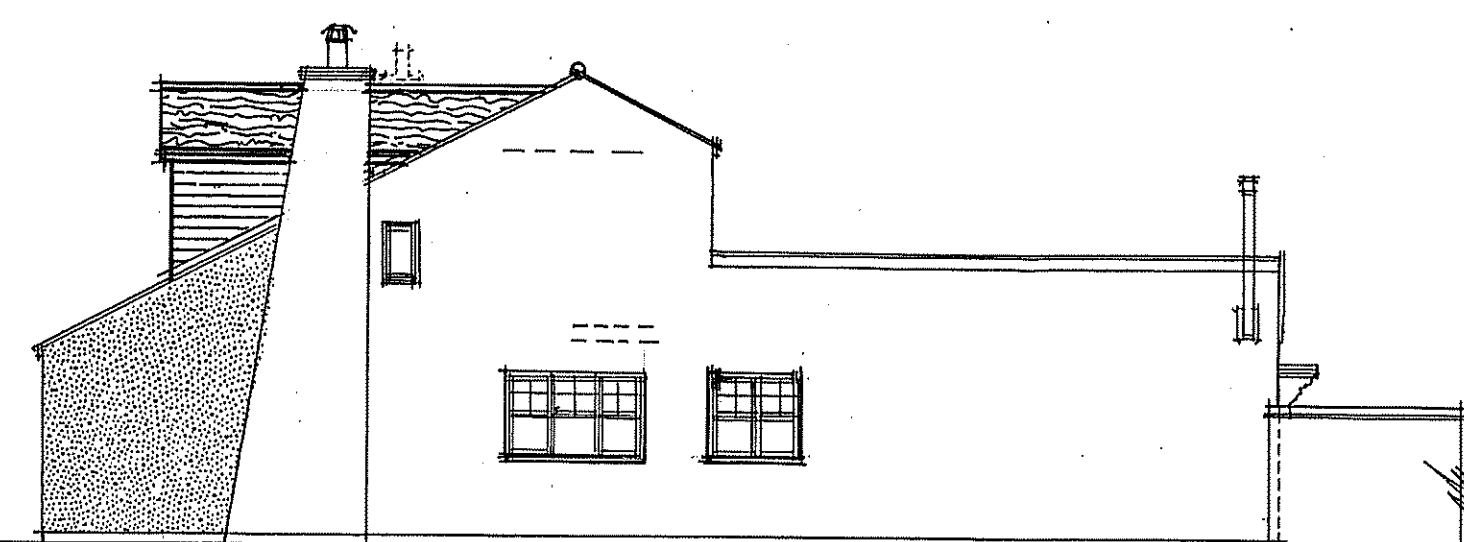


SIDE ELEVATION

 


REAR ELEVATION

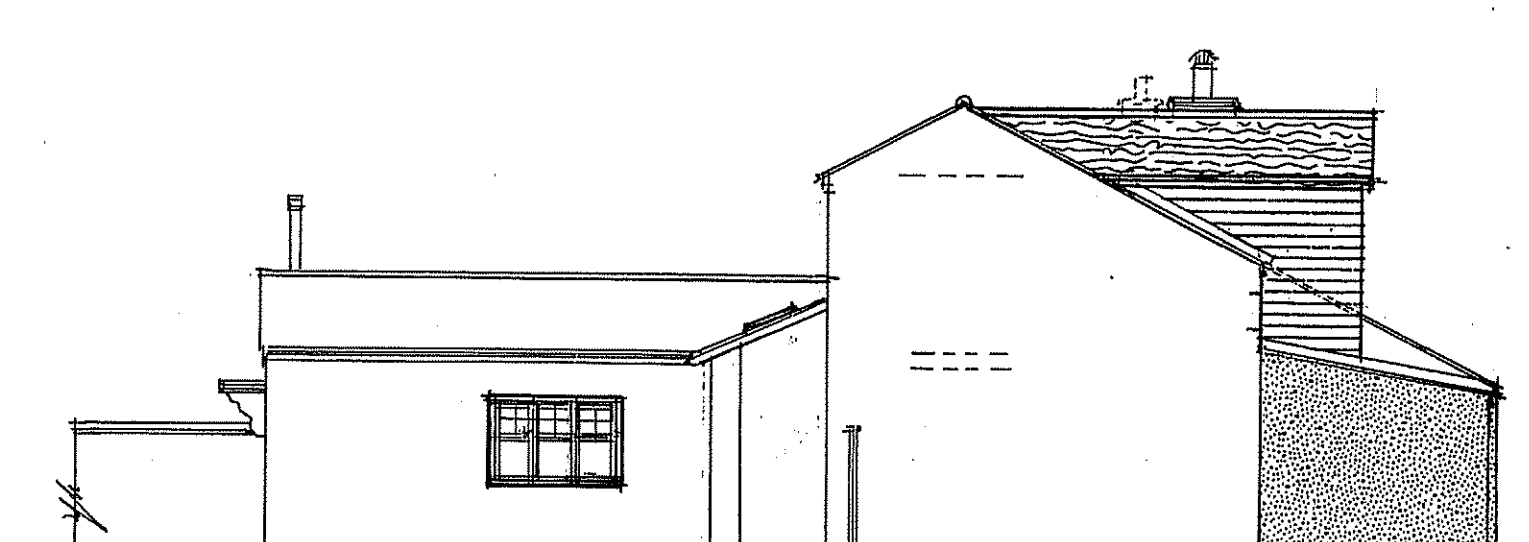

SIDE ELEVATION

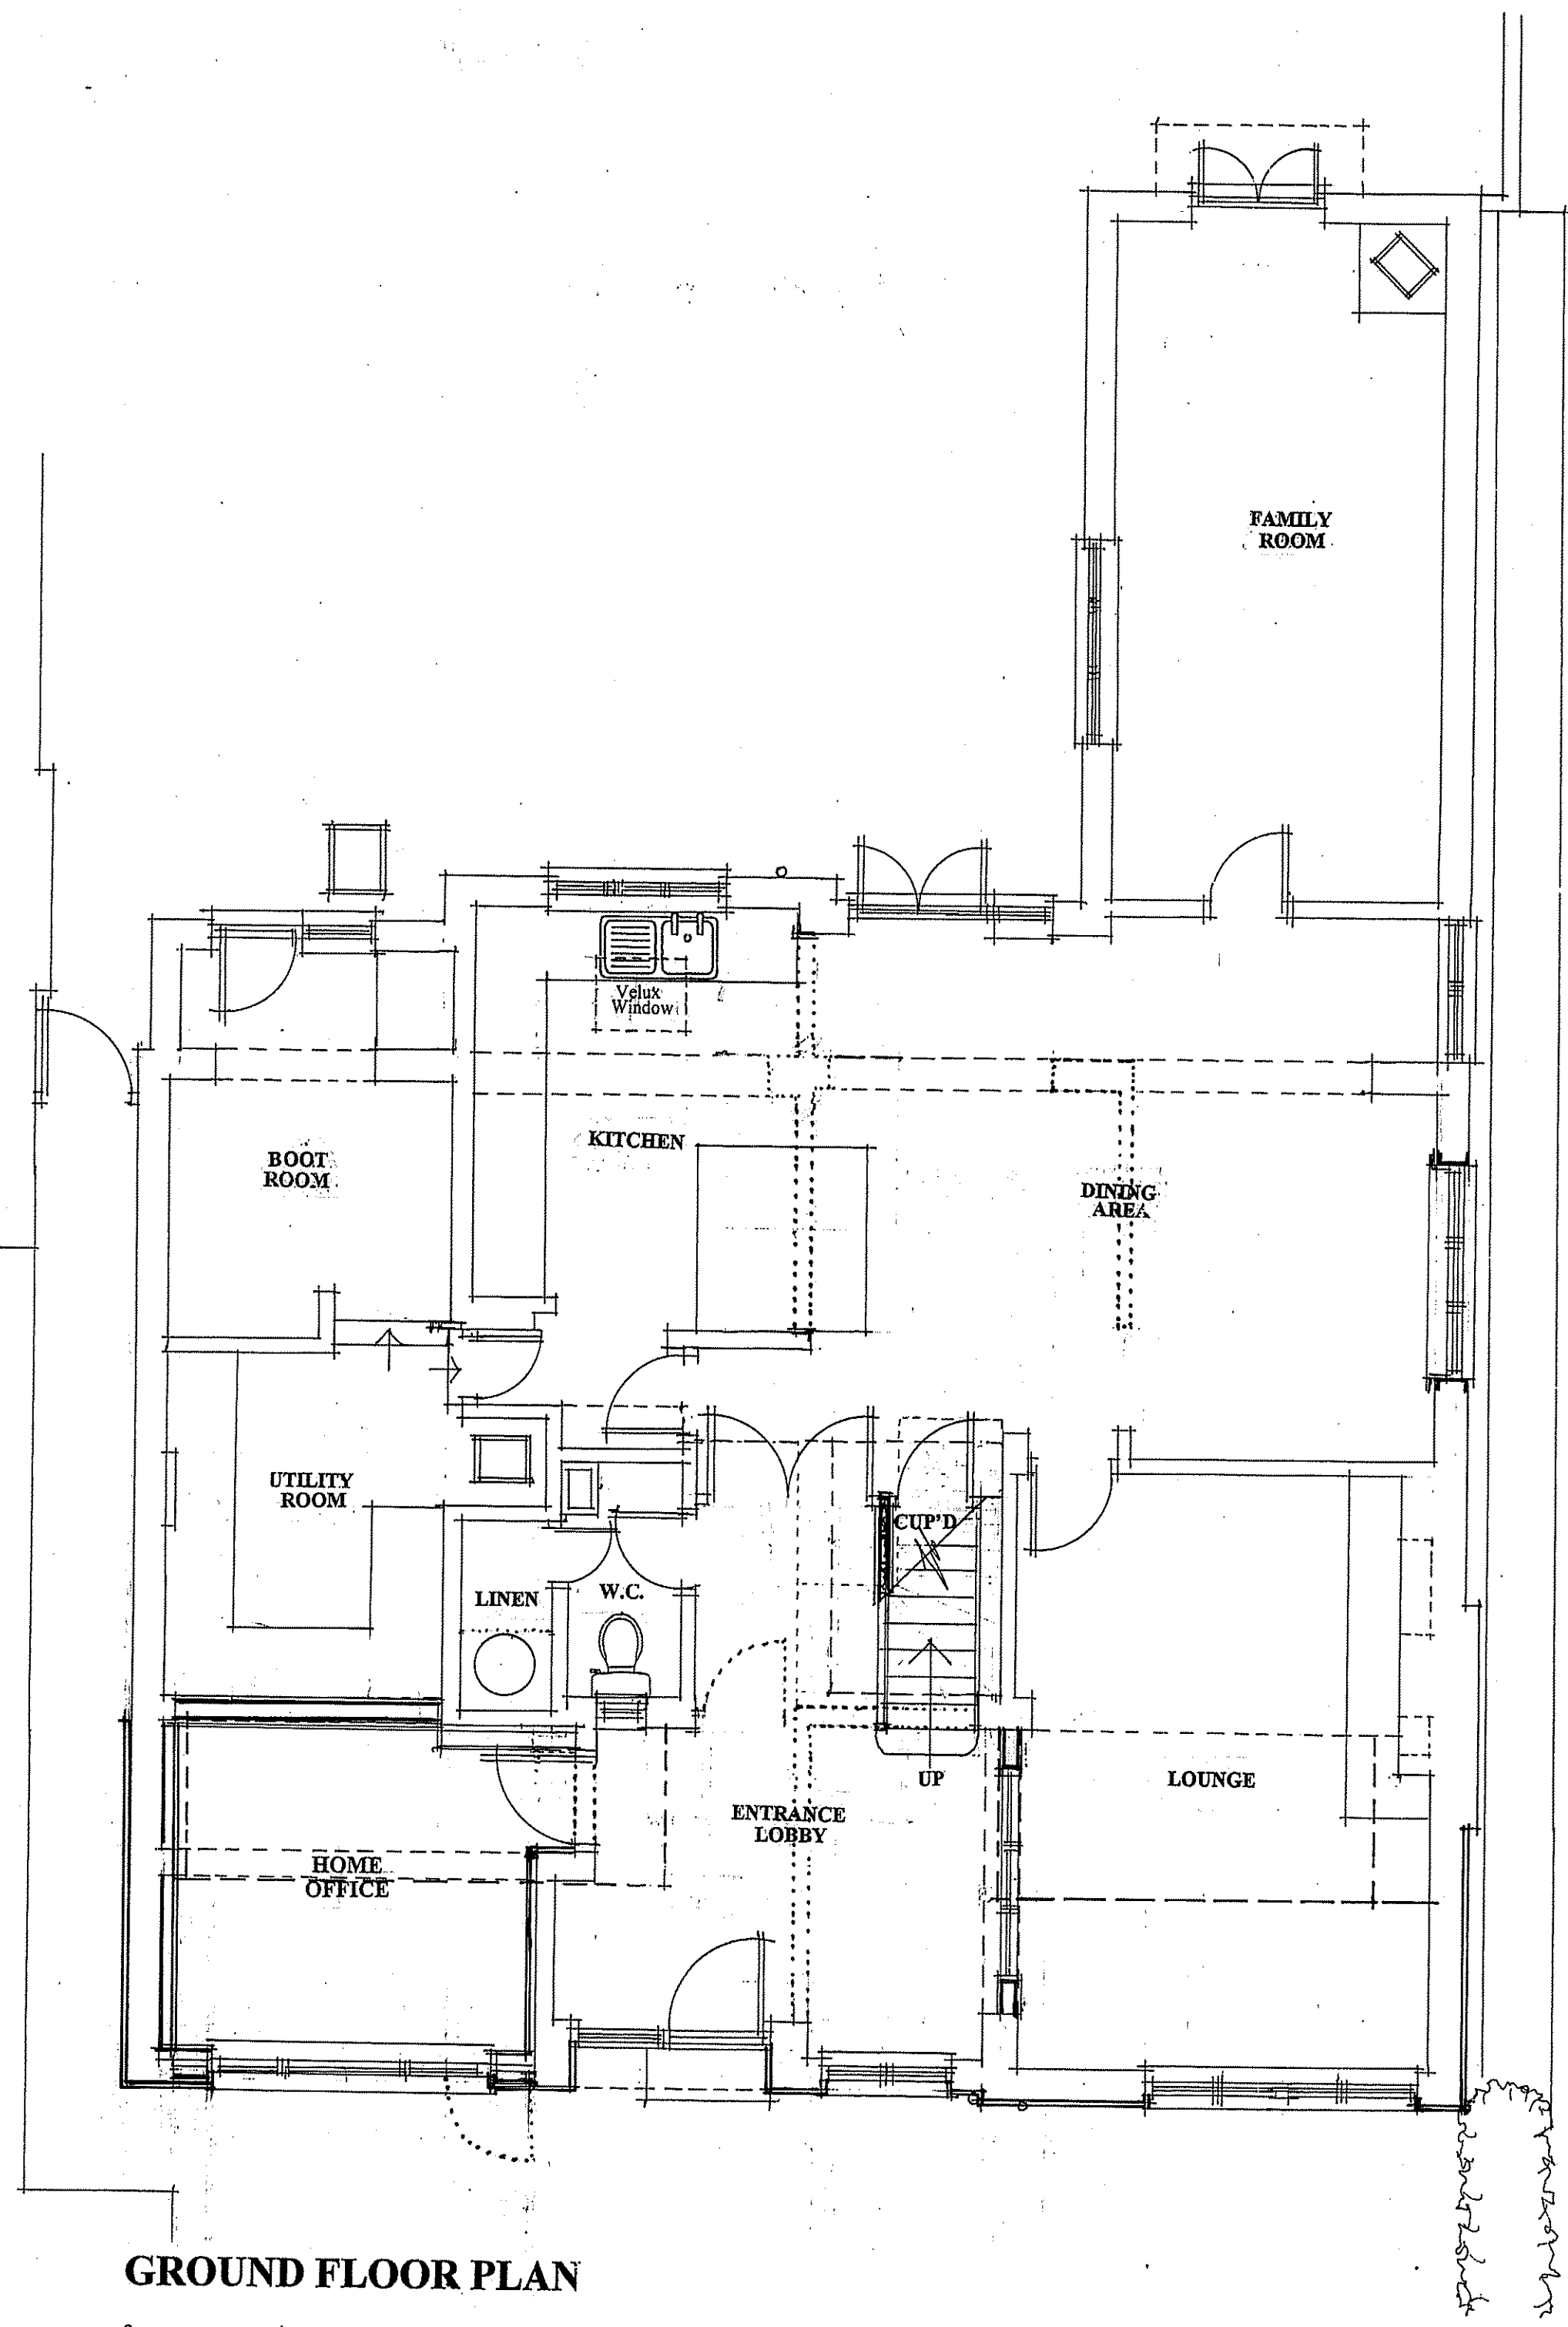

GROUND FLOOR PLAN

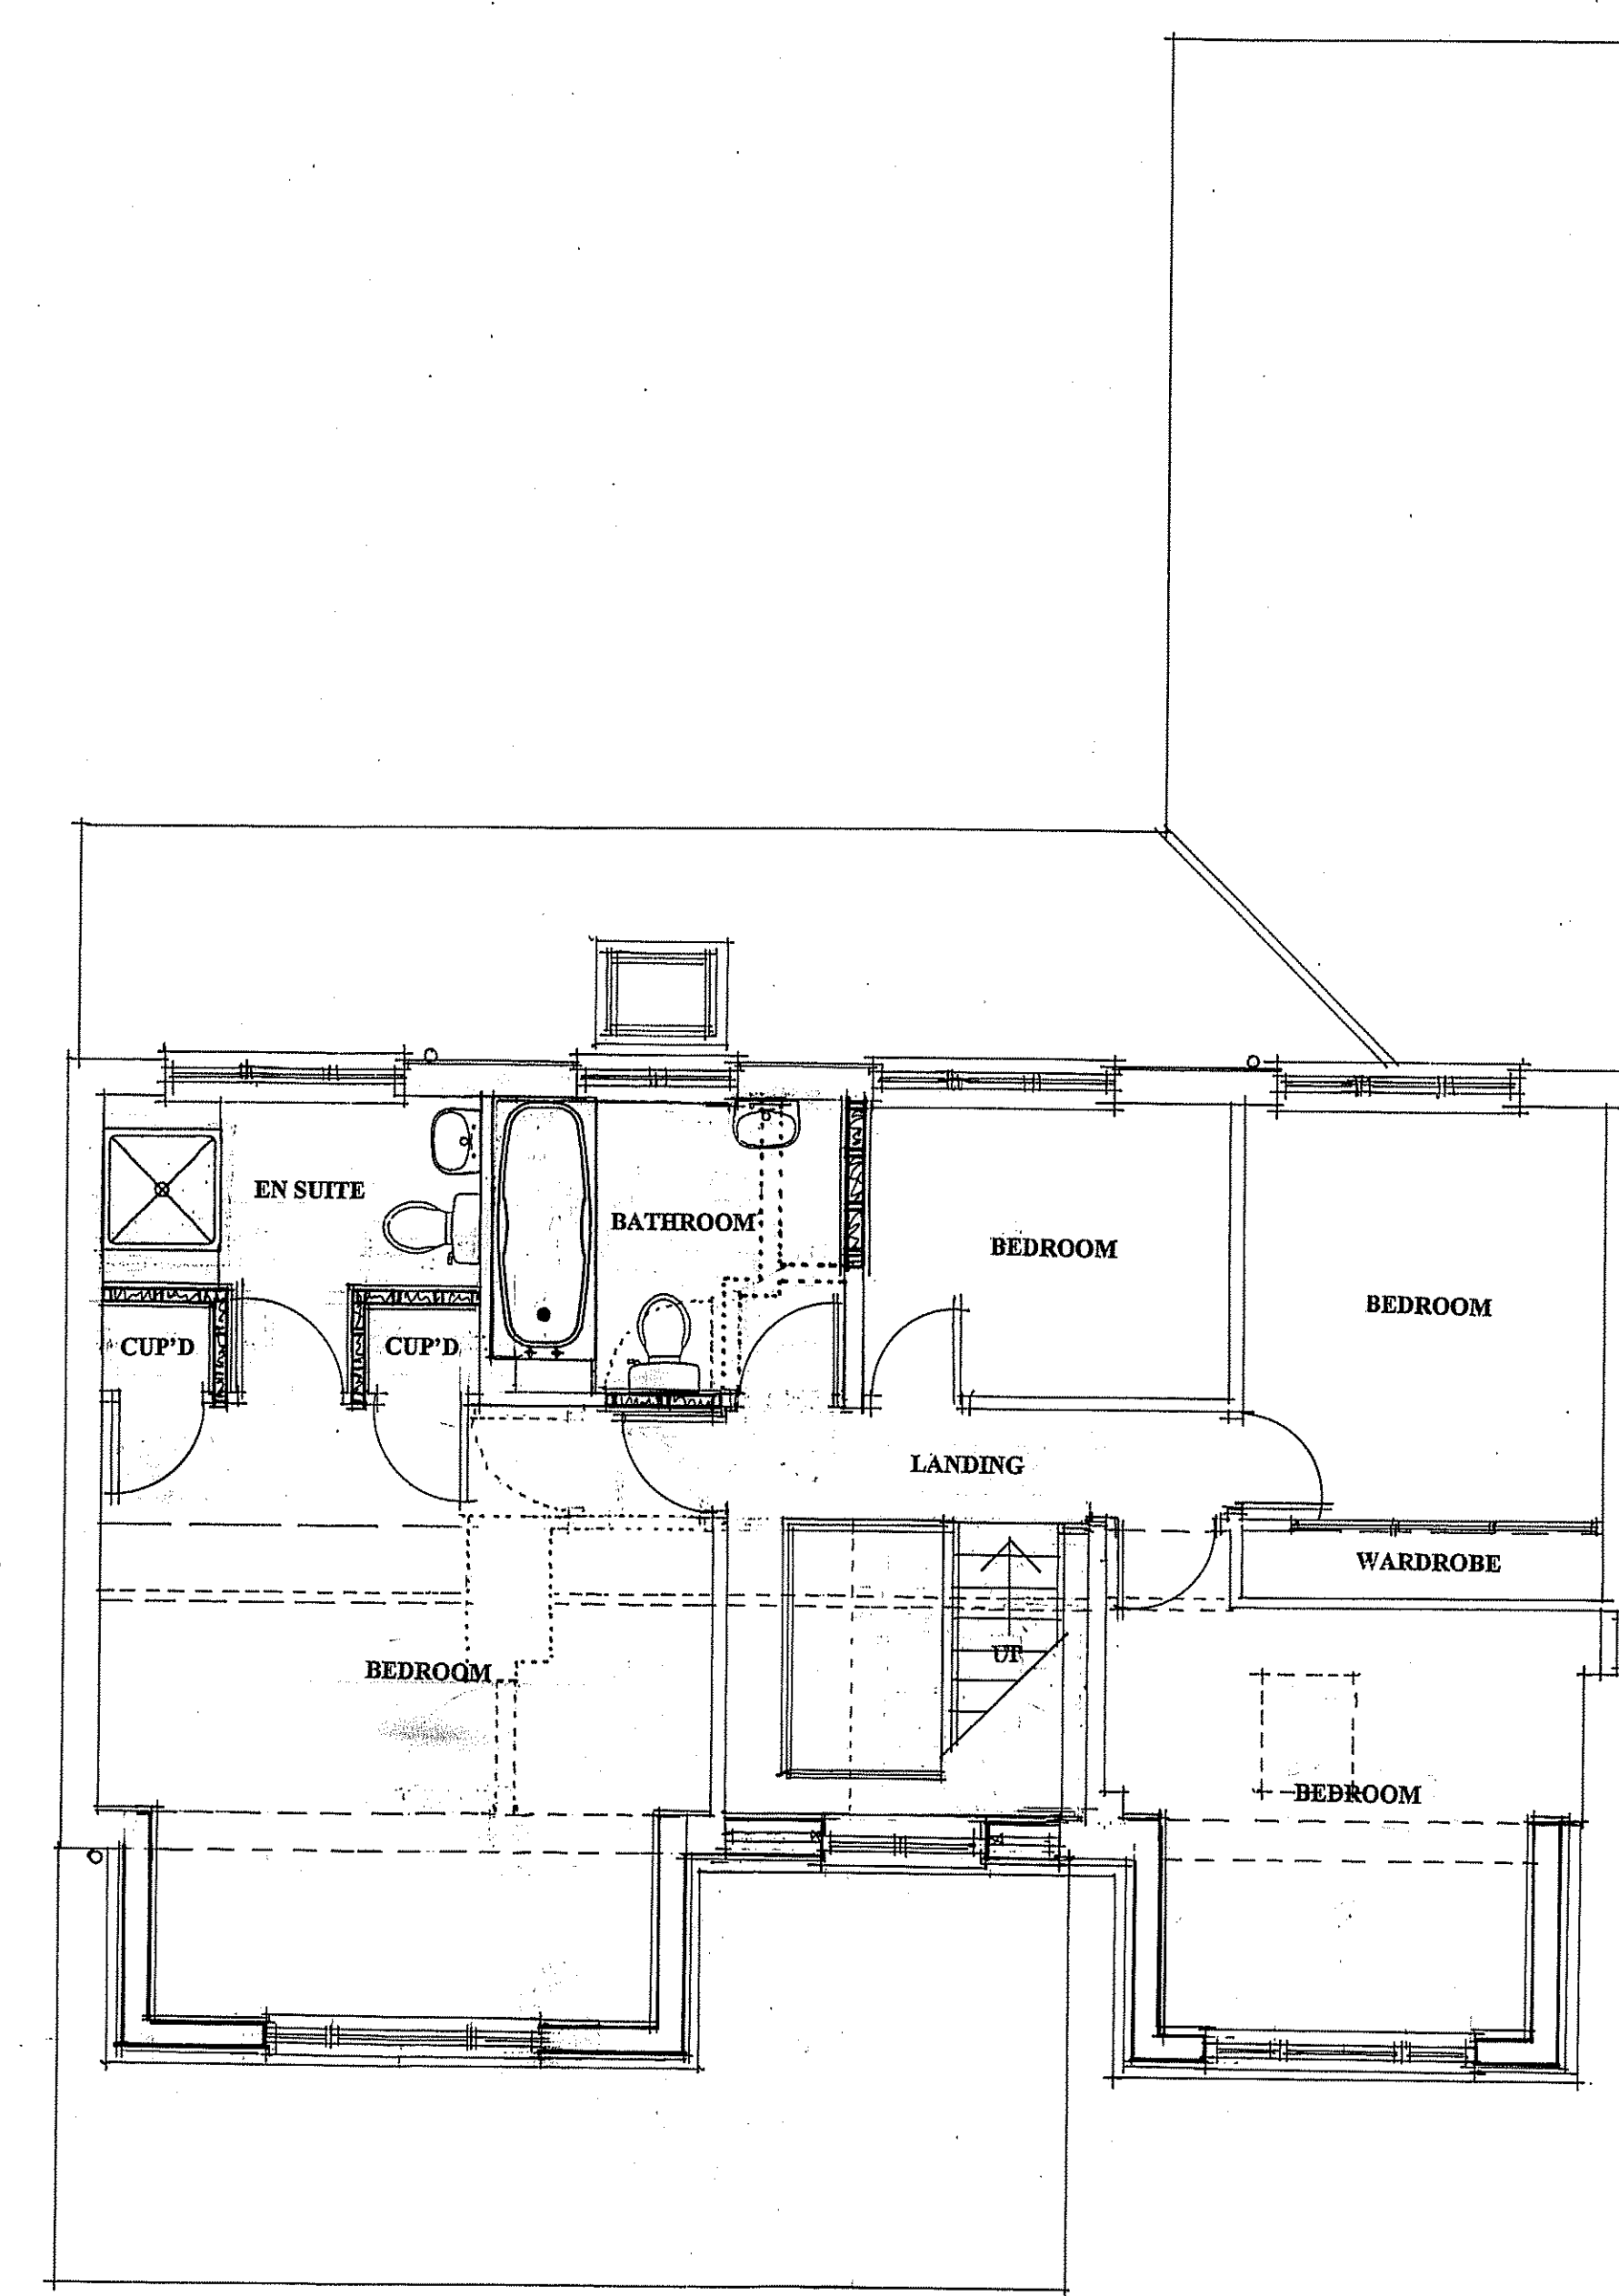

FIRST FLOOR PLAN

MR M ARMITAGE & Ms G HUMBERSTONE
PROPOSED FIRST FLOOR DORMER WINDOWS & INTERNAL
ALTERATIONS TO PUDDLE END, THE CLOSE, HINXWORTH,
BALDOCK, HERTFORDSHIRE. SG7 5HS
GROUND FLOOR PLAN & ELEVATIONS
AS PROPOSED
SCALE: 1:50, 1:100. DATE: FEBRUARY, 2025
DRAWING NUMBER: GM/327/A1/03