

CONDITION 8 25/01539/FP, CONDITION 8 25/01540/LBC


Notwithstanding the detail show on the submitted drawings further details of shutter doors to the primary entrance on the North Elevation shall be submitted to and approved in writing by the Local Planning Authority prior to the commencement of works. The development shall be carried out in accordance with the approved details.




Material. Black Natural Oil Wood Stain Vertical Larch Cladding.



Inspiration Image - Existing Barn Doors

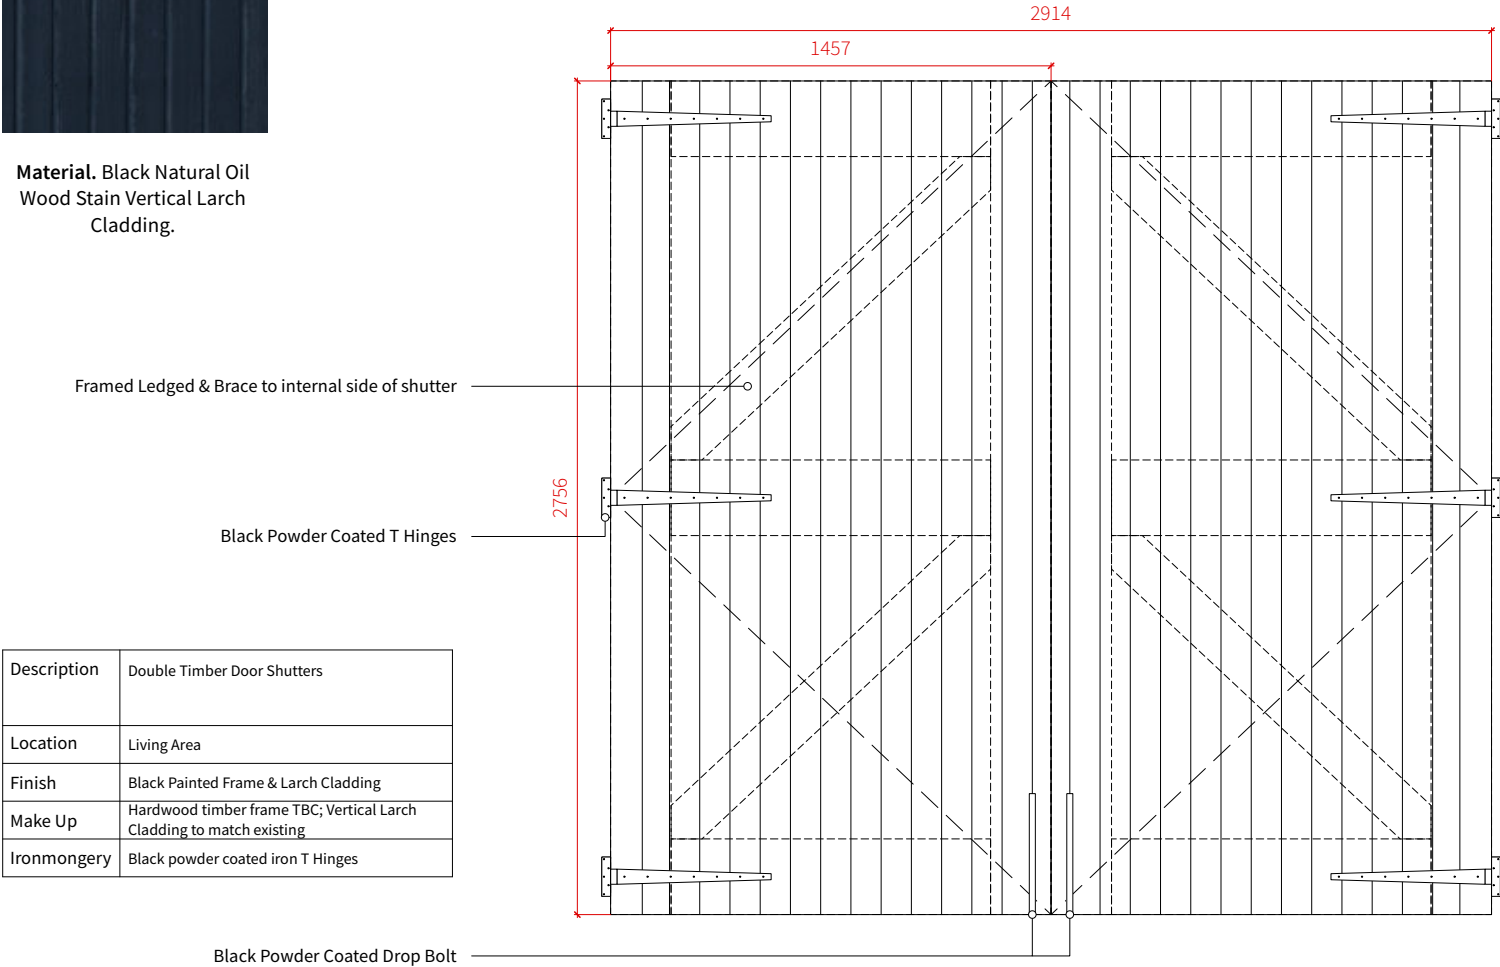

Elevation of Shutter Doors to Main Barn
scale 1:25

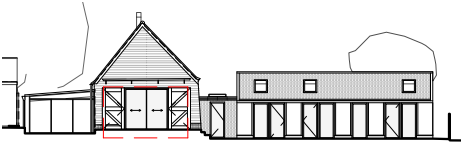

Location Plan

Copyright


Copyright in design and this drawing is the property of Will Gamble Ltd. reproduction in whole or in part is forbidden.

All dimensions are to be checked on site by the contractor. Do not scale this drawing. Any errors or omissions are to be reported to the Architect immediately.


This drawing is to be read in conjunction with all the relevant drawings and / or specialists' drawings / documents, any discrepancies or variations to be notified

The contractor shall submit setting out drawings to the Architect for approval, without which, manufacture shall not commence. All work must comply with relevant British Standards and current Building Regulations.

Notes

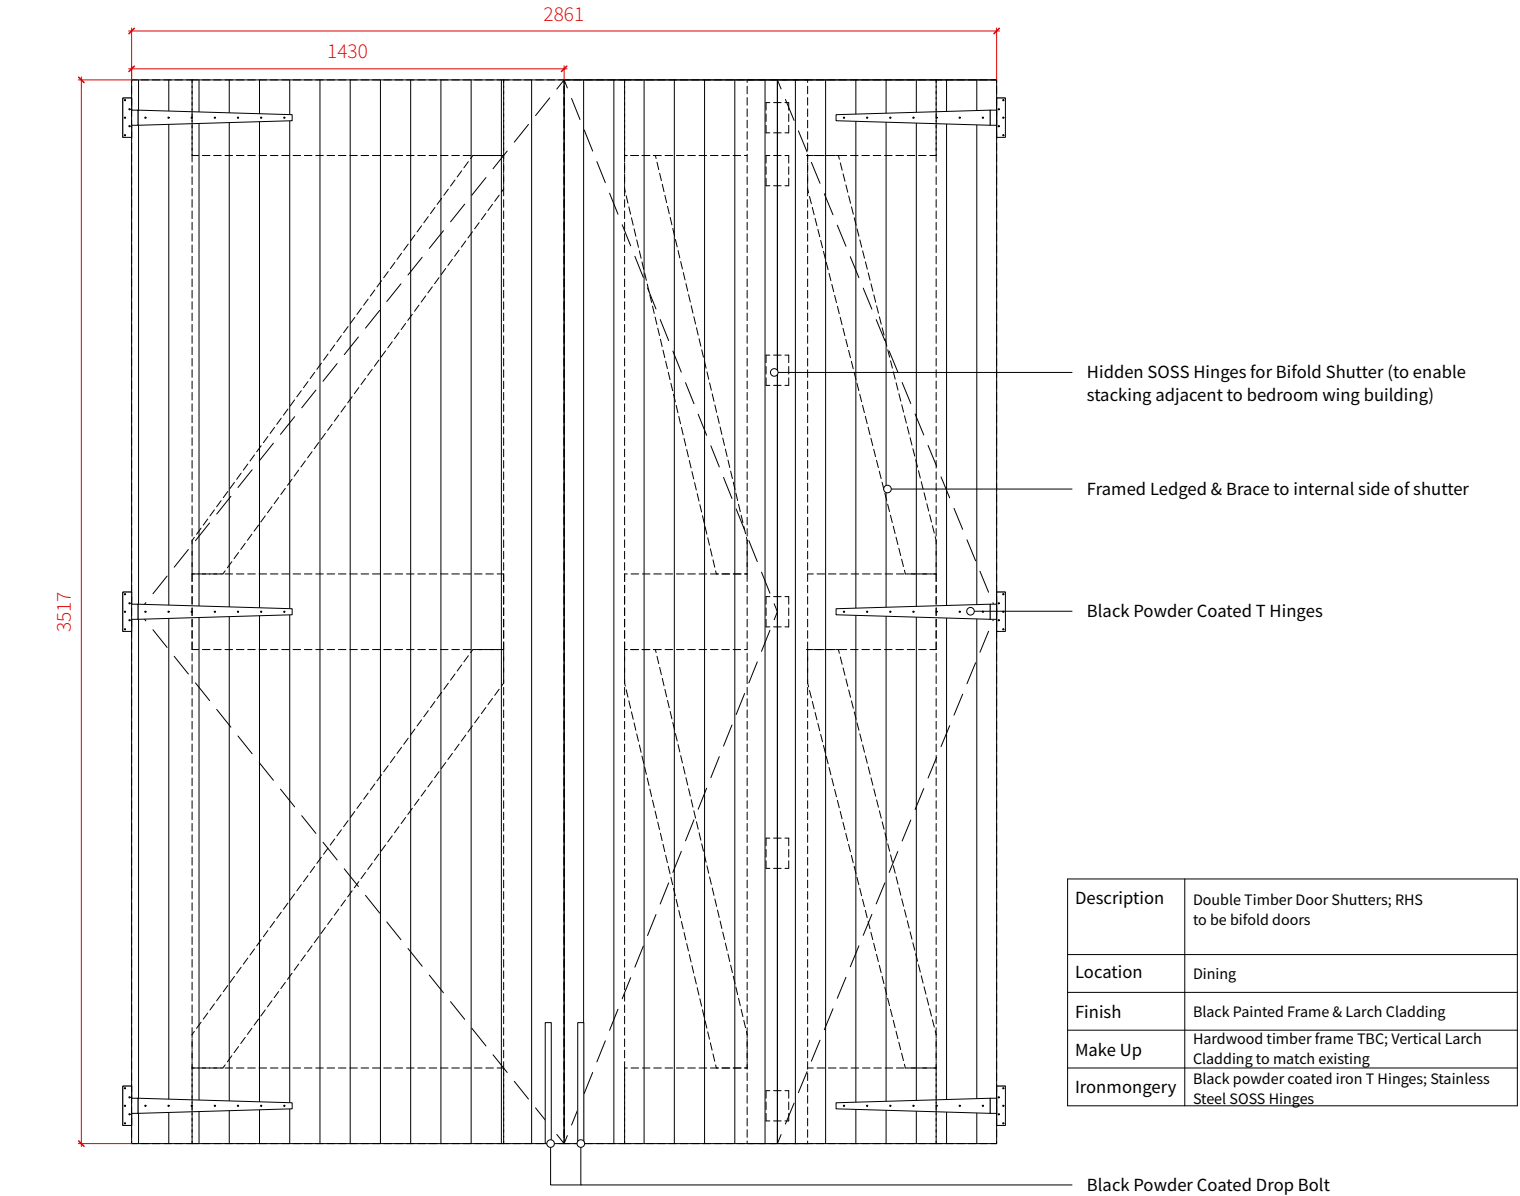

Elevation of Shutter Doors to Main Barn
scale 1:25

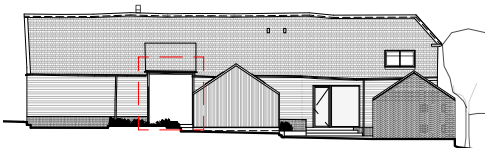

Location Plan

Revisions

PLANNING

903-Conditions - Shutter Door Details

Client: Leon Cassidy & Hannah West

Project: Holborn Barn

Scale: 1:25 @ ISO A3

Date: 30/01/2026

WillGamble/Architects.

Unit 2, Foundry Mews / Barnes / London / SW13 9AZ
studio@willgamblearchitects.com