

62 Fishponds Road Hitchin SG5 1NS



Site Plan shows area bounded by: 518082.07, 229682.48 518282.07, 229882.48 (at a scale of 1:1250), OSGridRef: TL18182978. The representation of a road, track or path is no evidence of a right of way. The representation of features as lines is no evidence of a property boundary.

Produced on 29th Jun 2017 from the Ordnance Survey National Geographic Database and incorporating surveyed revision available at this date. Reproduction in whole or part is prohibited without the prior permission of Ordnance Survey. © Crown copyright 2017. Supplied by www.buyaplan.co.uk a licensed Ordnance Survey partner (100053143). Unique plan reference: #00236608-BA47F9


Ordnance Survey and the OS Symbol are registered trademarks of Ordnance Survey, the national mapping agency of Great Britain. Buy A Plan logo, pdf design and the www.buyaplan.co.uk website are Copyright © Pass Inc Ltd 2017

LOCATION PLAN

SCHEDULE:

1. Laurel
2. Ornamental (unknown)
3. Laurel
4. Shrub
5. **Holly (to remove)**
6. **Yew (to lightly prune)**
7. Clematis
8. Clematis
9. Tall hedge
10. Cherry Tree
11. Shrubs & Lilac
12. Shrubs
13. Lilac
14. Bamboo
15. Dogwood tree
16. Shrubs

Note that works are only proposed to **5. Holly. (to remove)** and **6. Yew (to prune)**. No works proposed to any others, keyed for info only.

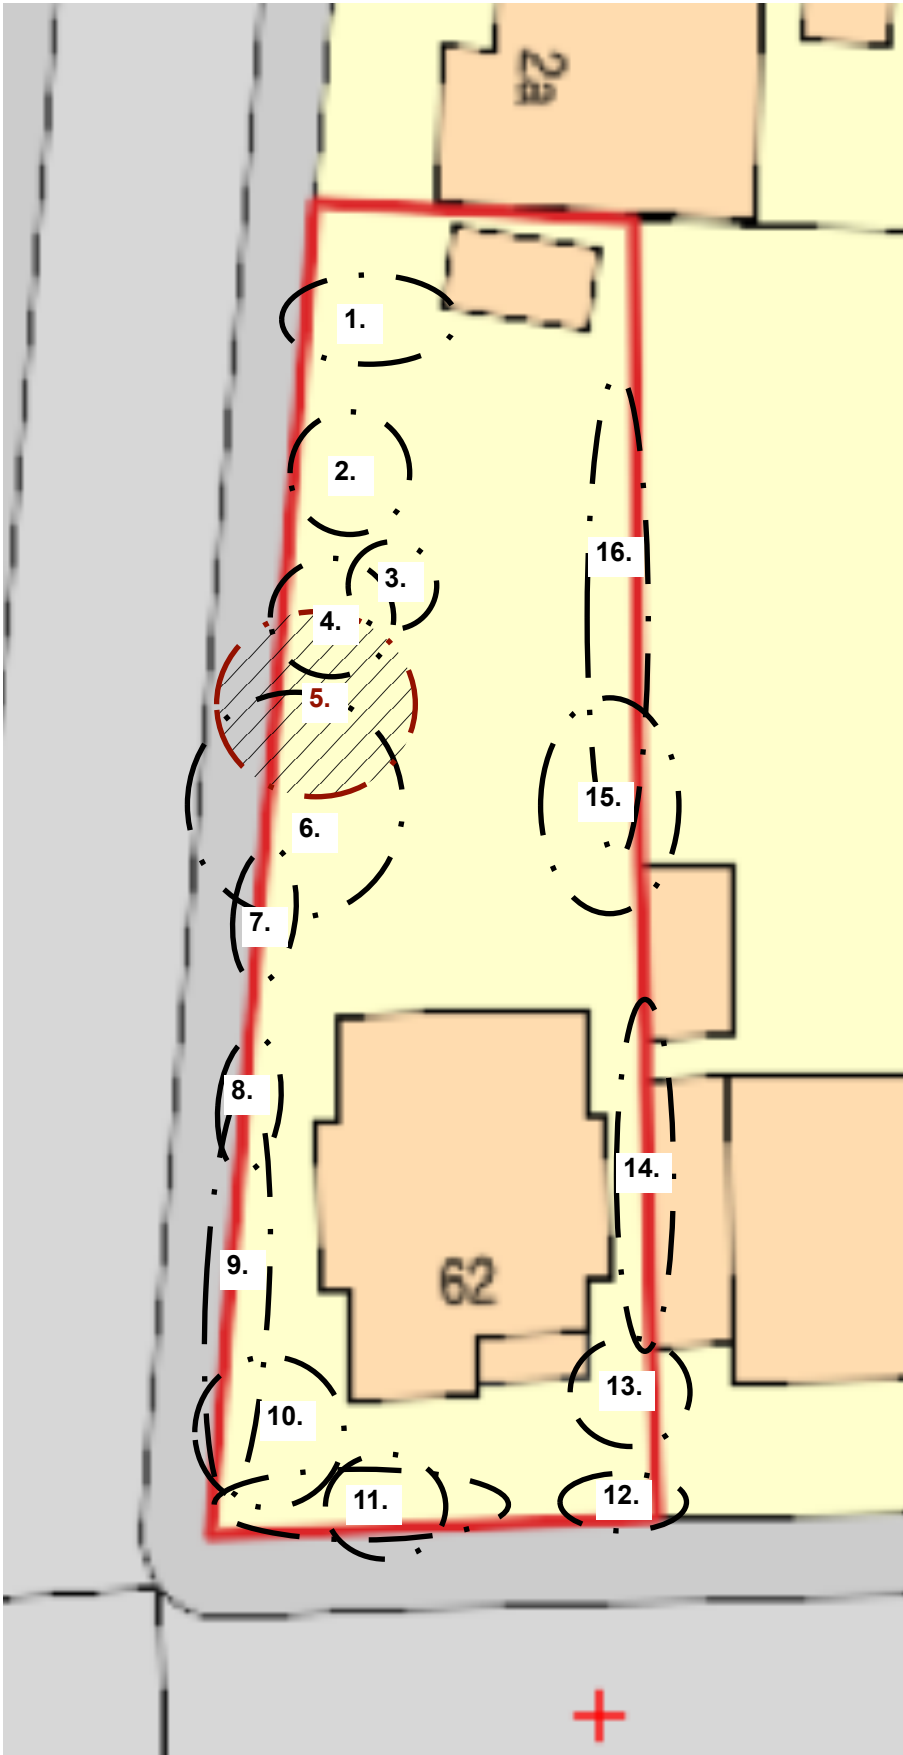

GARDEN PLAN

Tom & Gen Hallam
62 Fishponds Rd
Hitchin SG5 1NS

Project No: 1115: Holly Tree removal
Drawing No: 101 - Location
Scale: nts @ A3
Date: Sept 2025

Revision Date By Info
- Sept 25 TH Issue

HALLAMCONSULTING
Structures and Design
info@hallamconsulting.co.uk 07890 348 549
62 Fishponds Rd. Hitchin