
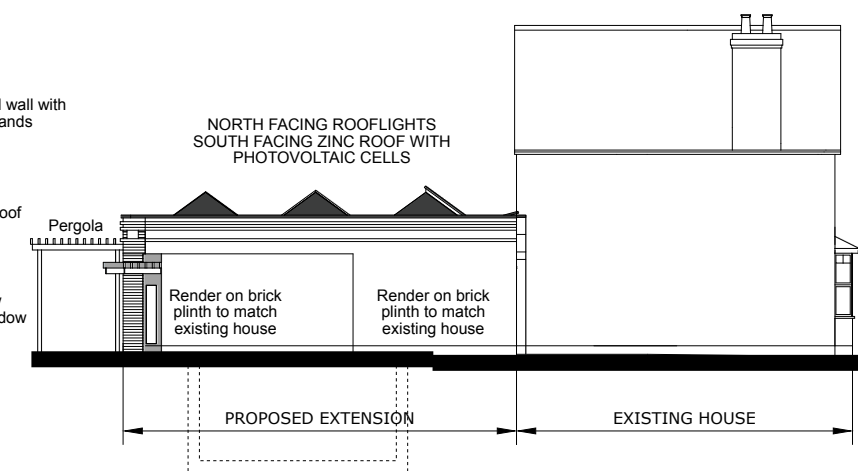
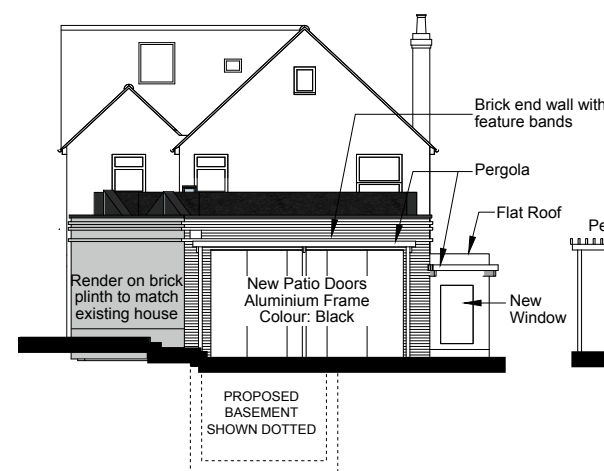
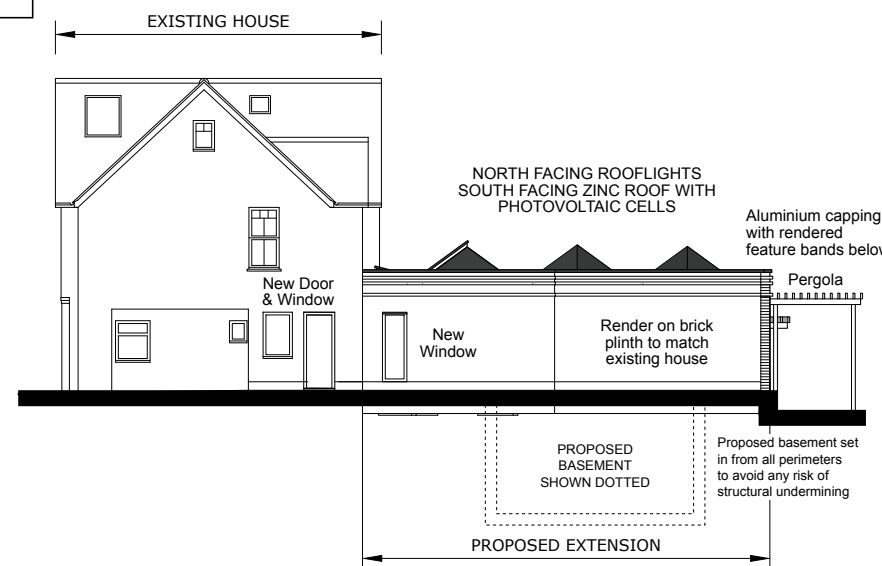
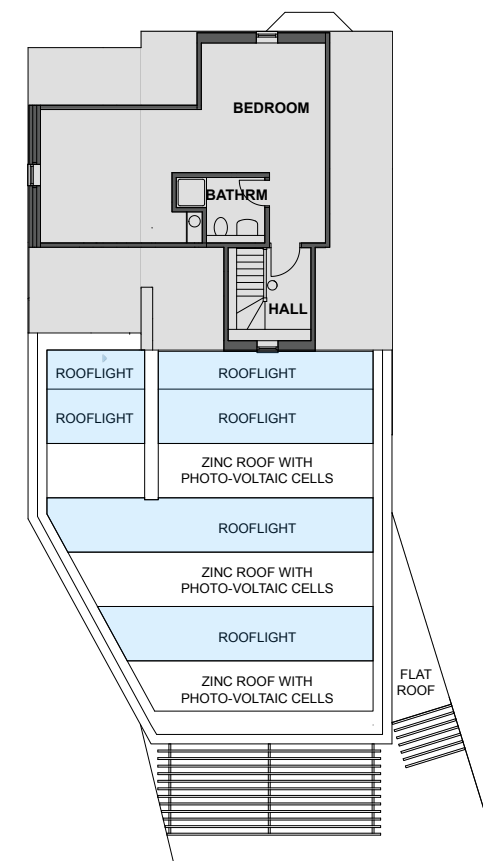
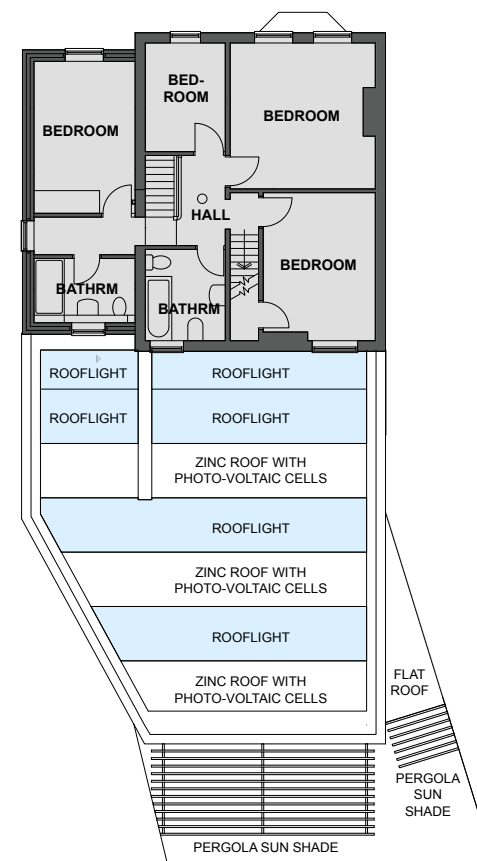
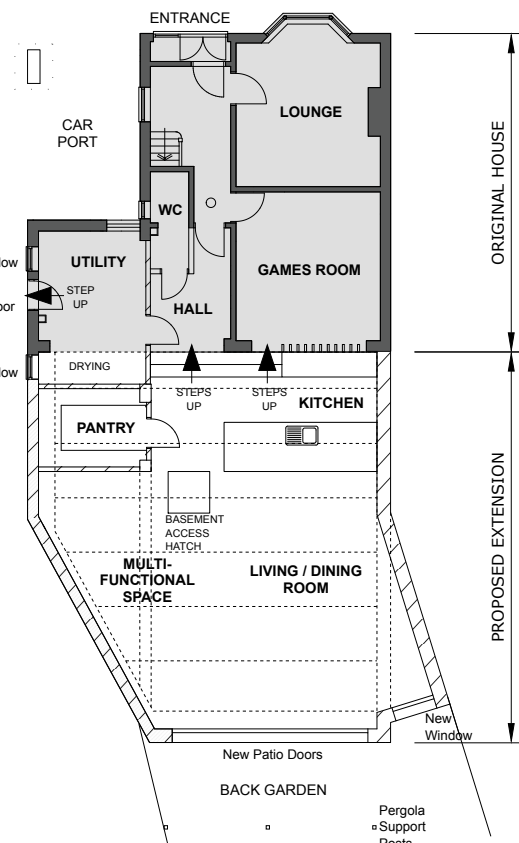
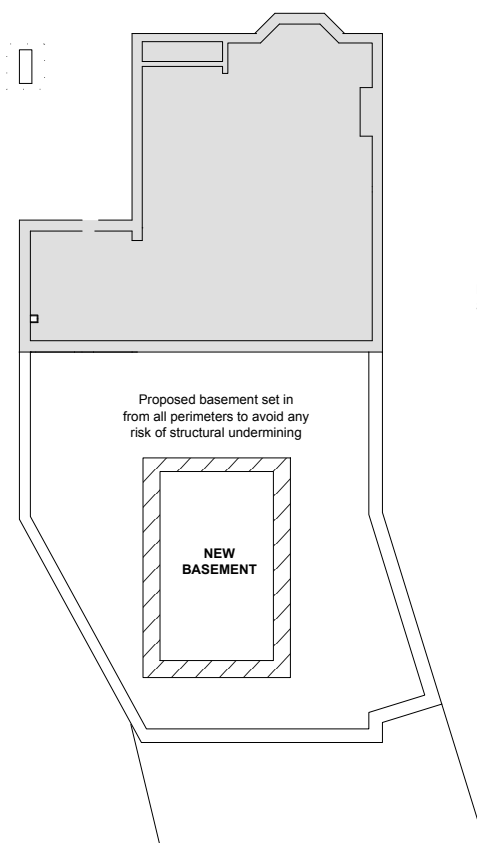


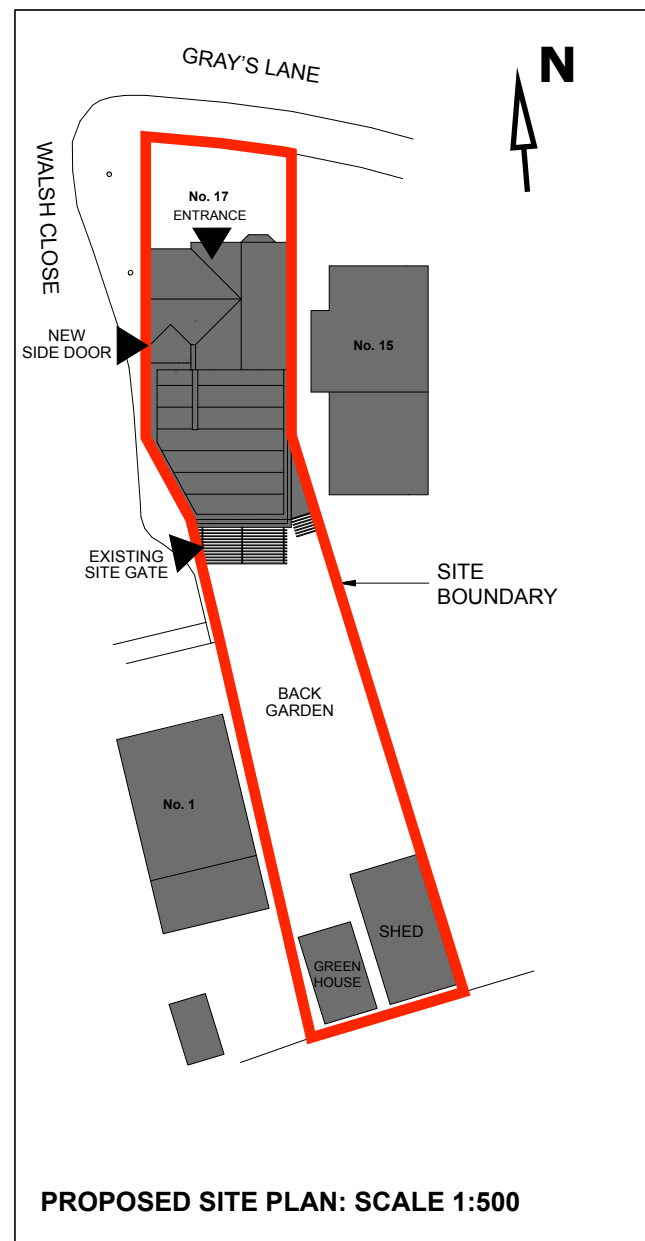

17 Grays Lane,  
Hitchin SG5 2HG

Project No: 1511: 17 Grays Lane  
Drawing No: 1002 v2 - Proposed Site Plan, Plans & Elevations  
Scale: 1:200 & 1:500 @ A3  
Date: November 2025

Revision Date By Info  
- Oct 2025 AR Draft for Planning  
v1 Nov 2025 AR Planning Application  
v2 Nov 2025 AR Pergola added

Scale Bar: 1:200 @ A3  
0m 2m 4m 6m 8m  
Scale Bar: 1:500 @ A3  
0m 4m 8m 12m 16m 20m

**HALLAMCONSULTING**  
Structures and Design  
info@hallamconsulting.co.uk 07890 348 549  
62 Fishponds Rd. Hitchin