

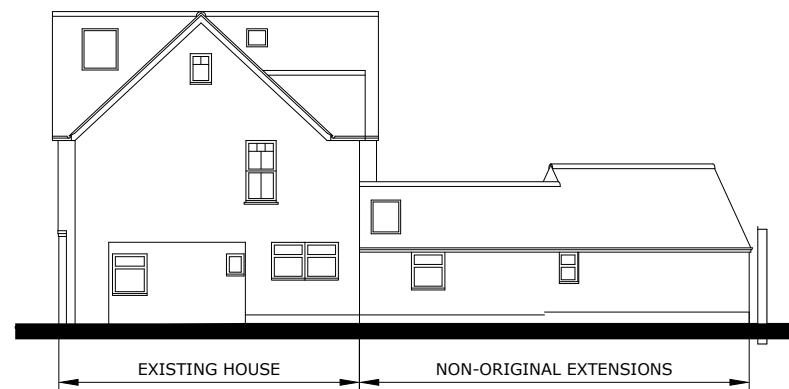
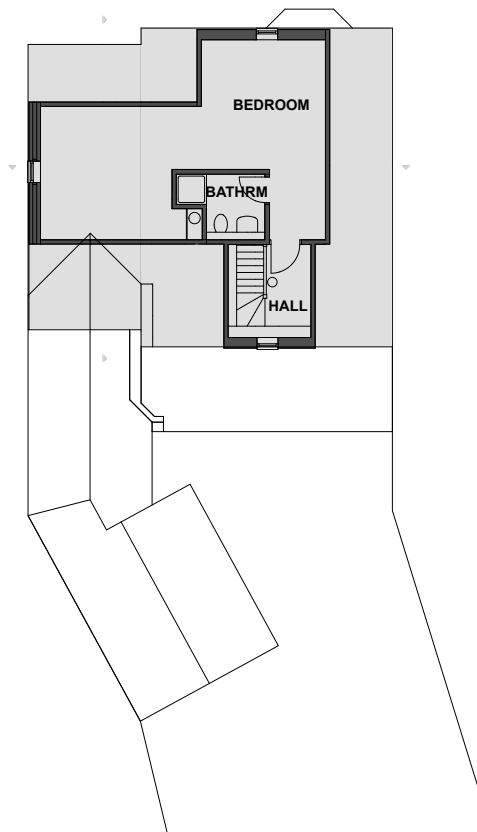
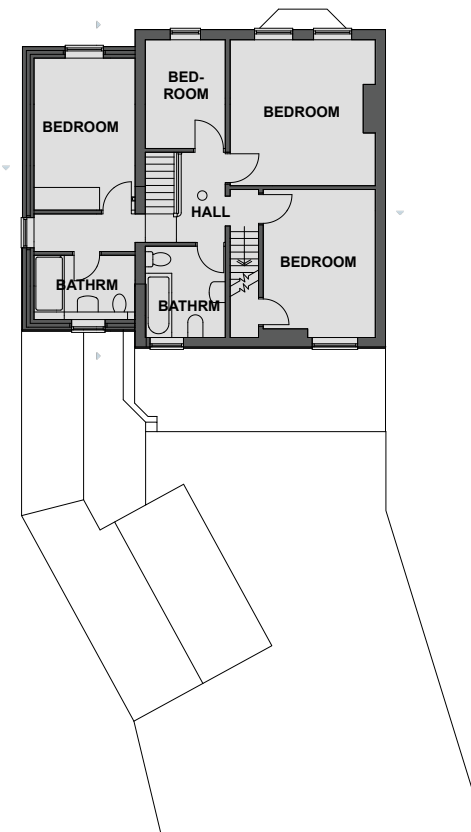
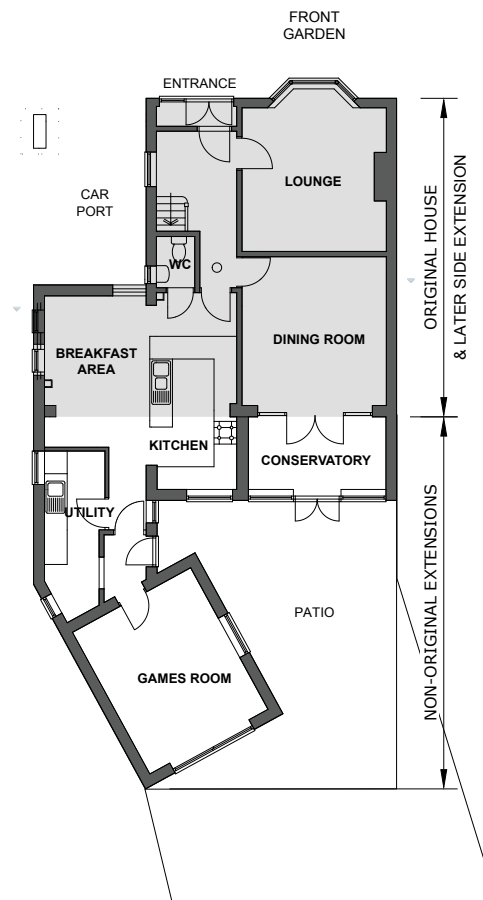
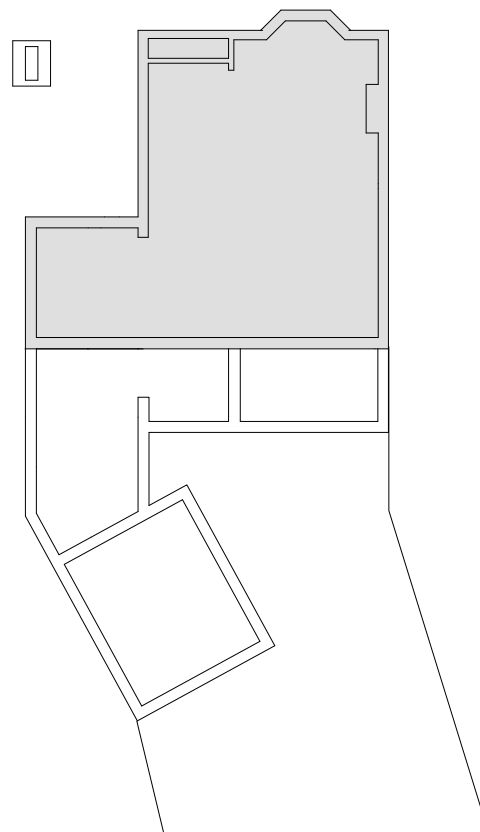


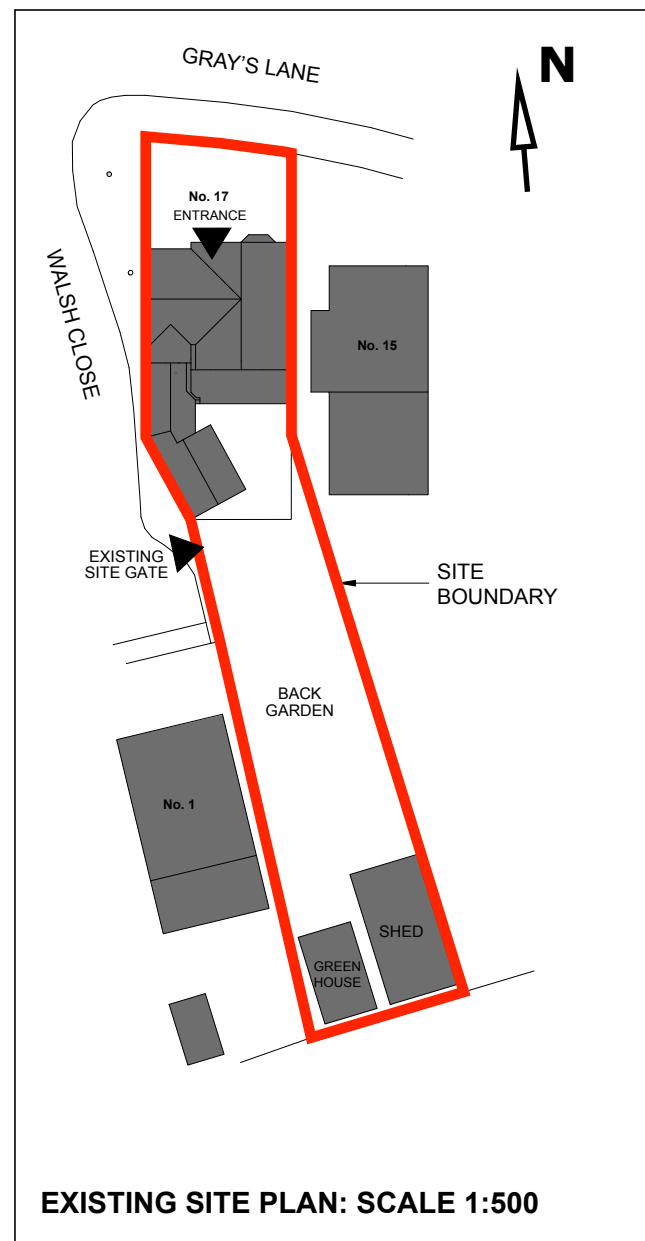

17 Grays Lane,
Hitchin SG5 2HG

Project No: 1511: 17 Grays Lane
Drawing No: 1001 v2 - Existing Site Plan, Plans & Elevations
Scale: 1:200 & 1:500 @ A3
Date: November 2025

Revision Date By Info
- Oct 2025 AR Draft for Planning
v1 Nov 2025 AR Planning Application
v2 Nov 2025 AR Pergola added

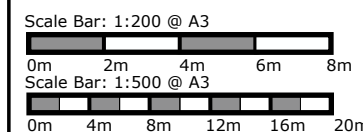

HALLAMCONSULTING
Structures and Design
info@hallamconsulting.co.uk 07890 348 549
62 Fishponds Rd. Hitchin