
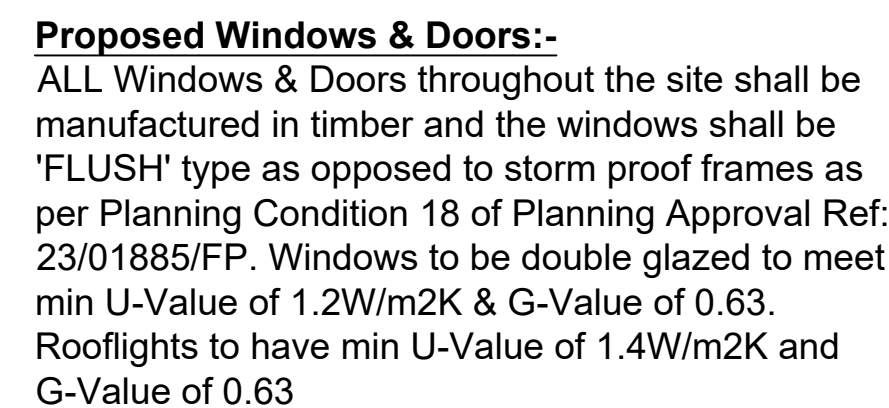


|         |
|---------|
| NOTES : |
|---------|

IT IS THE CLIENTS AND/OR PRINCIPAL CONTRACTORS RESPONSIBILITY TO ENSURE ASBESTOS IS IDENTIFIED  
SIDEY DESIGN WILL ASSUME THE ROLE OF 'PRINCIPAL DESIGNER' THROUGH PRE-CONSTRUCTION PHASE UNDER CDM  
REGULATIONS. UNLESS CONTRACTED TO DO SO, SIDEY DESIGN WILL NOT ACT AS THE 'PRINCIPAL CONTRACTOR'.  
ALL DIMENSIONS TO BE CHECKED ON SITE. ANY DISCREPANCIES TO BE RAISED WITH SIDEY DESIGN ASSOCIATES BEFORE  
WORK COMMENCES. DO NOT SCALE EXCEPT FOR THE PURPOSES OF PLANNING.  
THIS DRAWING IS TO BE READ IN CONJUNCTION WITH STRUCTURAL ENGINEERS INFORMATION AND CALCULATIONS  
SIDEY DESIGN ASSOCIATES ARE A PROUD MEMBER OF THE CHARTERED INSTITUTE OF ARCHITECTURAL TECHNOLOGISTS

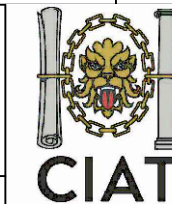

Proposed Rear Elevation  
PLOT 6  
Scale 1:50

C3: Bird & Bat boxes indicated S.C 15-04-25  
C2: U-Value & G-Values added S.C 10-02-25  
C1: Drawing status changed to CONSTRUCTION S.C 12-12-24  
T1: Drawing status changed to TENDER S.C 07-11-24

Client  
Wheatley Group Developments

Title  
Proposed Development on Land At  
Police Row, Therfield, Herts

Drawing  
Proposed Rear Elevation  
PLOT 6

ALL drawings to be read in conjunction with JPP Consulting  
Engineers Full Structural Package Ref: 28522 S-004

For and on behalf of

# Wheatley CONSTRUCTION

### Drawing Status

|         |       |         |       |             |      |
|---------|-------|---------|-------|-------------|------|
| Date    | Drawn | Checked | Scale | Drawing No. | Rev. |
| Dec '24 | SC    |         | 1:50  | 24-076-66   | C3   |