


ELEVATIONS

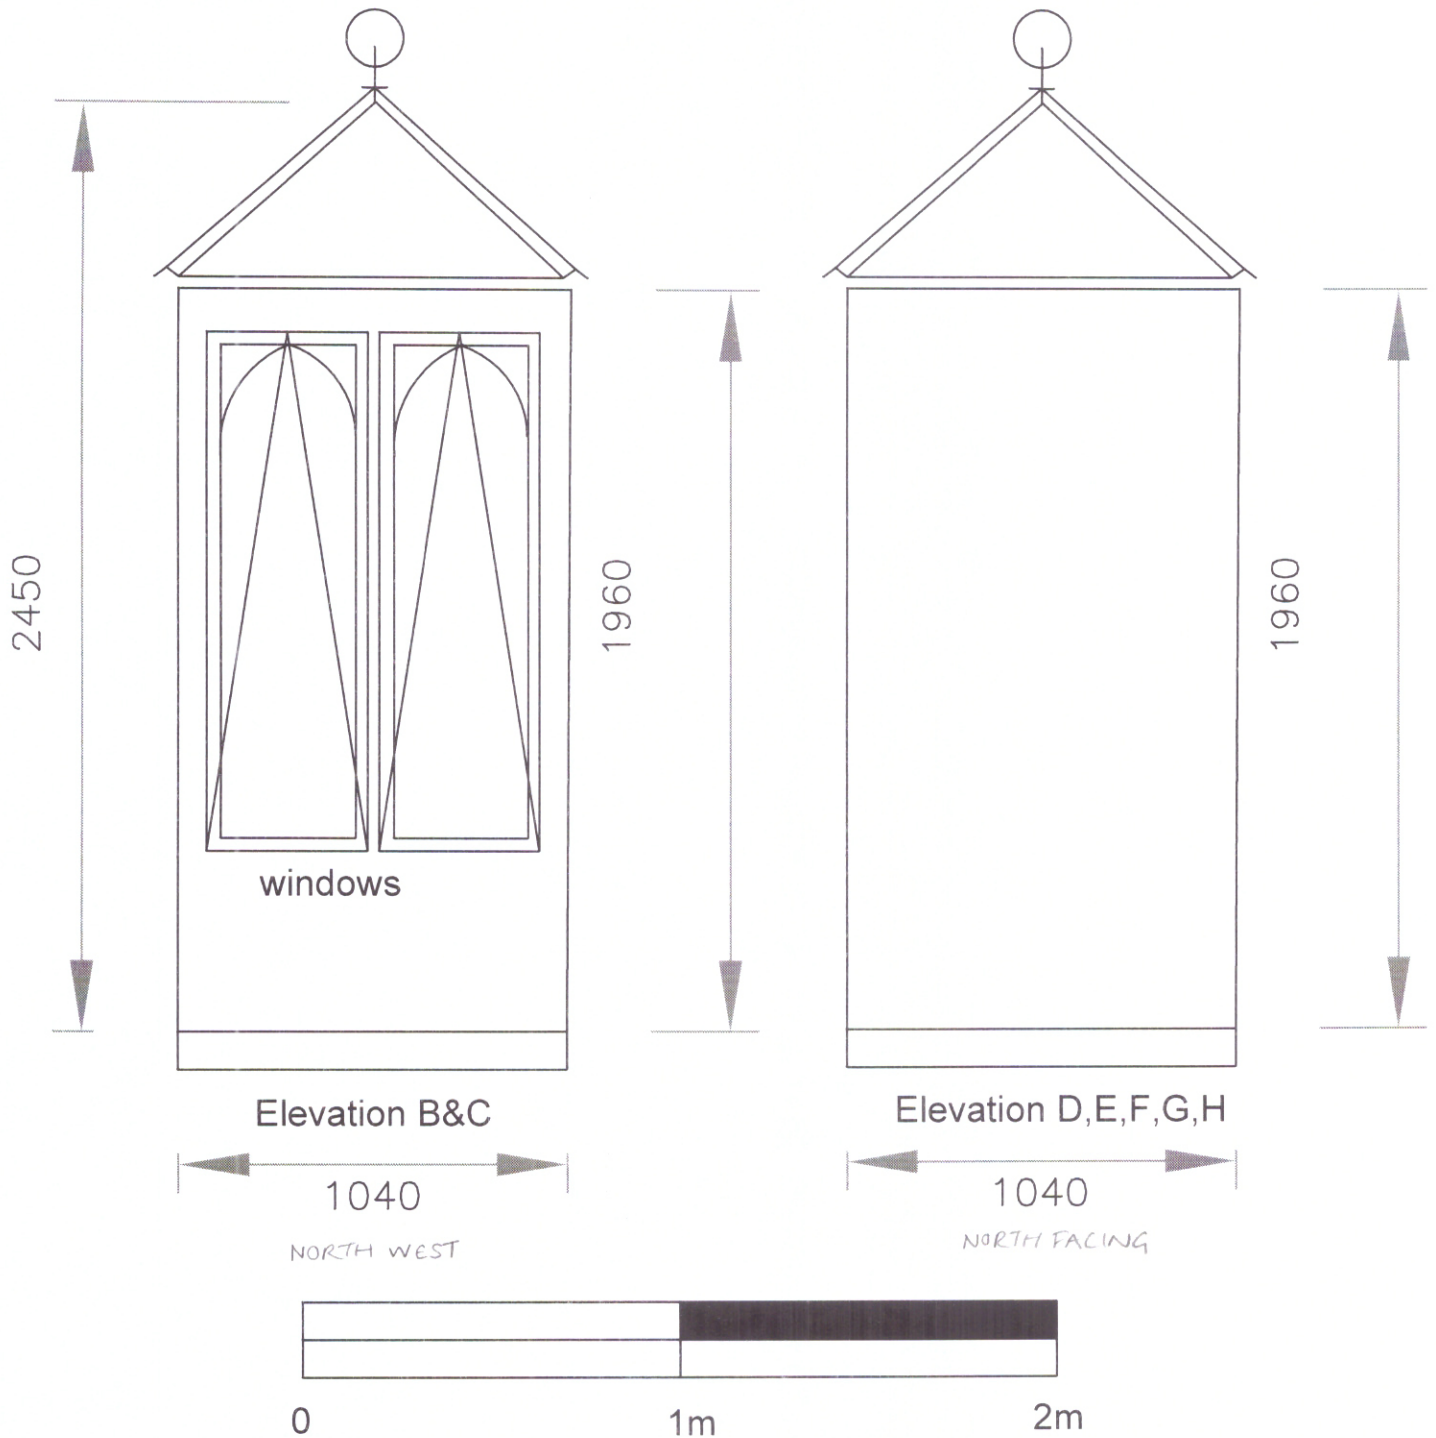

03 Elevations

1 Kingsoak, Hitchin, SG47BF
Elevation & Floor Plans for
Planning application.

SCALE 1:20 @A4