


DIMENSIONS TO BE CHECKED ON SITE BEFORE ANY WORKS.
ANY QUERIES REGARDING DIMENSIONS TO BE TAKEN UP WITH
PENTANGLE DESIGN GROUP.


ALL DIMENSIONS OF EXISTING BUILDINGS TO BE VERIFIED ON SITE.

THIS DRAWING IS THE COPYRIGHT OF PENTANGLE DESIGN GROUP
AND SHALL NOT BE IN ANY WAY USED OR REPRODUCED WITHOUT
THEIR PRIOR WRITTEN CONSENT.


NOTES

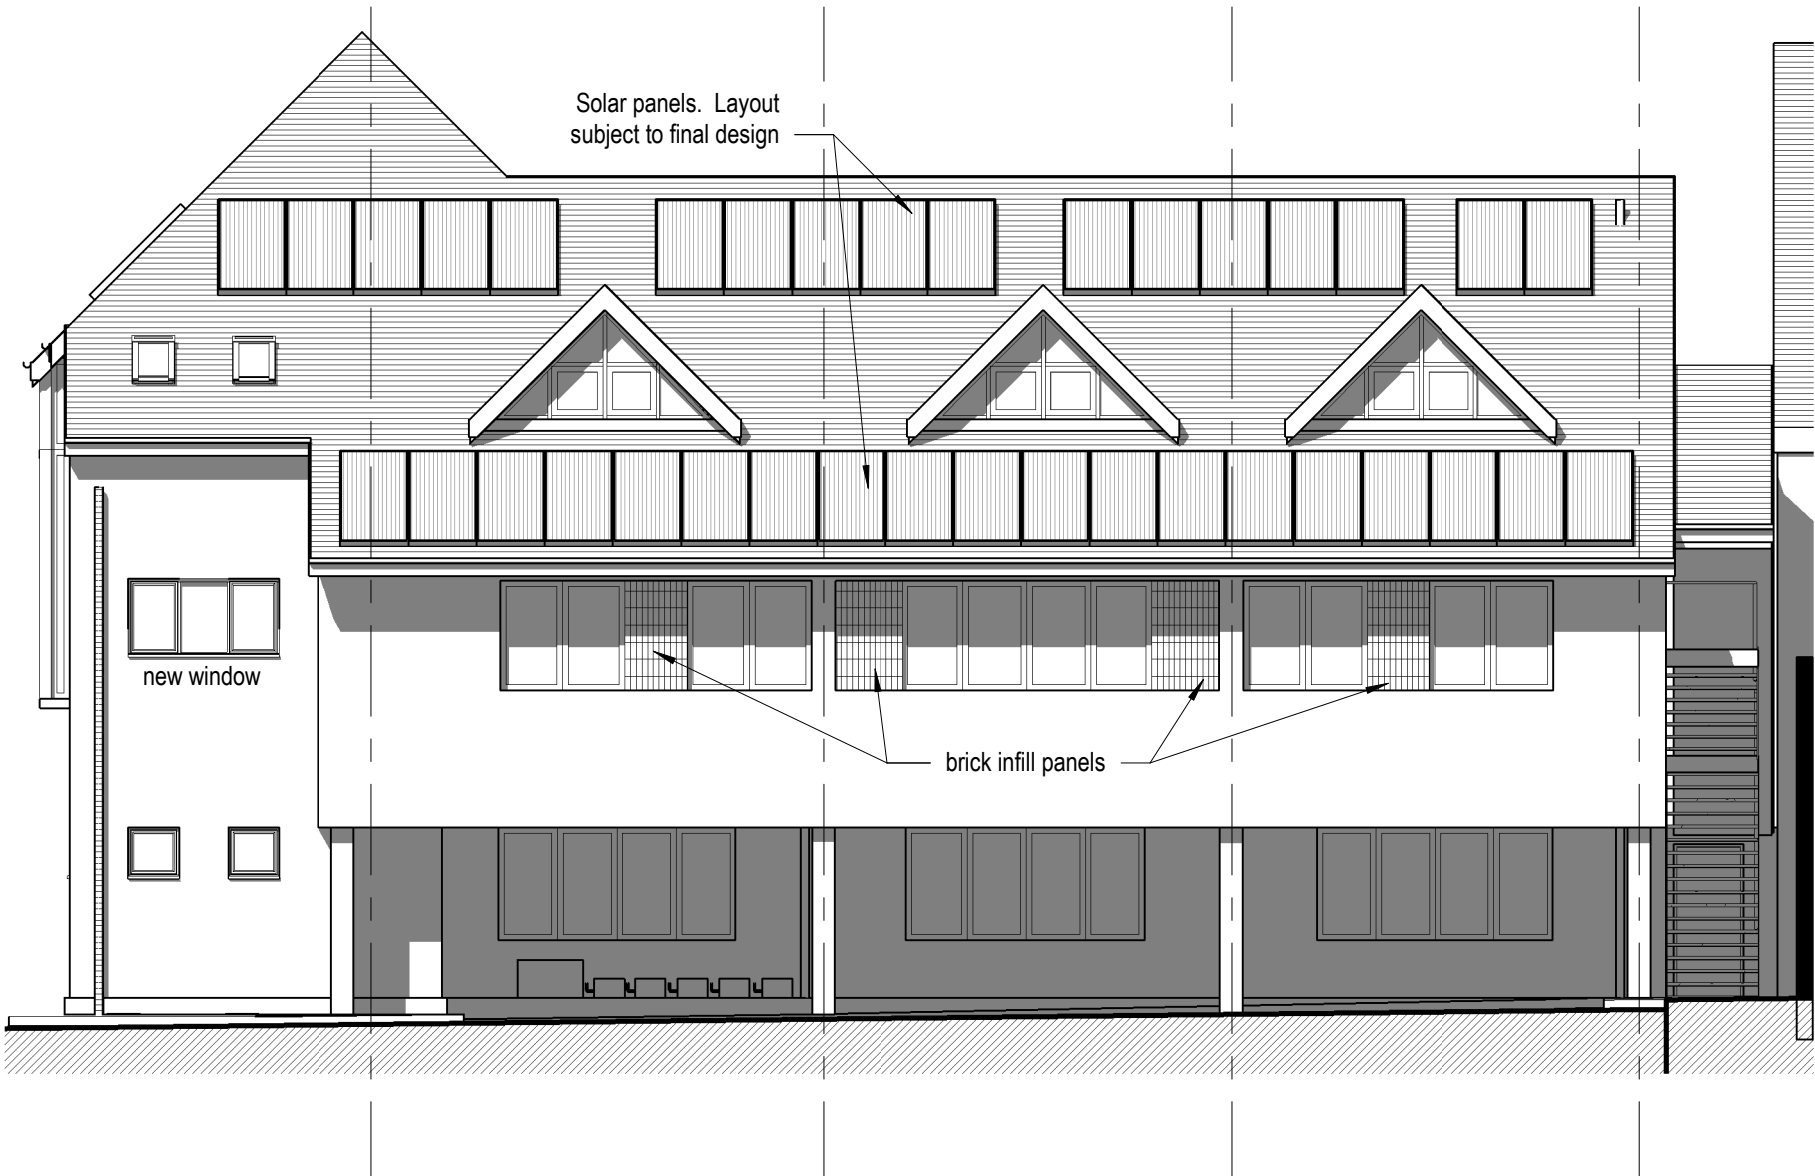

Proposed North Elevation
1 : 100

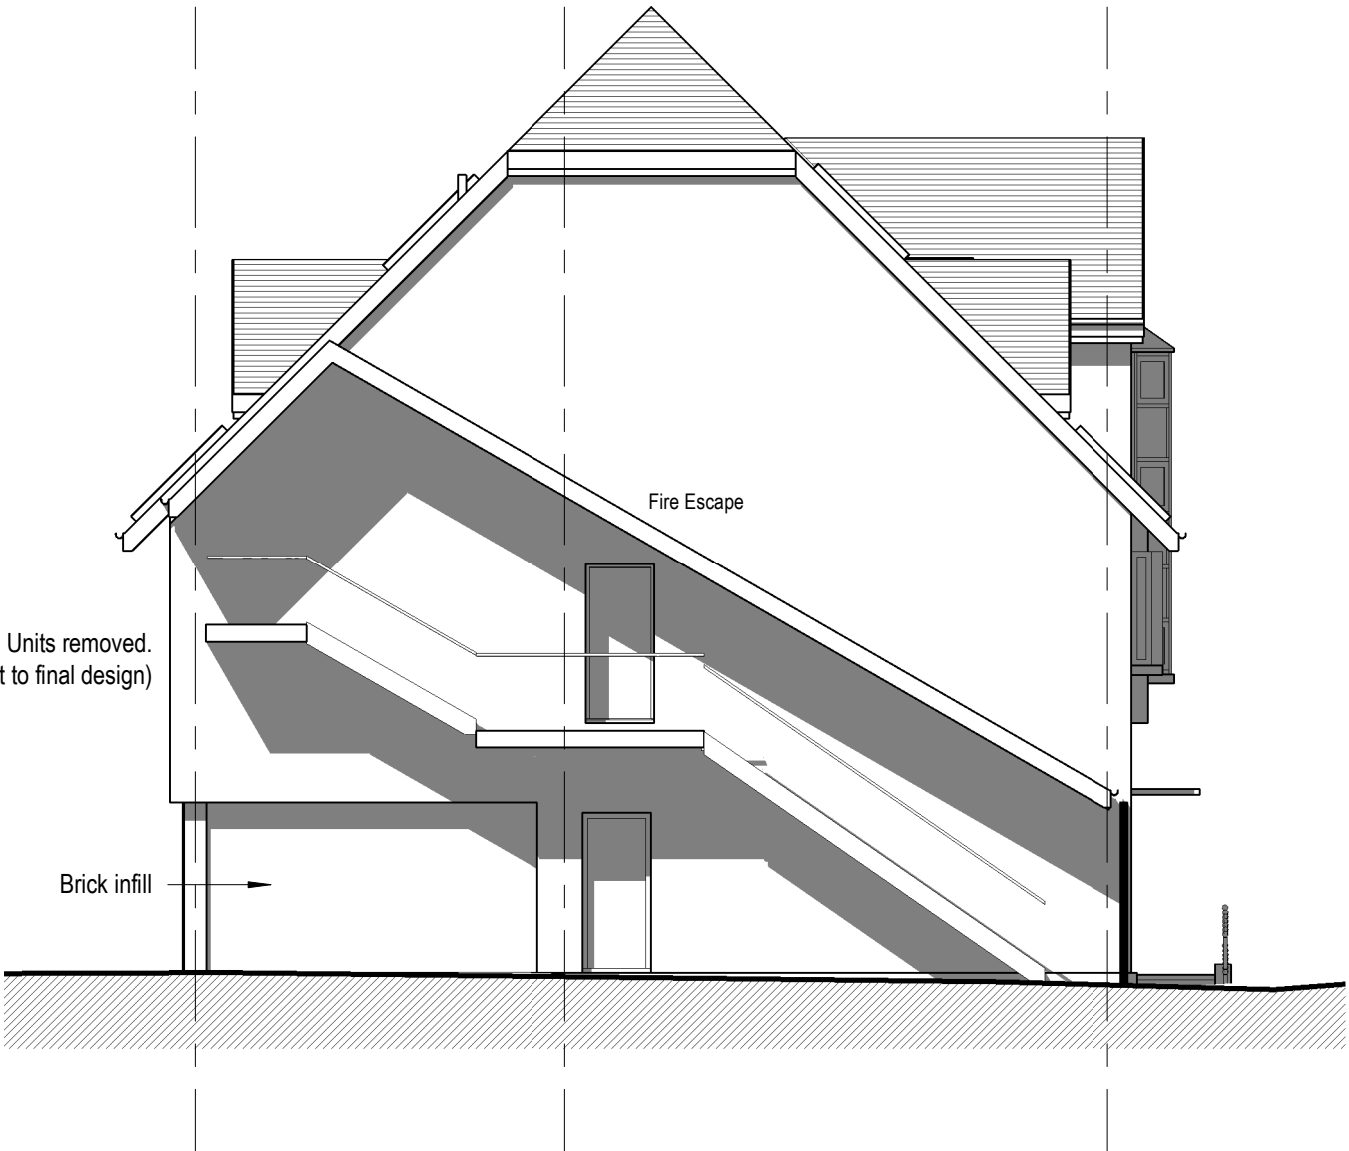

Proposed West Elevation
1 : 100

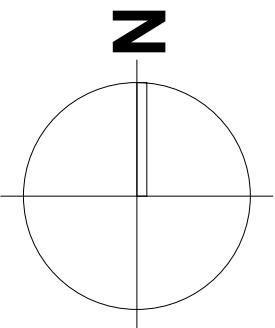

0 5 10 m

PRELIMINARY

PENTANGLE

D E S I G N G R O U P

SUITE 1, 21 BANCROFT HITCHIN HERTS SG5 1JW
T:01462 431133 E:pdg@pentangledesign.co.uk

JOB TITLE
Proposed Residential Development
3-4 Portmill Lane, Hitchin

for -
DRAWING TITLE
Proposed Elevations

SCALE	DRAWING NUMBER	REVISION
1 : 100		
DATE Dec '25		
SHT SIZE A2		
JOB NUMBER 3947		

CHARTERED ARCHITECTS