



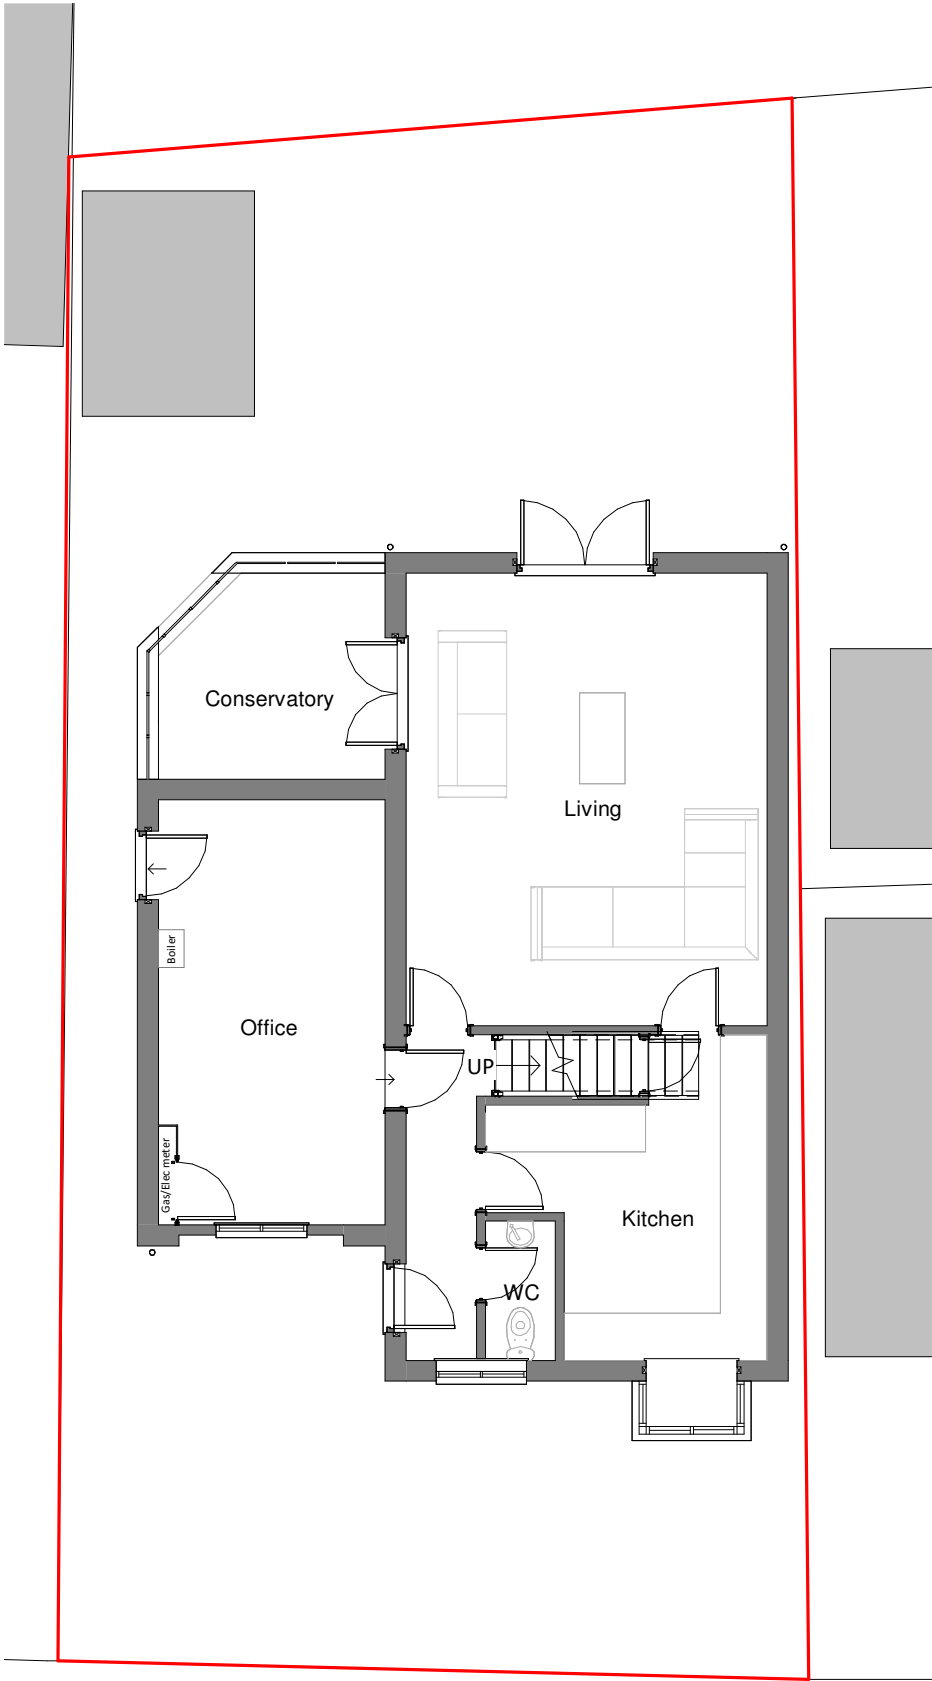

Existing Ground Floor Plan
1 : 100

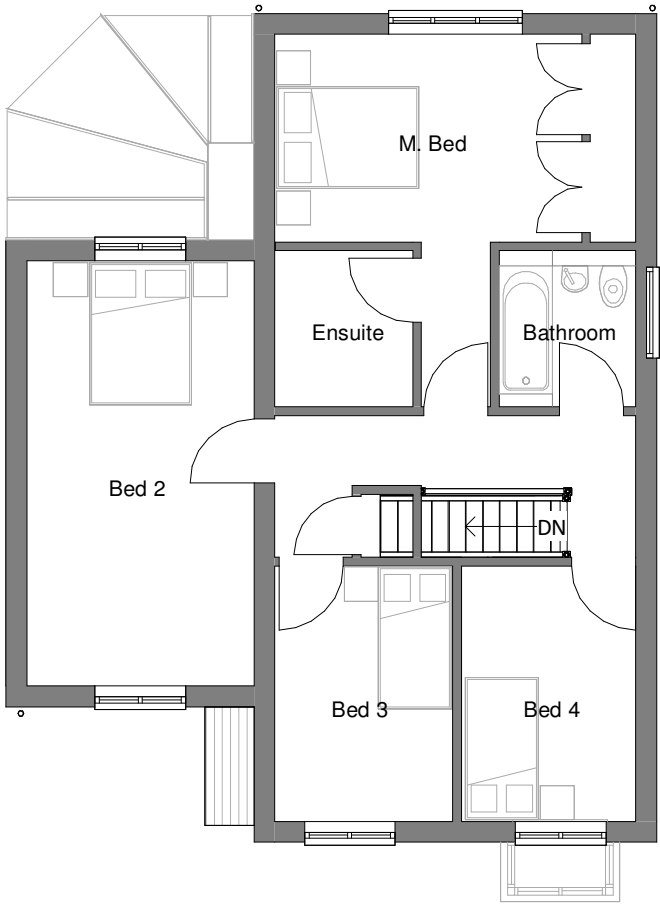

Existing First Floor Plan
1 : 100



ALL DIMENSIONS & CONDITIONS ARE TO BE CHECKED ON SITE PRIOR TO PREPARING DRAWINGS OR COMMENCING ANY WORK Do not scale for building control or construction purposes May be scaled for planning purposes. All dimensions in millimetres unless otherwise stated. Any variations or supplementary drawings are to be approved by the author of this document. If errors are spotted it is the readers responsibility to notify the autor and a revised plan can be re-issued. All drawings and specifications to be read in conjunction with one another.	EXISTING			 Figment Architecture Ltd info@figment-architecture.co.uk www.figment-architecture.co.uk	Drawing No.	2025-04	SUR-100		Scale @ A3 1 : 100	 FIGMENT ARCHITECTURE FROM IMAGINATION TO REALITY		
	Client Duke Phiri				Project	2A Bearton Avenue Hithcin, SG5 1NZ						
	Drawn LWA				Drawing Title	Existing Plans						
	Checked NTA				Date April 25							