




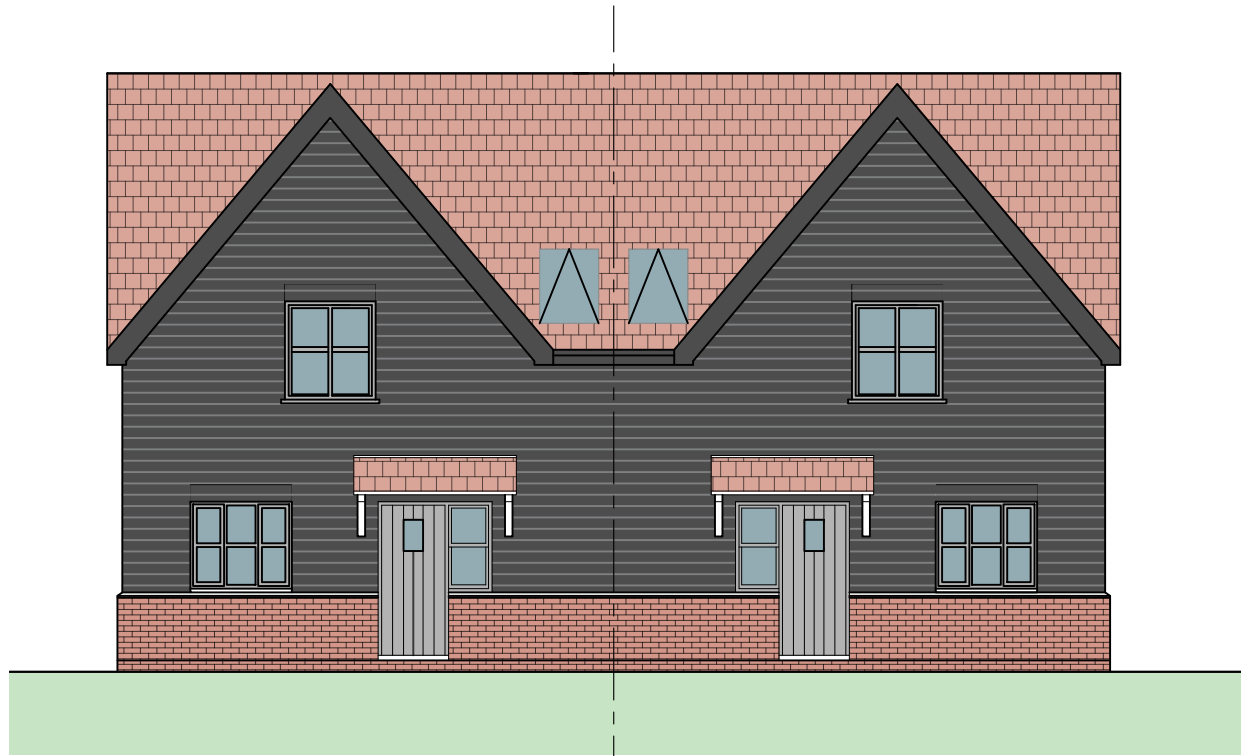


PROPOSED FRONT ELEVATION 1:100

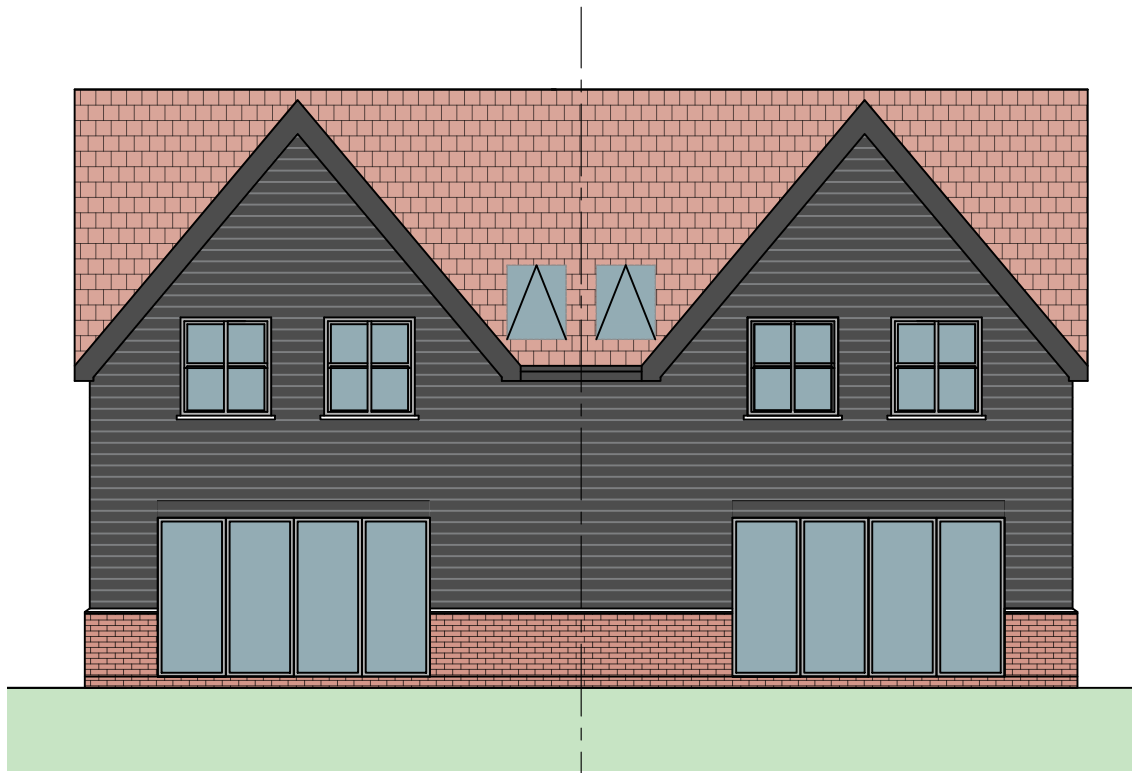


PROPOSED REAR ELEVATION 1:100

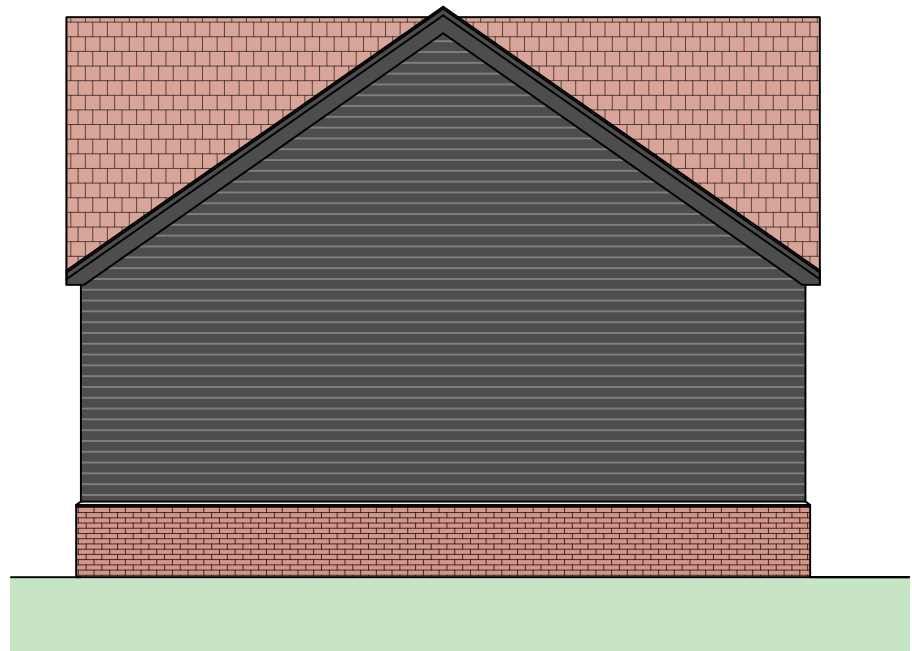


PROPOSED SIDE ELEVATION 1:100

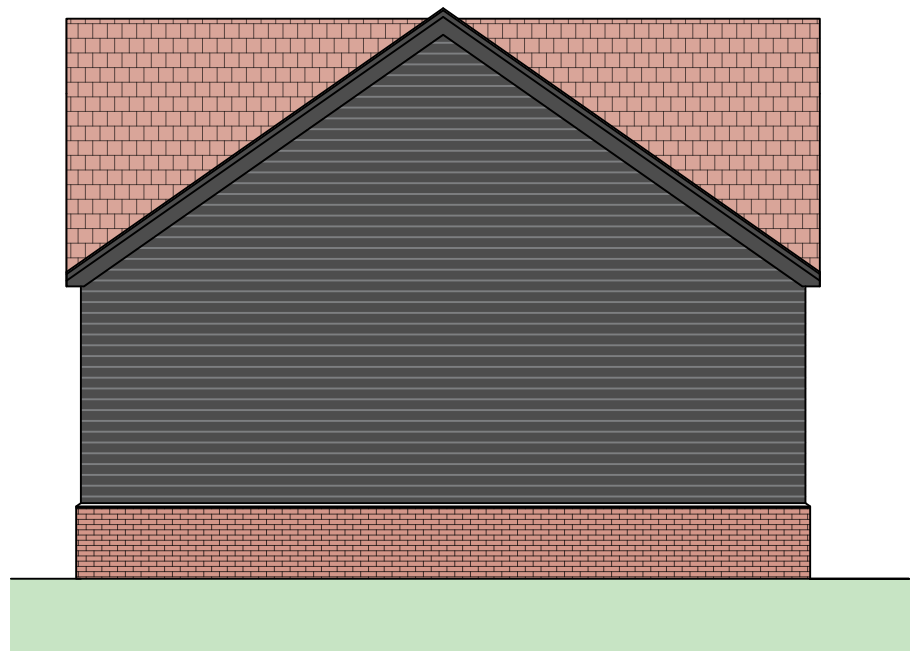

PROPOSED SIDE ELEVATION 1:100

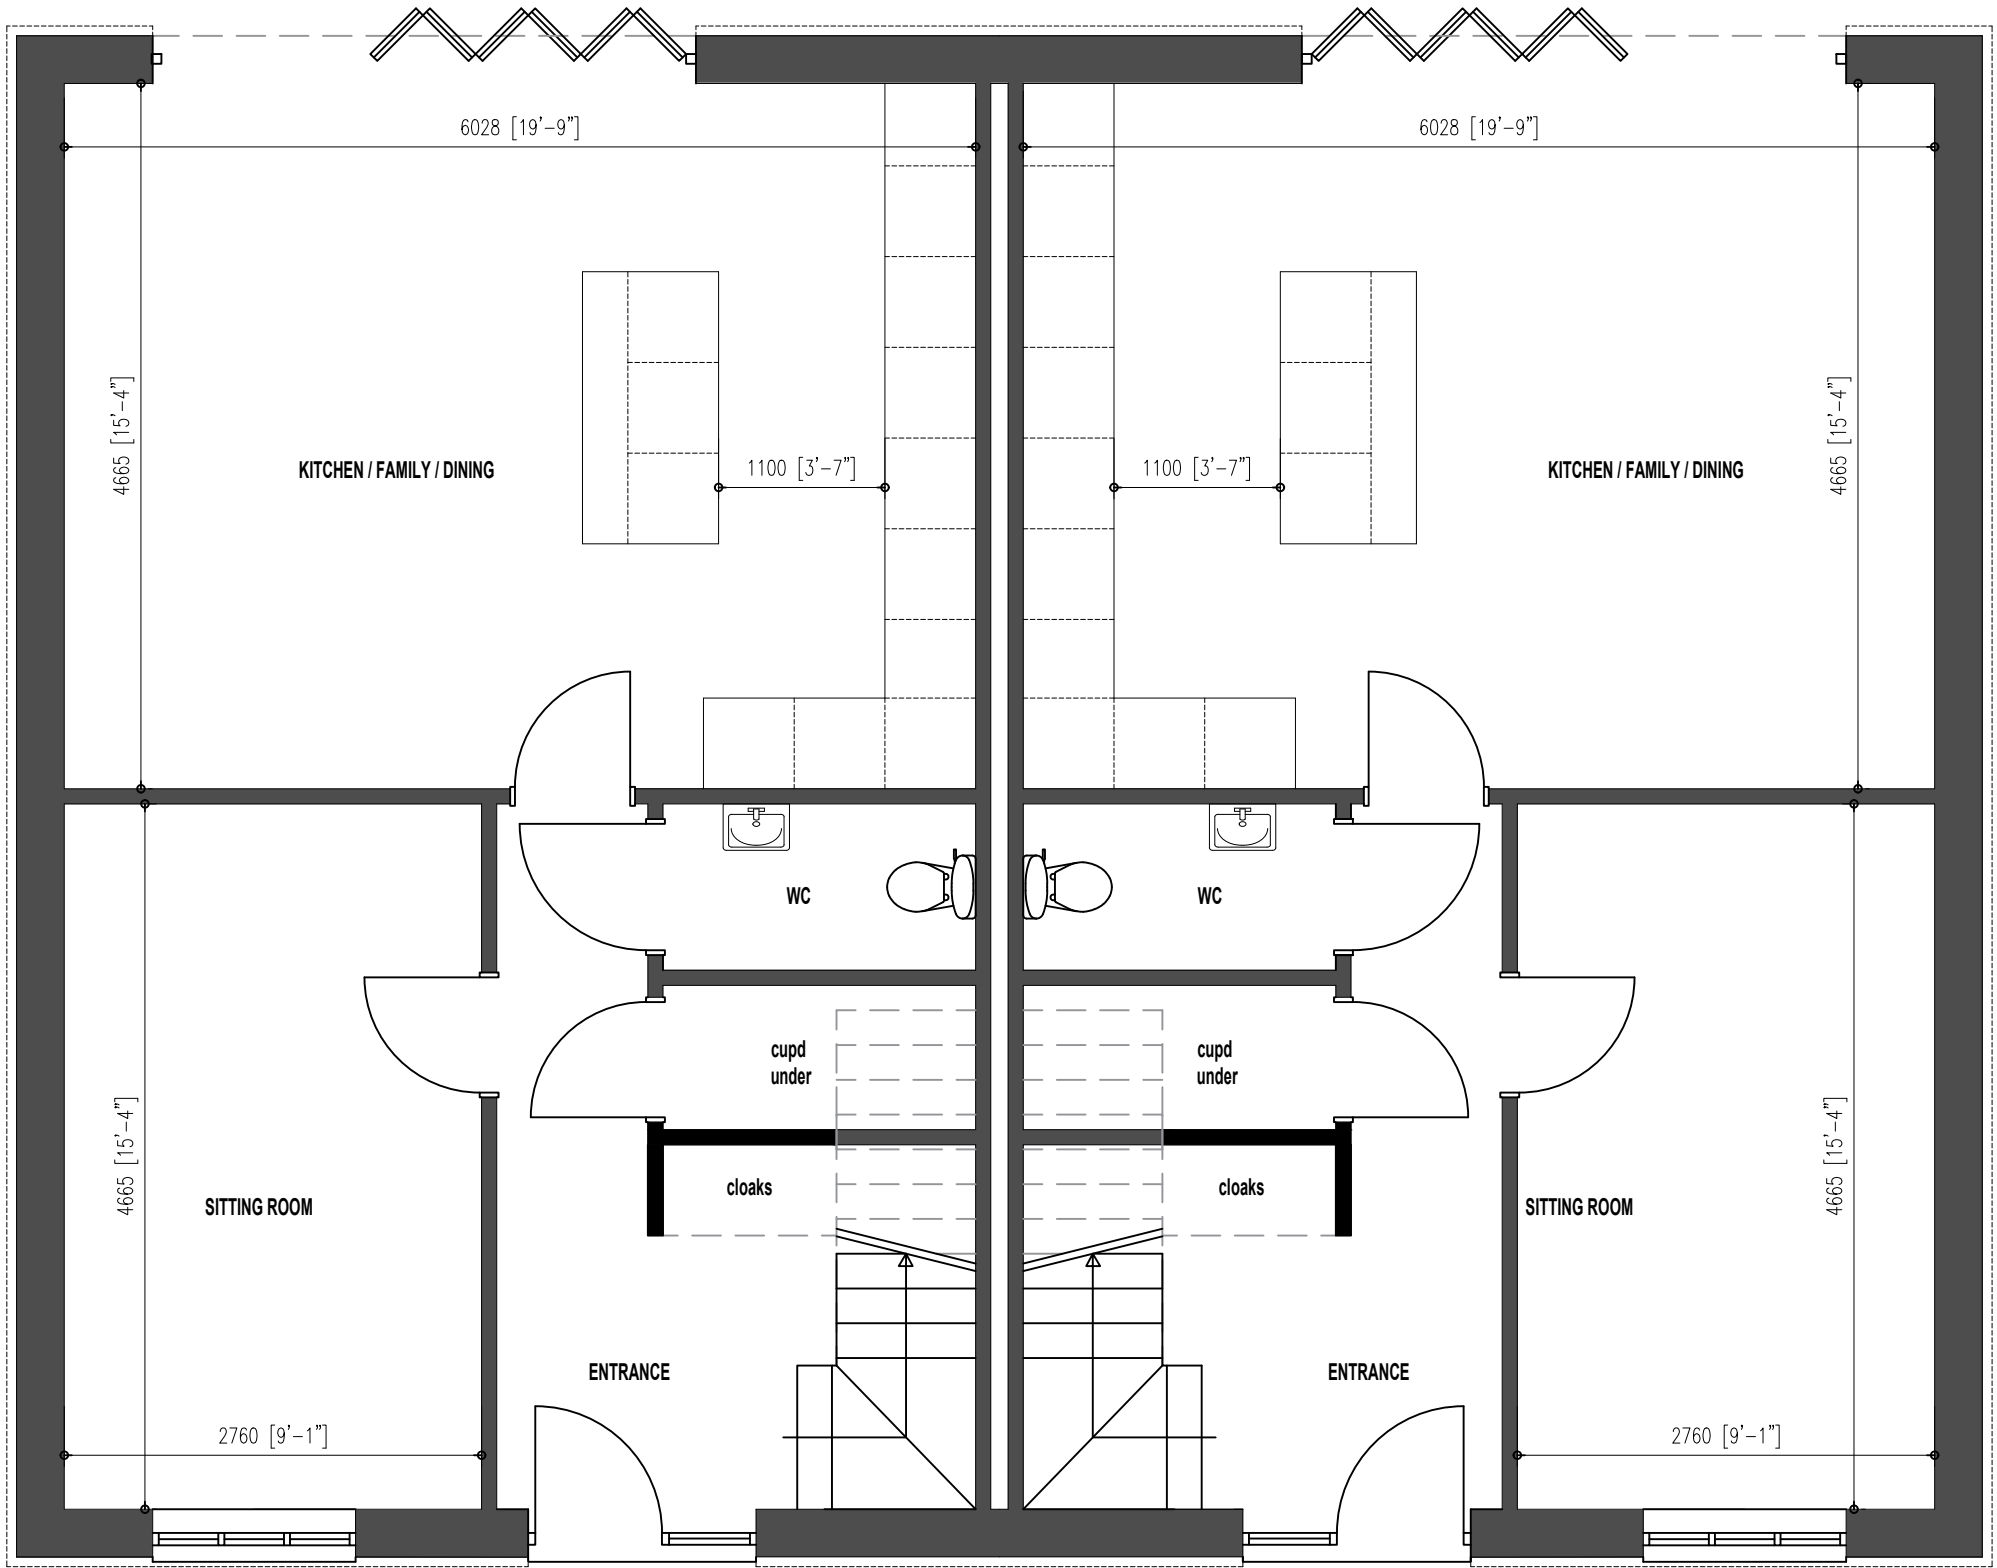

PROPOSED GROUND FLOOR PLAN 1:50

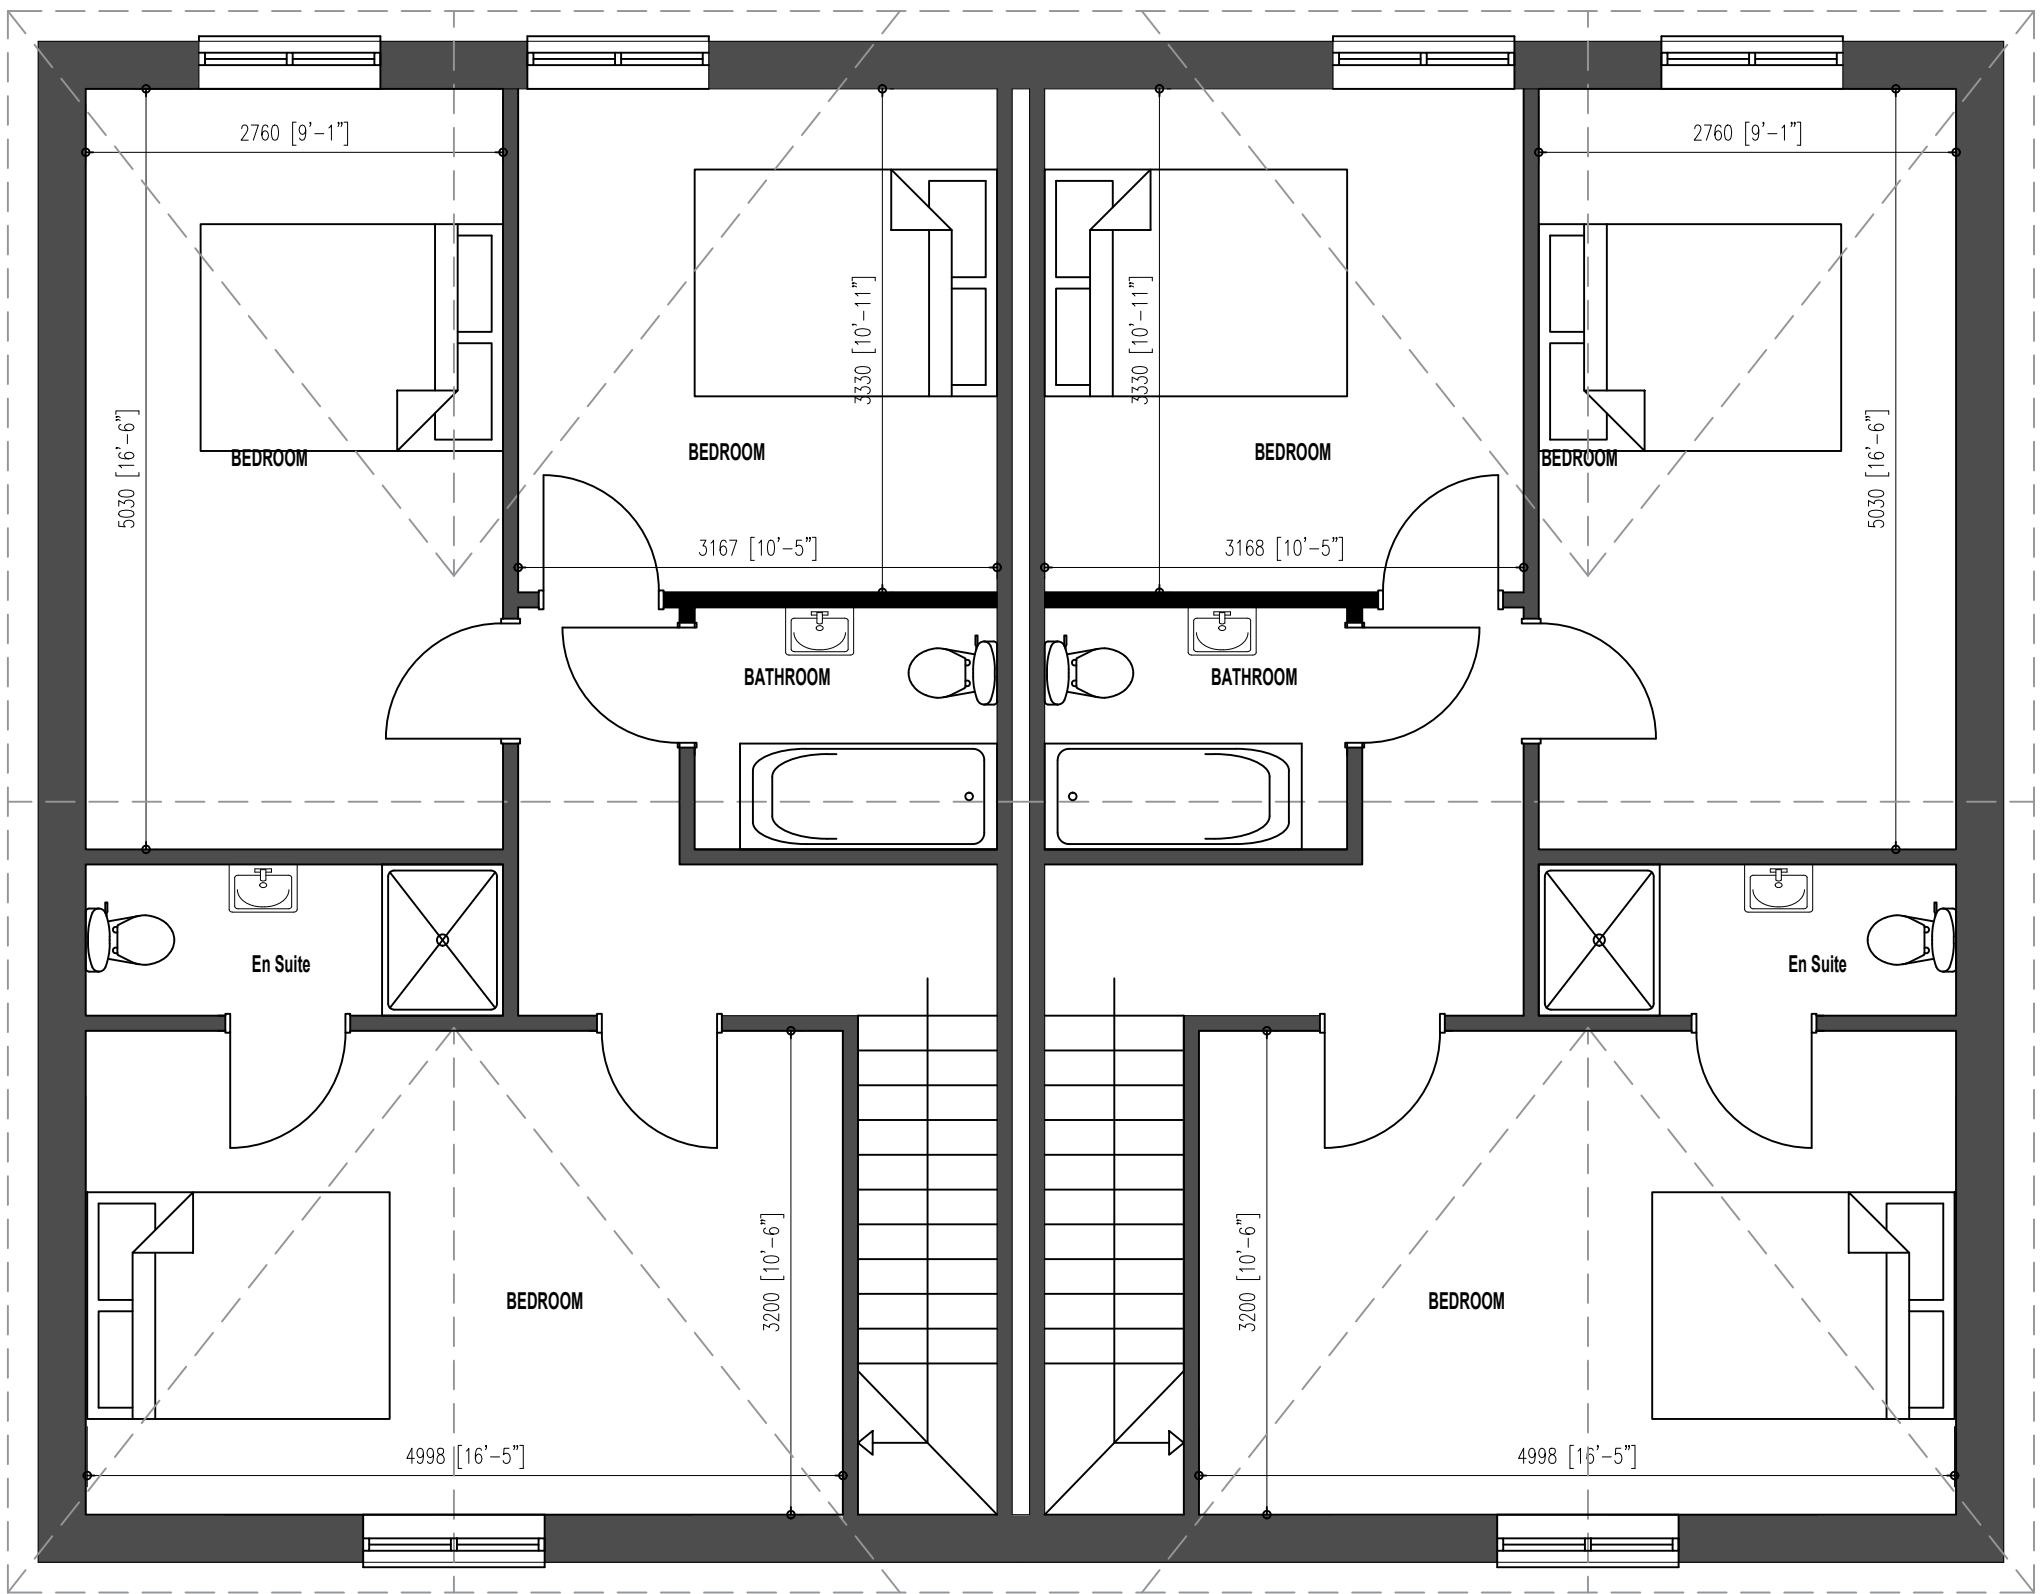

PROPOSED FIRST FLOOR PLAN 1:50



This drawing and any design thereon is the copyright of Oakwood Design and should not be reproduced without written permission.  
All dimensions and levels are subject to a thorough and accurate on-site check by the contractor prior to the commencement of any construction work.  
All sizes of structural components are to be verified by a structural engineer.  
Electrical contractors must be members of the national inspection council for electrical installation & contracting (NICEIC) & the electrical contractors association.  
Mechanical installation or modification to be in accordance with the latest edition of the CIBSE guide as produced by the chartered institute of building services engineers and to current BS specification.  
All works are to comply with the latest revision of the British standards.  
The client or appointed agent should advise of any known buried services and drainage location or restrictive covenants.  
Build-over agreements and party wall concerns are the responsibility of the client if applicable.  
This drawing should be read in conjunction with all other documents relating to the works.  
Do not scale from the drawing for construction or design purposes, except for the purposes of planning.

REVISION NOTES

| REV | DESCRIPTION | DATE |
|-----|-------------|------|
|     |             |      |
|     |             |      |
|     |             |      |
|     |             |      |
|     |             |      |

STAGE

- ☐ PRE APPLICATION  
☐ LAWFUL DEVELOPMENT  
☒ PLANNING APPLICATION  
☐ CONDITIONS  
☐ BUILDING CONTROL  
☐ AS-BUILT

PROJECT

6 NEW BUILD DWELLINGS

|                |            |
|----------------|------------|
| DRAWING NUMBER | OAKPL-01B  |
| DATE           | 29/07/2026 |
| SCALE          | STATED@A1  |
| SHEET NUMBER   | 1 of 1     |
| DRAWN BY       | HD         |
| REVISION       |            |

ADDRESS

LAND R/O PIRTON HOUSE  
PIRTON ROAD  
HOLWELL

DRAWING TITLE

PLOT 5 & 6 PLANS  
NON MATERIAL AMENDMENT



OAKWOOD PLANNING & DESIGN LTD

CRN: 14467585

TEL: 07947 497352

MAIL: PLANNING@OAKWOODPLANS.CO.UK