




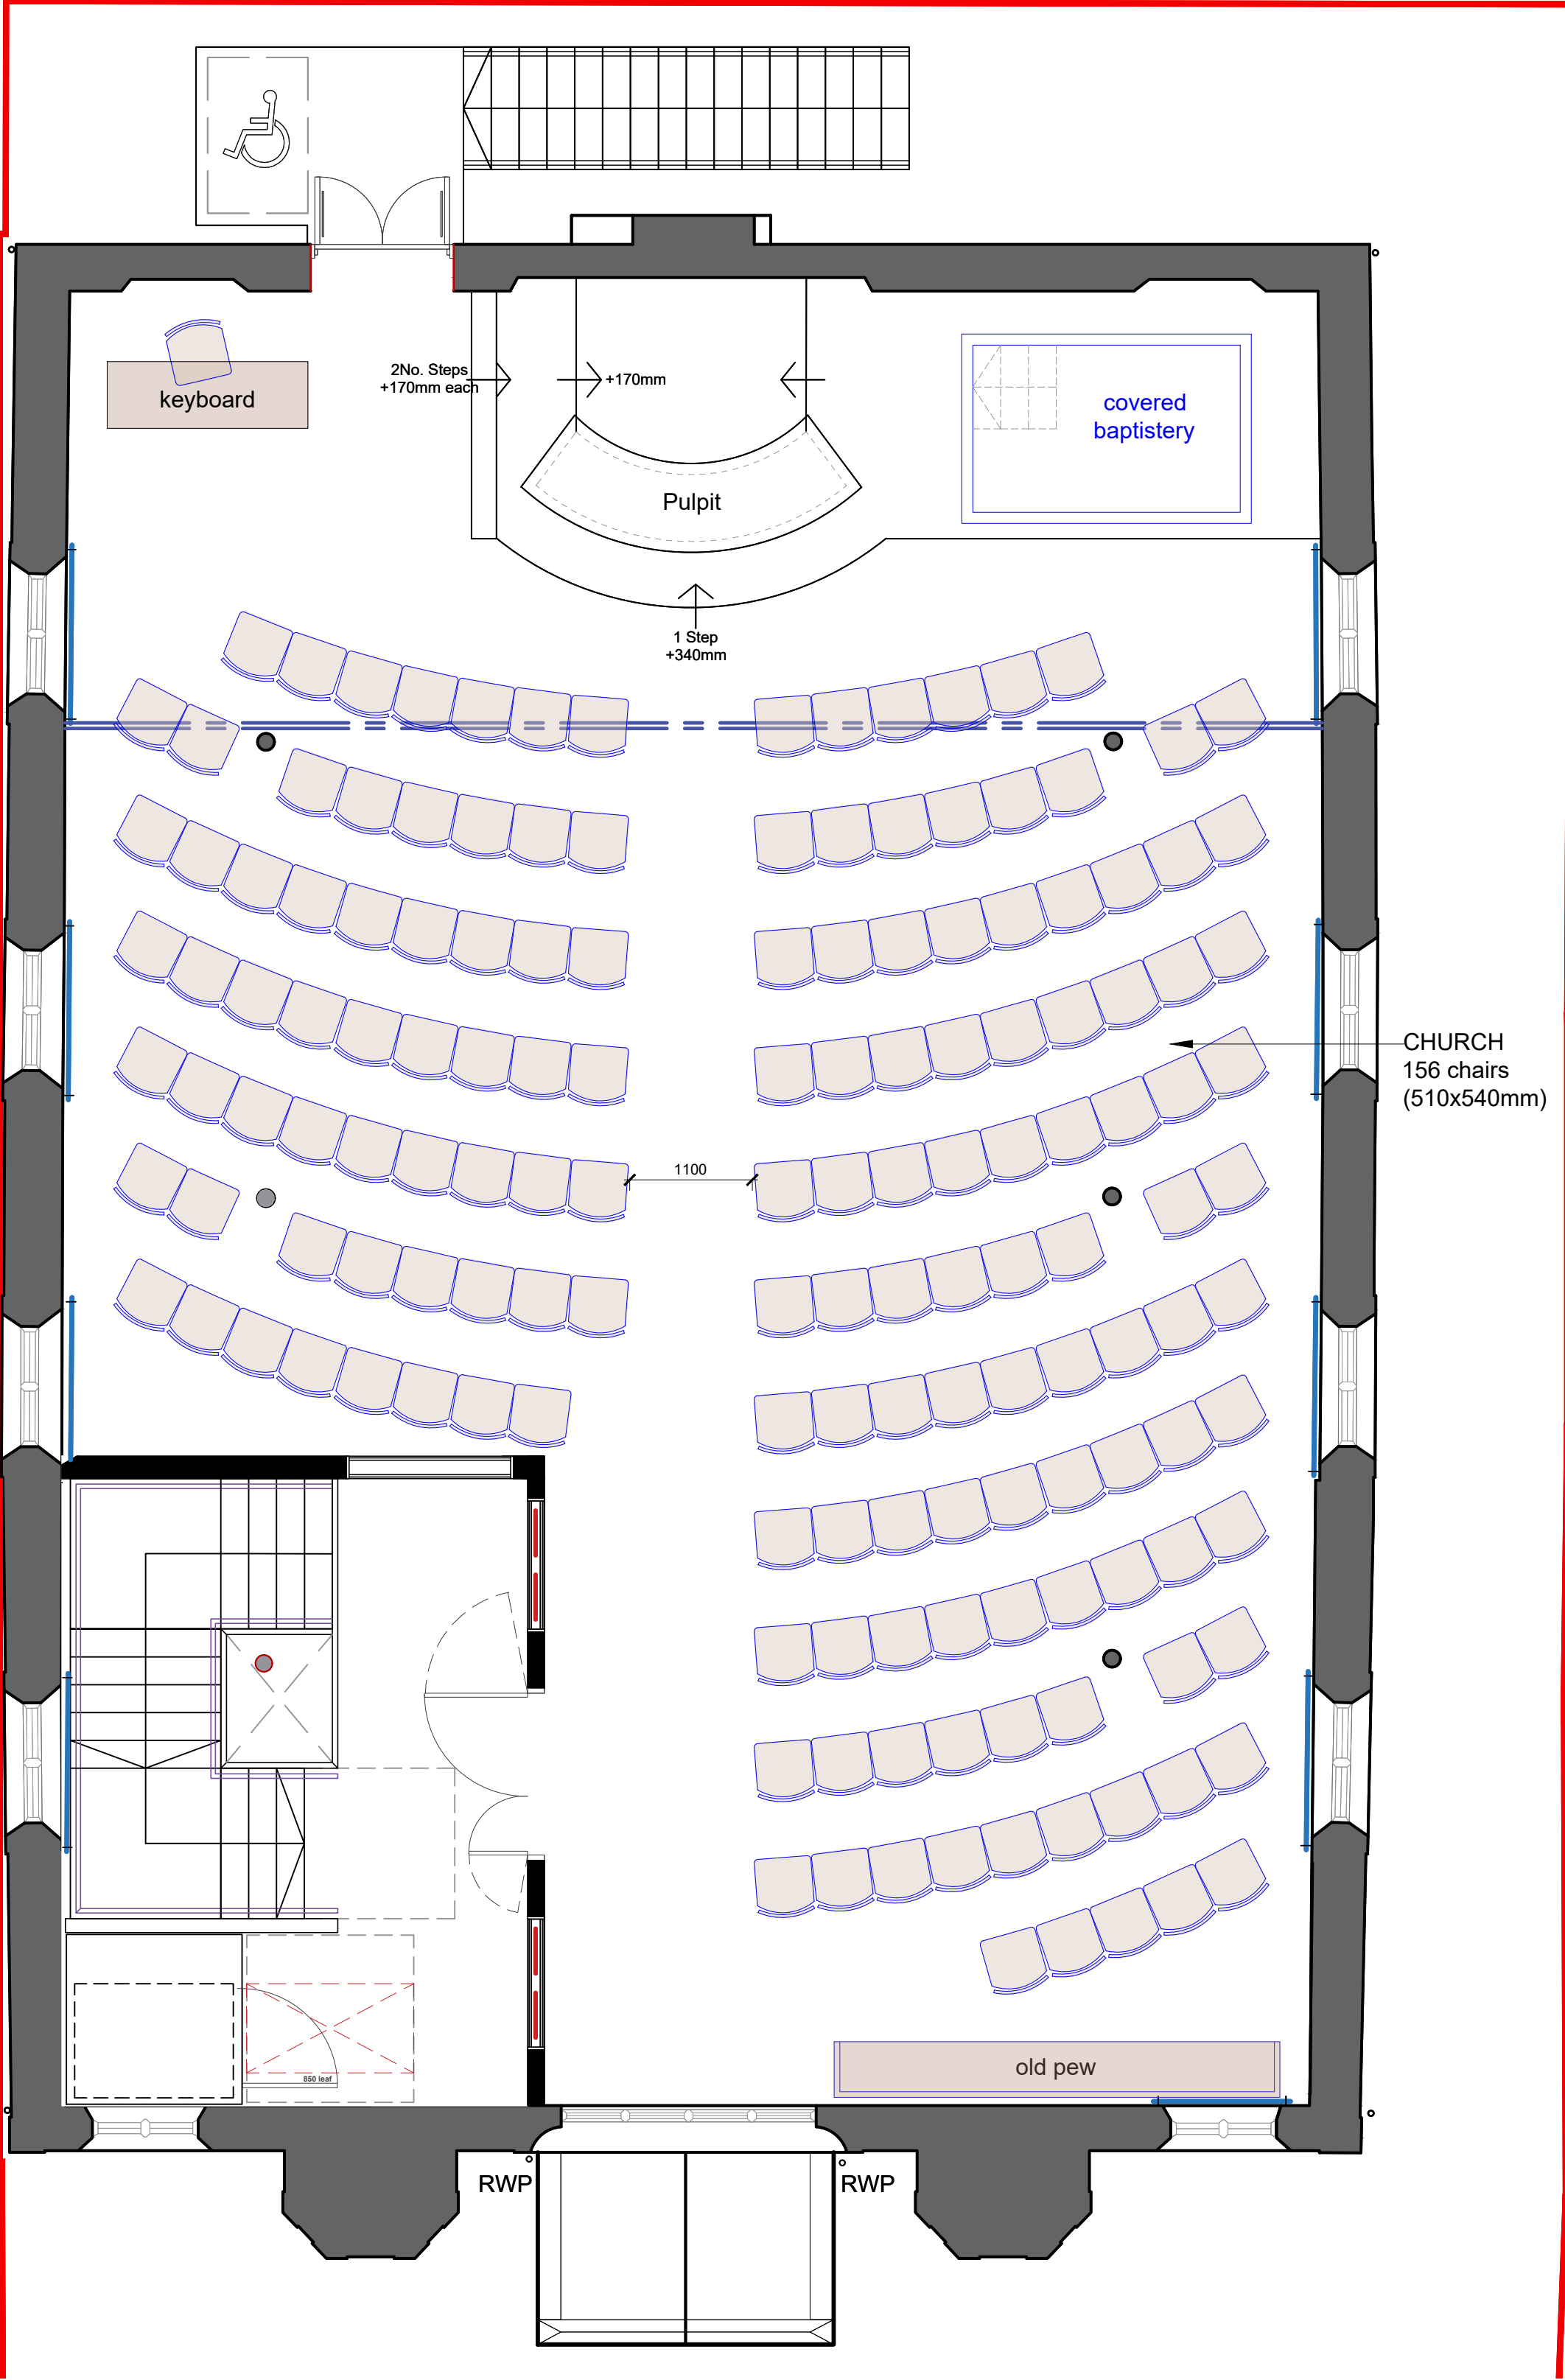

FIRST FLOOR
FURNITURE LAYOUT 01

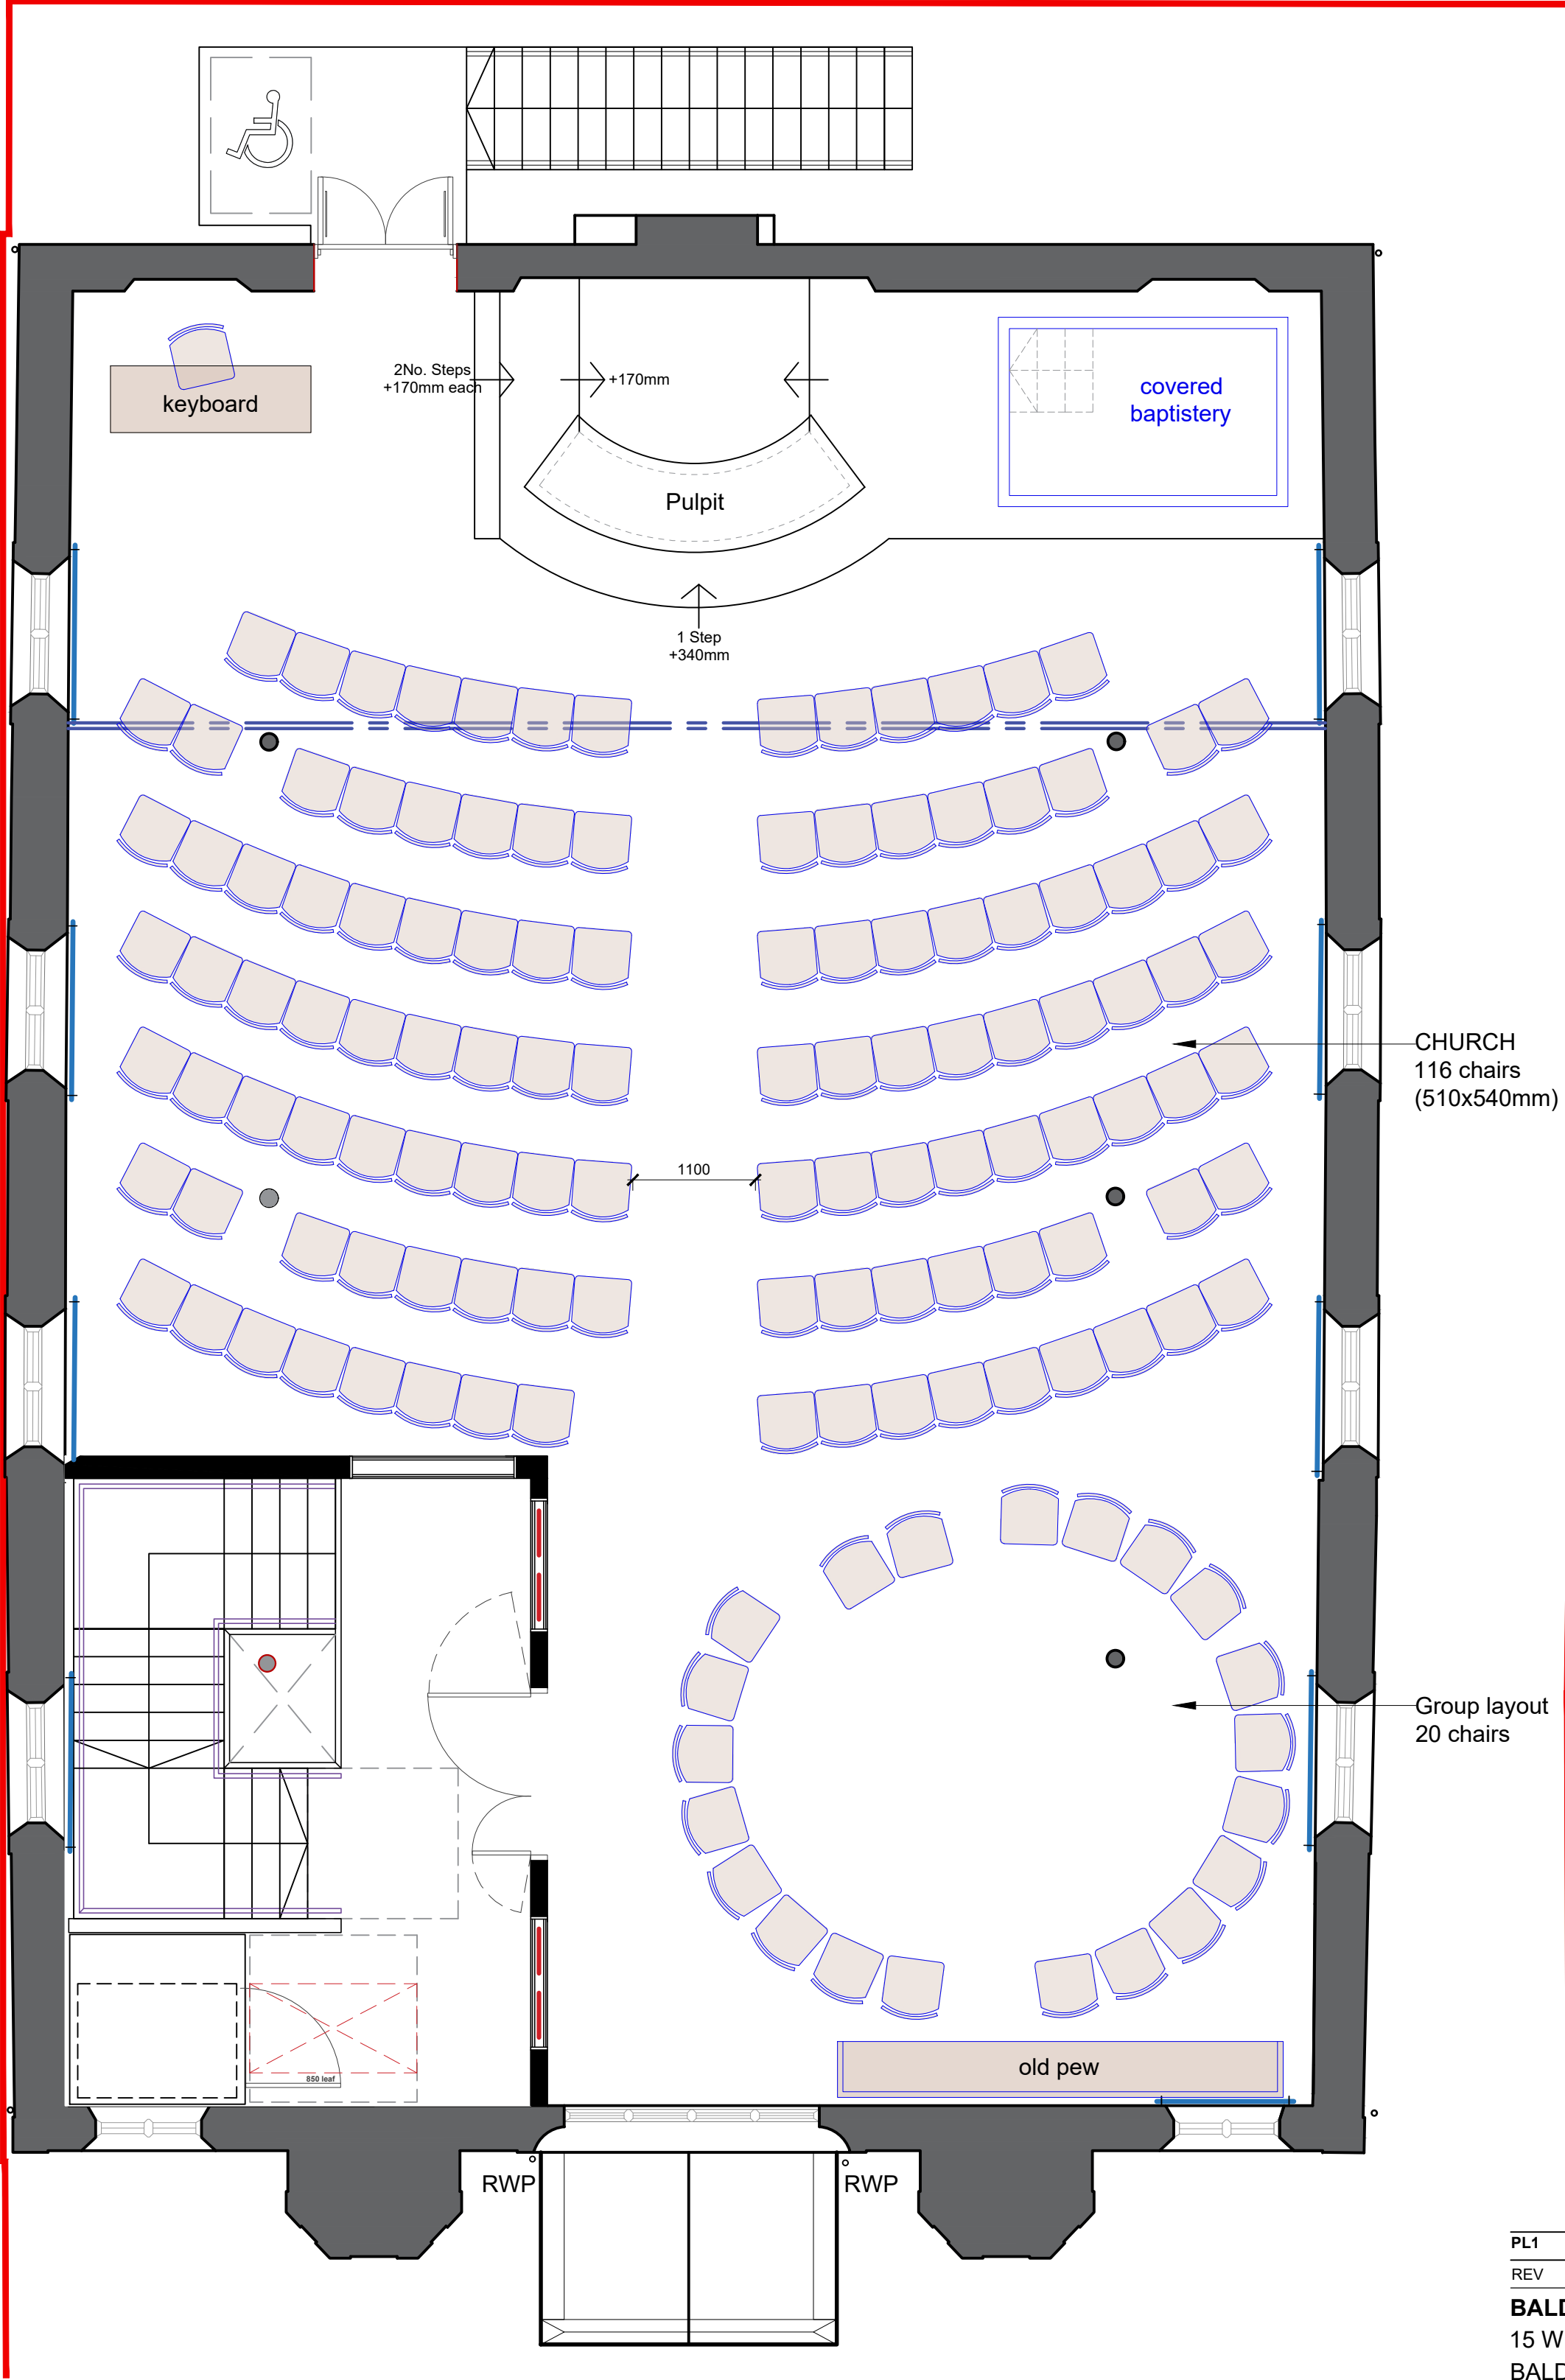

FIRST FLOOR
FURNITURE LAYOUT 02

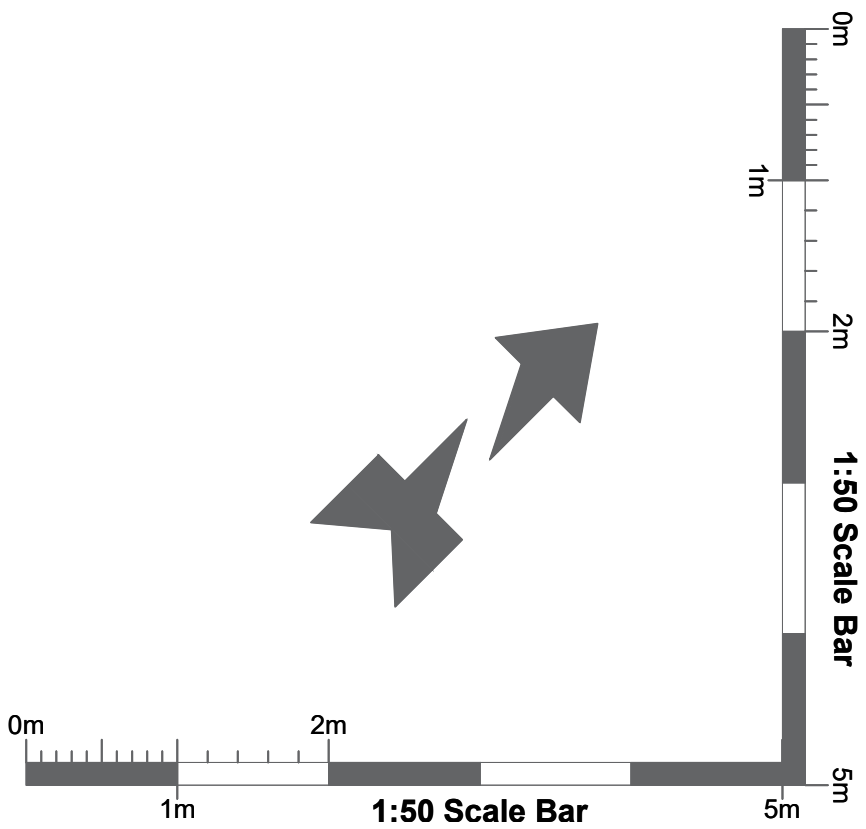

PL1 For planning approval		01.06.2026		CB	
REV	DATE	BY			
BALDOCK METHODIST CHURCH (FORMER) 15 WHITEHORSE STREET BALDOCK SG7 6QB REFURBISHMENT & ALTERATIONS					
Proposed first floor plan Indicative loose furniture layouts and occupancy numbers					
PROJECT NUMBER 20260106_BM001					
DRAWING REFERENCE MP-BMC-01-DR-A-026					REV PL1
DRAWN / DATE CB / MAY 26	CHECKED / DATE AR / MAY 26	SCALE 1:50@A1			
PLANNING ISSUE					
Written dimensions to be taken. Do not scale off the drawings. Any discrepancies written or scaled should be brought to the attention of the architect immediately. All drawings should be read together and in conjunction with relevant related specifications, room data sheets and all other consultant's information.					