



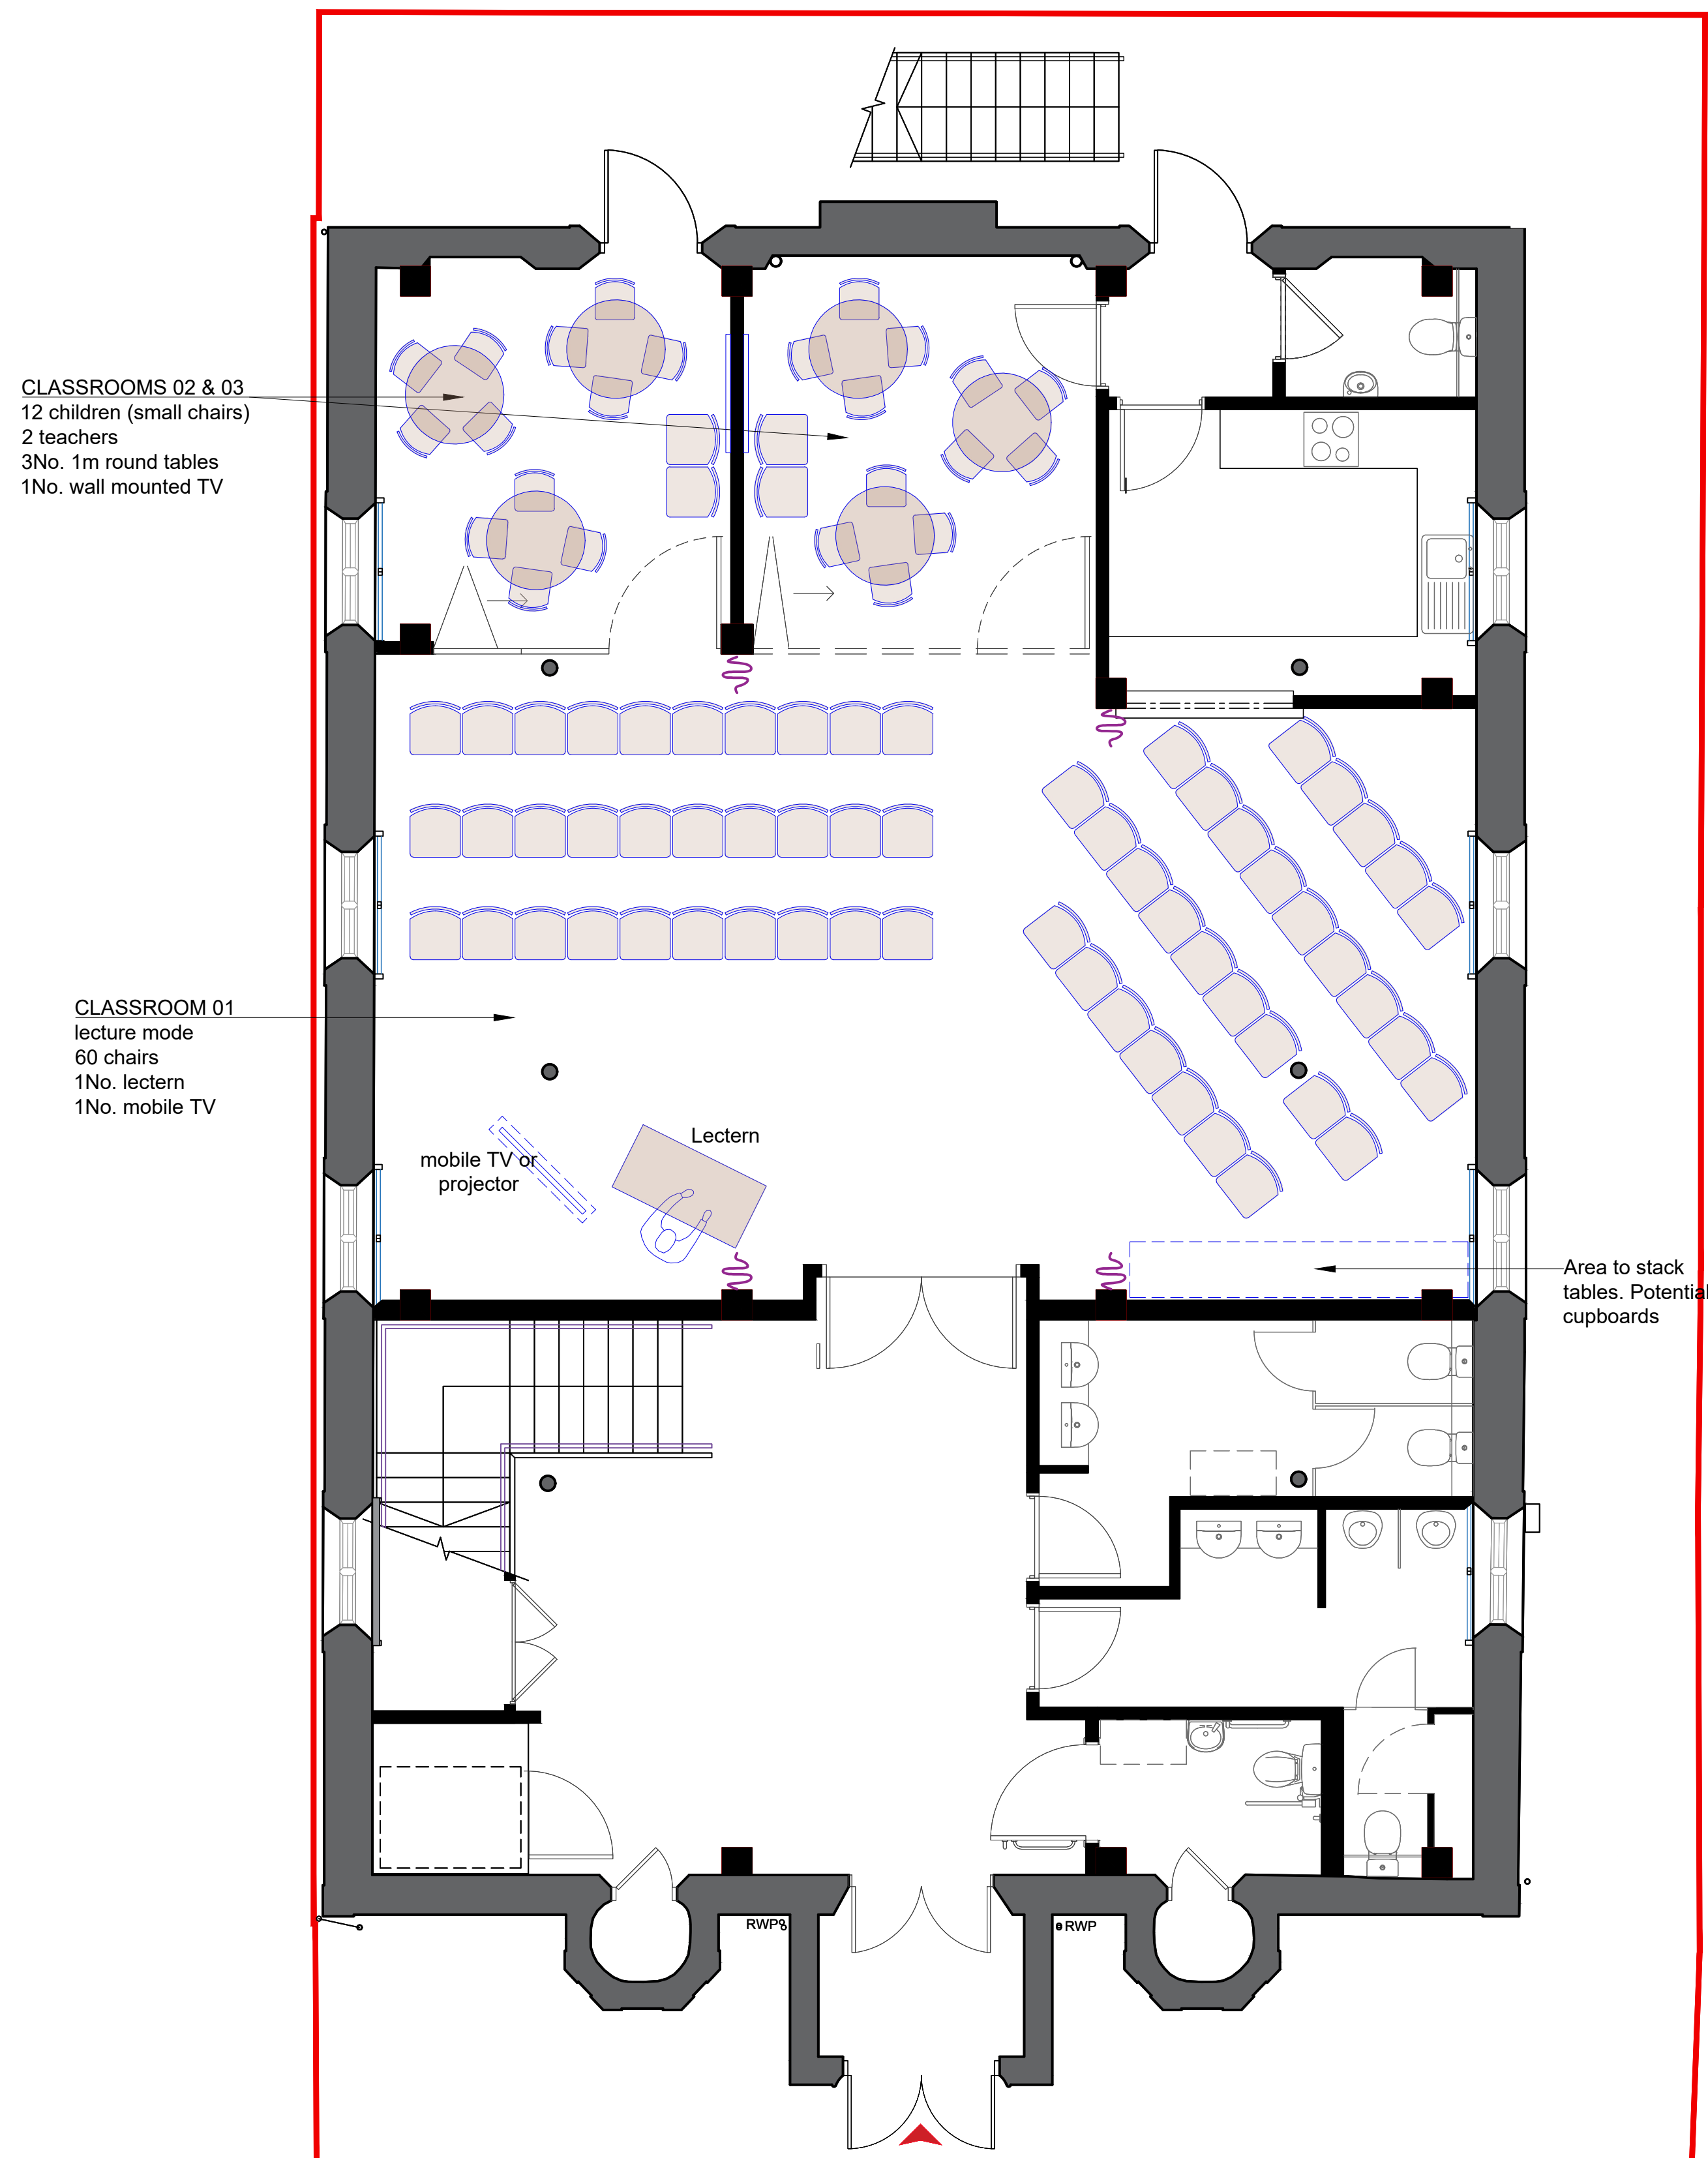

**GROUND FLOOR
FURNITURE LAYOUT 01**

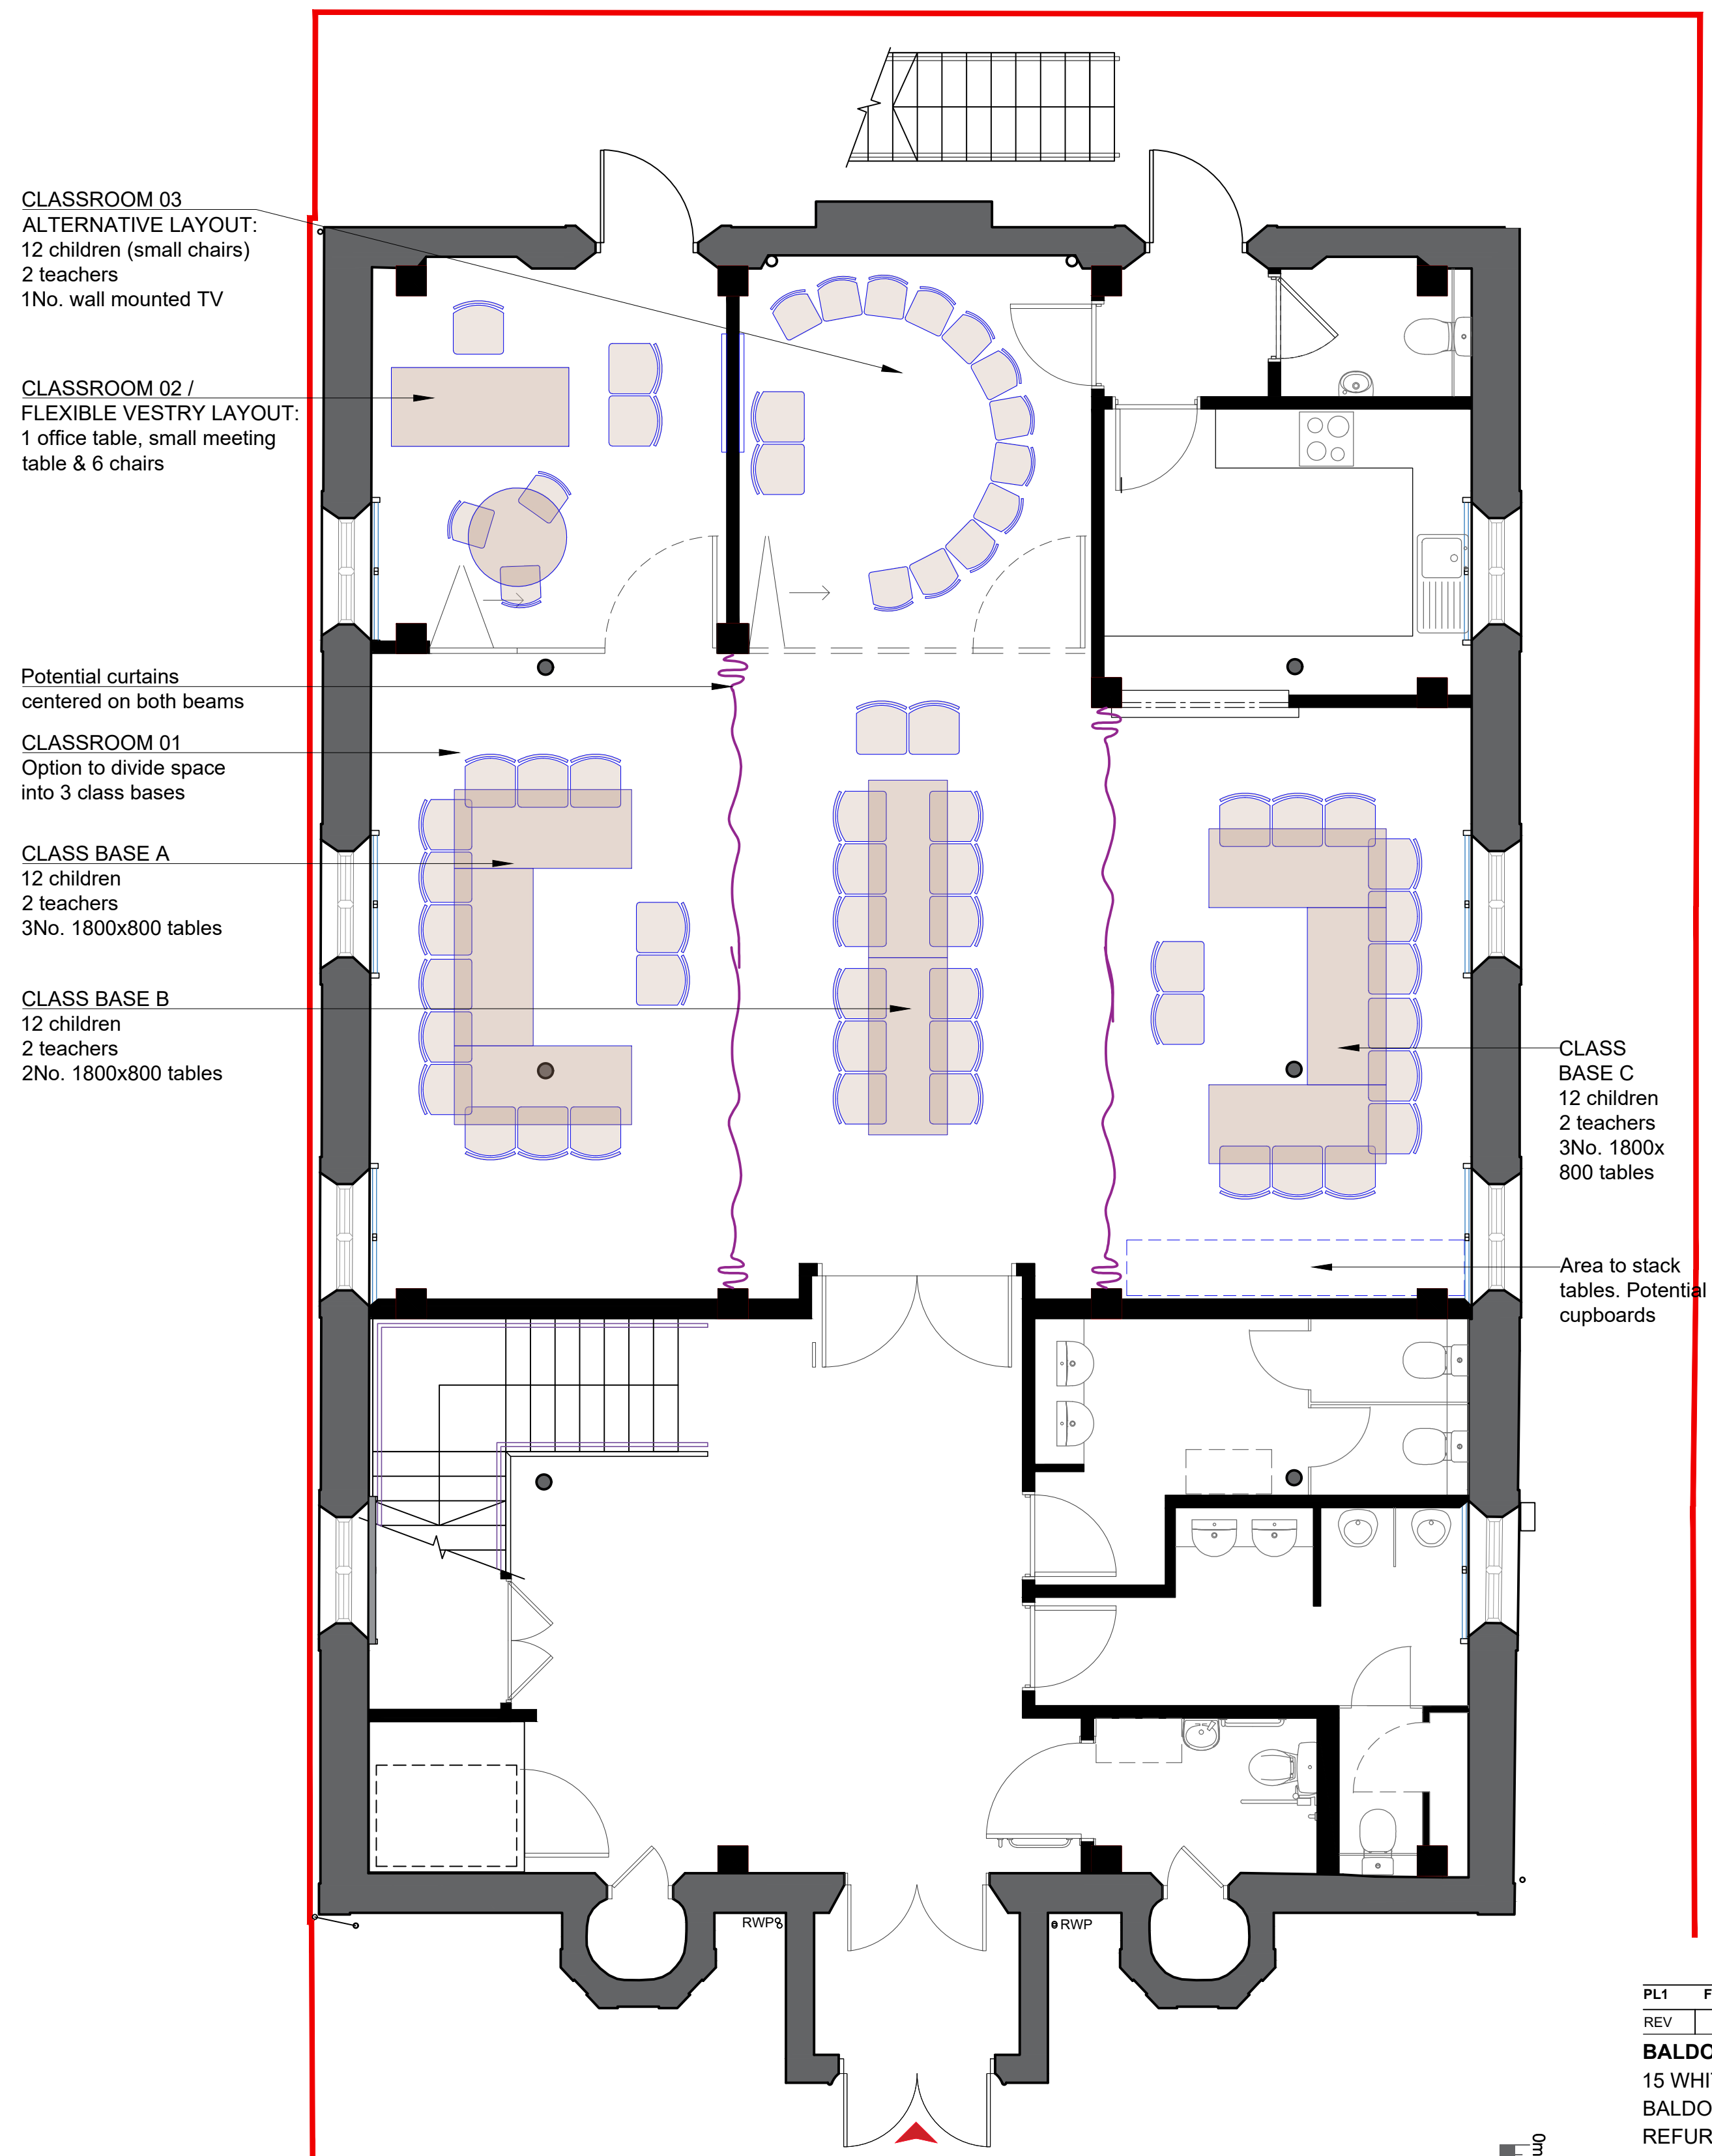

**GROUND FLOOR
FURNITURE LAYOUT 02**

PL1	For planning approval	01.06.2026	CB
REV		DATE	BY

BALDOCK METHODIST CHURCH (FORMER)
15 WHITEHORSE STREET
BALDOCK SG7 6QB
REFURBISHMENT & ALTERATIONS

**Proposed ground floor plan.
Indicative loose furniture layouts
and occupancy numbers**

PROJECT NUMBER
20260106_BM001

DRAWING REFERENCE
MP-BMC-00-DR-A-024

DRAWN / DATE CB / MAY 26	CHECKED / DATE AR / MAY 26	SCALE 1:50@A1	REV PL1
-----------------------------	-------------------------------	------------------	------------

PLANNING ISSUE

Written dimensions to be taken. Do not scale off the drawings. Any discrepancies written or scaled should be brought to the attention of the architect immediately. All drawings should be read together and in conjunction with relevant related specifications, room data sheets and all other consultant's information.