


LEGEND	
---	Demolition
---	To be retained



SOUTH EAST
(FRONT) ELEVATION

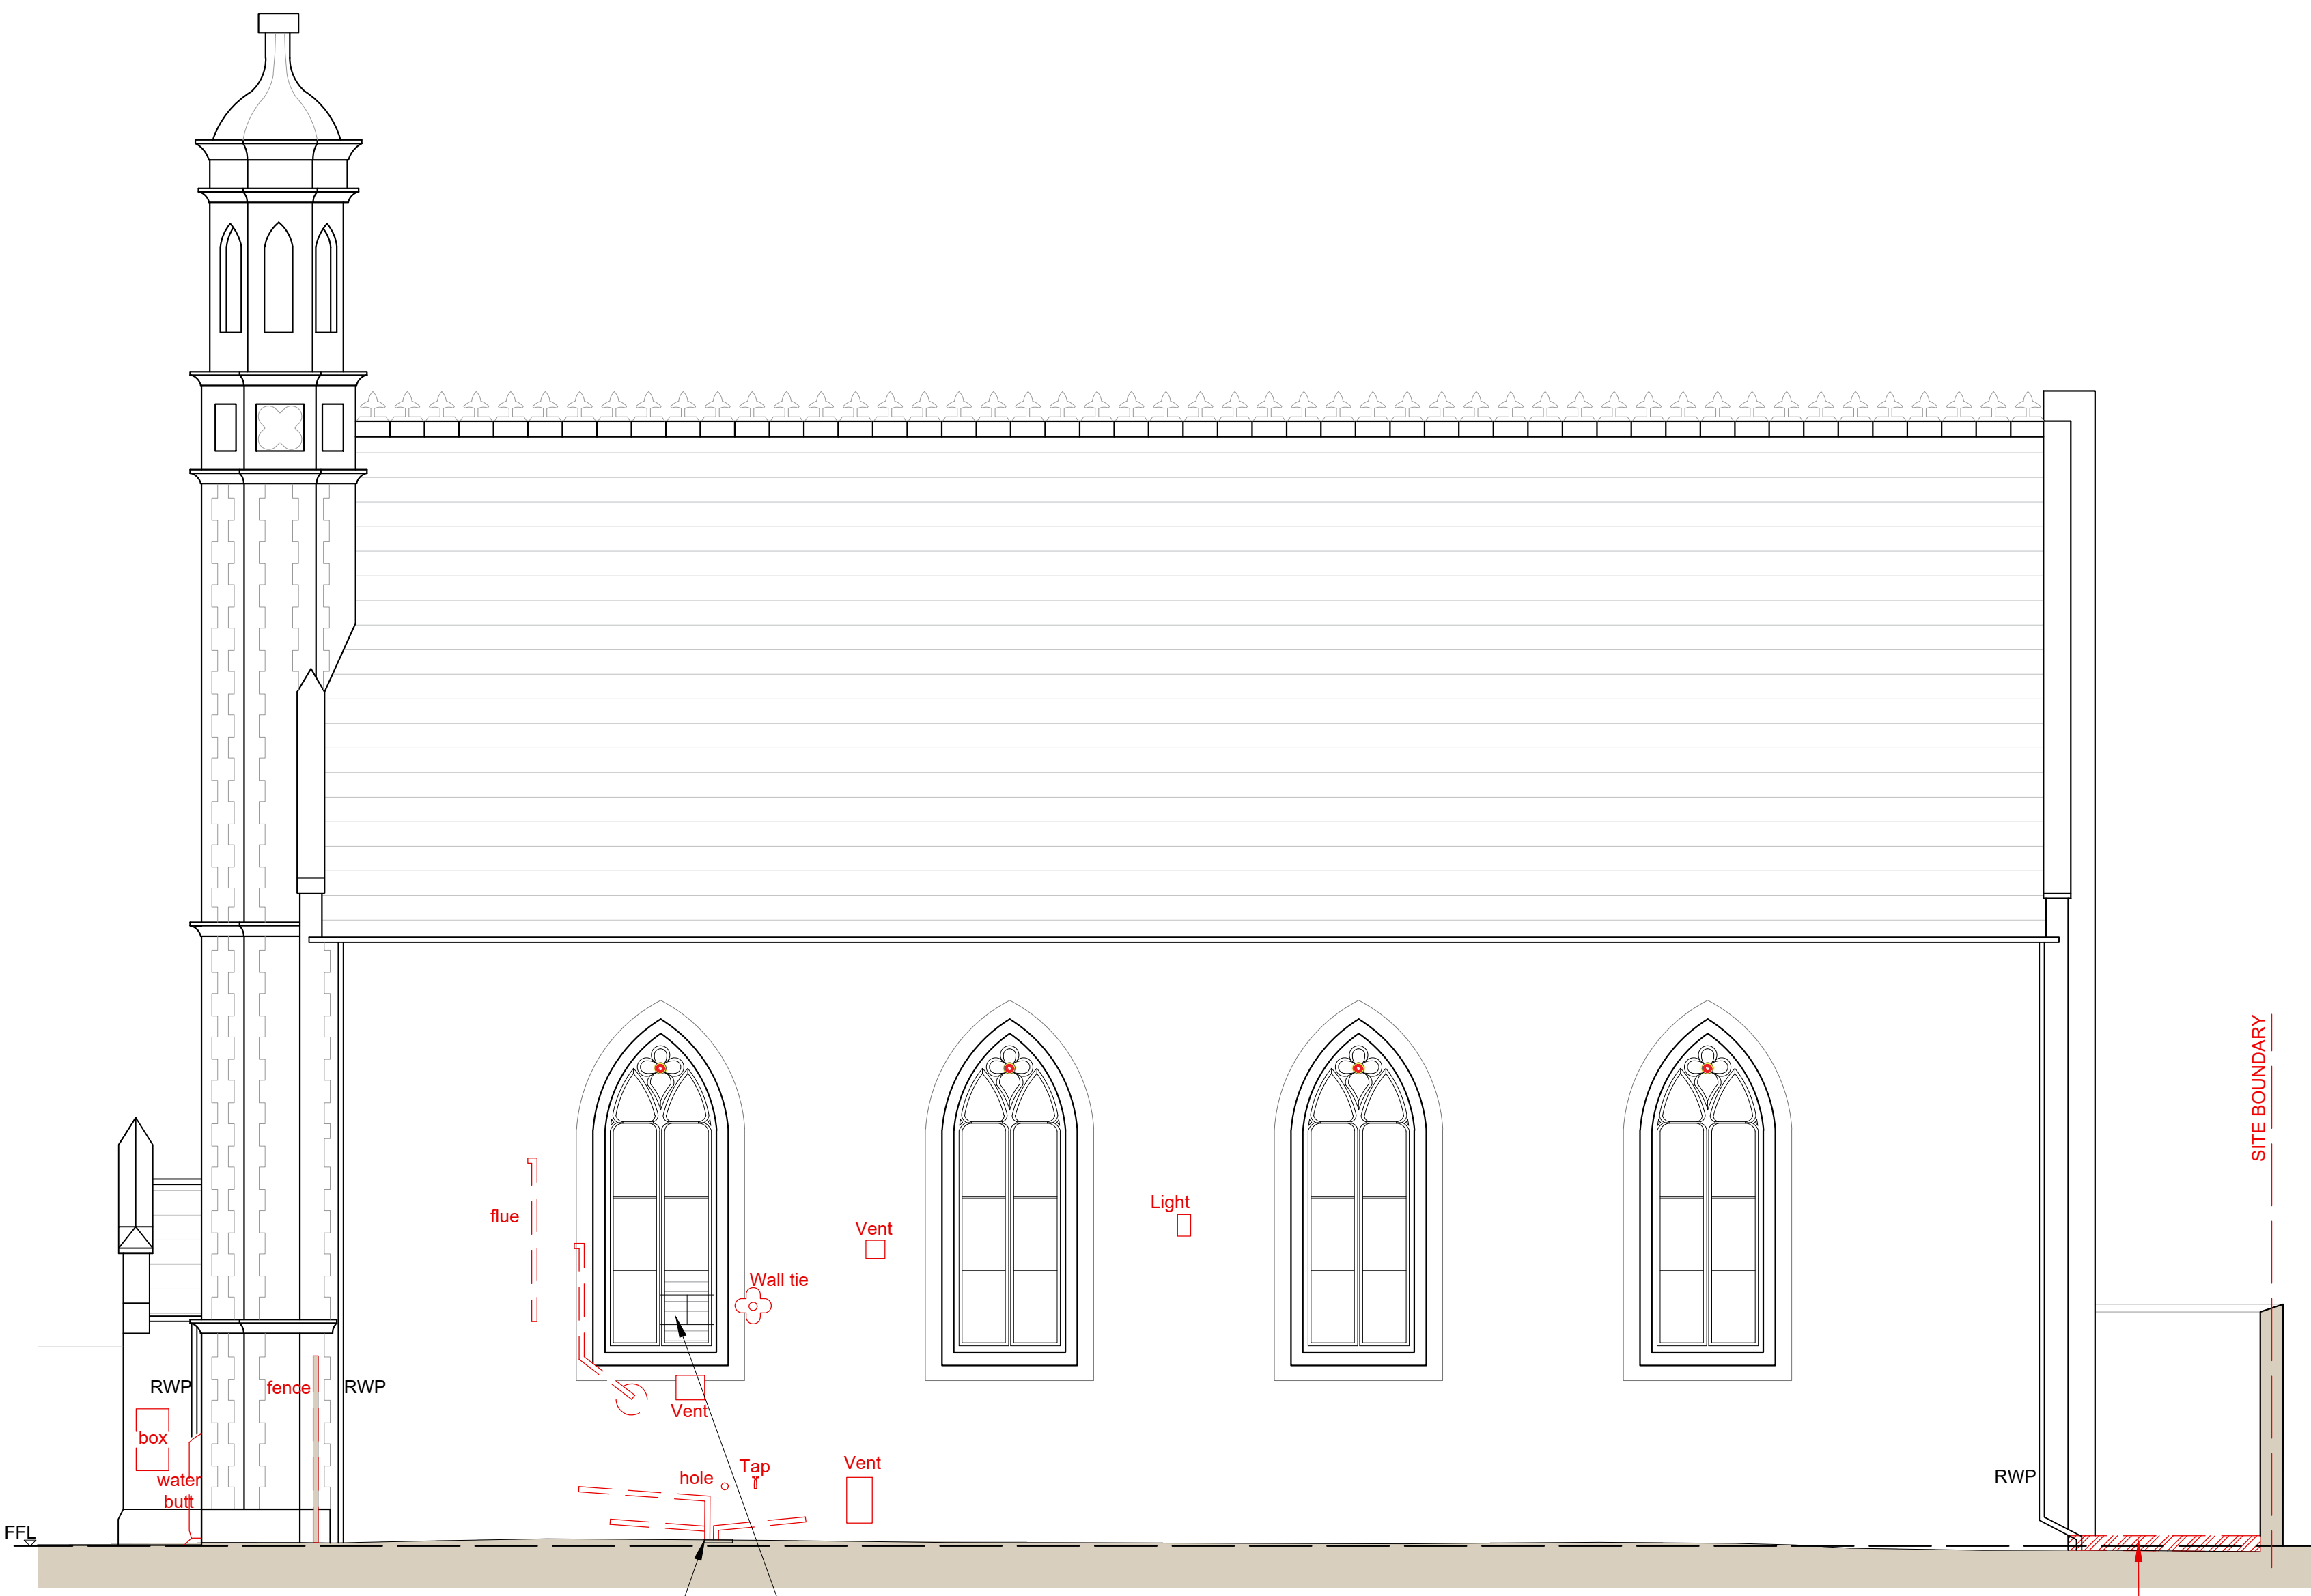

NORTH EAST
(SIDE) ELEVATION

DEMOLITION ELEVATIONS

PL1	For planning approval		01.06.2026	CB
REV			DATE	BY
BALDOCK METHODIST CHURCH (FORMER)				
15 WHITEHORSE STREET				
BALDOCK SG7 6QB				
REFURBISHMENT & ALTERATIONS				
Demolition				
South East and North East elevations				
PROJECT NUMBER				
20260106_BM001				
DRAWING REFERENCE				REV
MP-BMC-ZZ-DR-A-014				PL1
DRAWN / DATE		CHECKED / DATE	SCALE	
CB / MAY 26		AR / MAY 26	1:50@A1	
PLANNING ISSUE				
Written dimensions to be taken. Do not scale off the drawings. Any discrepancies written or scaled should be brought to the attention of the architect immediately. All drawings should be read together and in conjunction with relevant related specifications, room data sheets and all other consultant's information.				