




SOUTH EAST
(FRONT) ELEVATION



NORTH EAST
(SIDE) ELEVATION

EXISTING ELEVATIONS

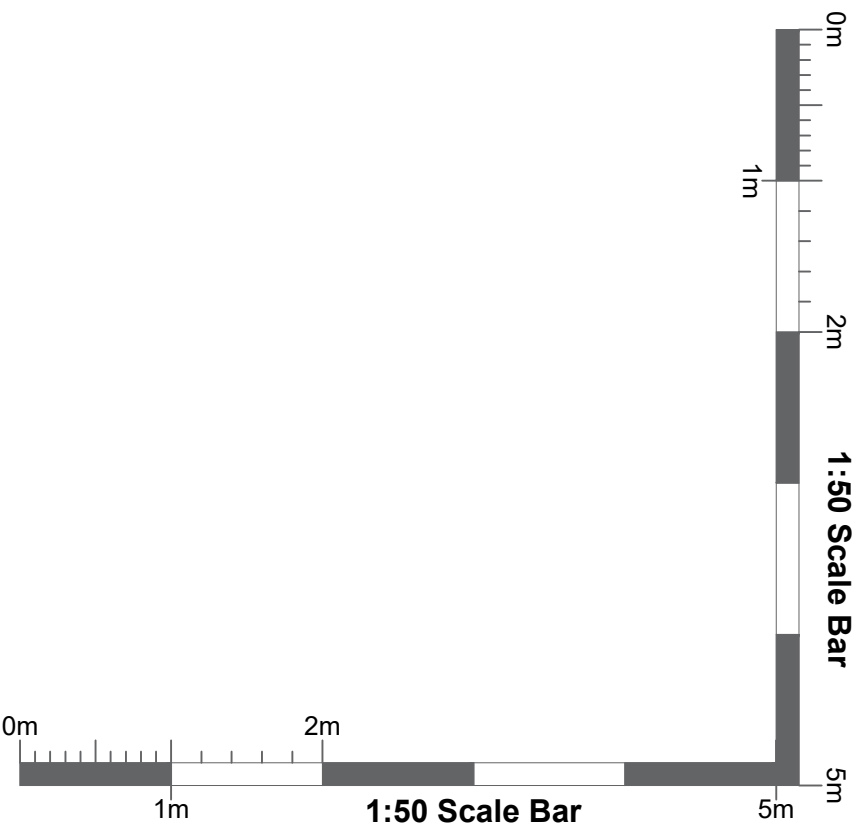

PL1 For planning approval		01.06.2026	CB
REV	DATE		BY
BALDOCK METHODIST CHURCH (FORMER) 15 WHITEHORSE STREET BALDOCK SG7 6QB REFURBISHMENT & ALTERATIONS			
Existing South East and North East elevations			
PROJECT NUMBER 20260106_BM001			
DRAWING REFERENCE MP-BMC-ZZ-DR-A-008			REV PL1
DRAWN / DATE CB / MAY 26	CHECKED / DATE AR / MAY 26	SCALE 1:50@A1	
PLANNING ISSUE			
Written dimensions to be taken. Do not scale off the drawings. Any discrepancies written or scaled should be brought to the attention of the architect immediately. All drawings should be read together and in conjunction with relevant related specifications, room data sheets and all other consultant's information.			