


GROUND FLOOR

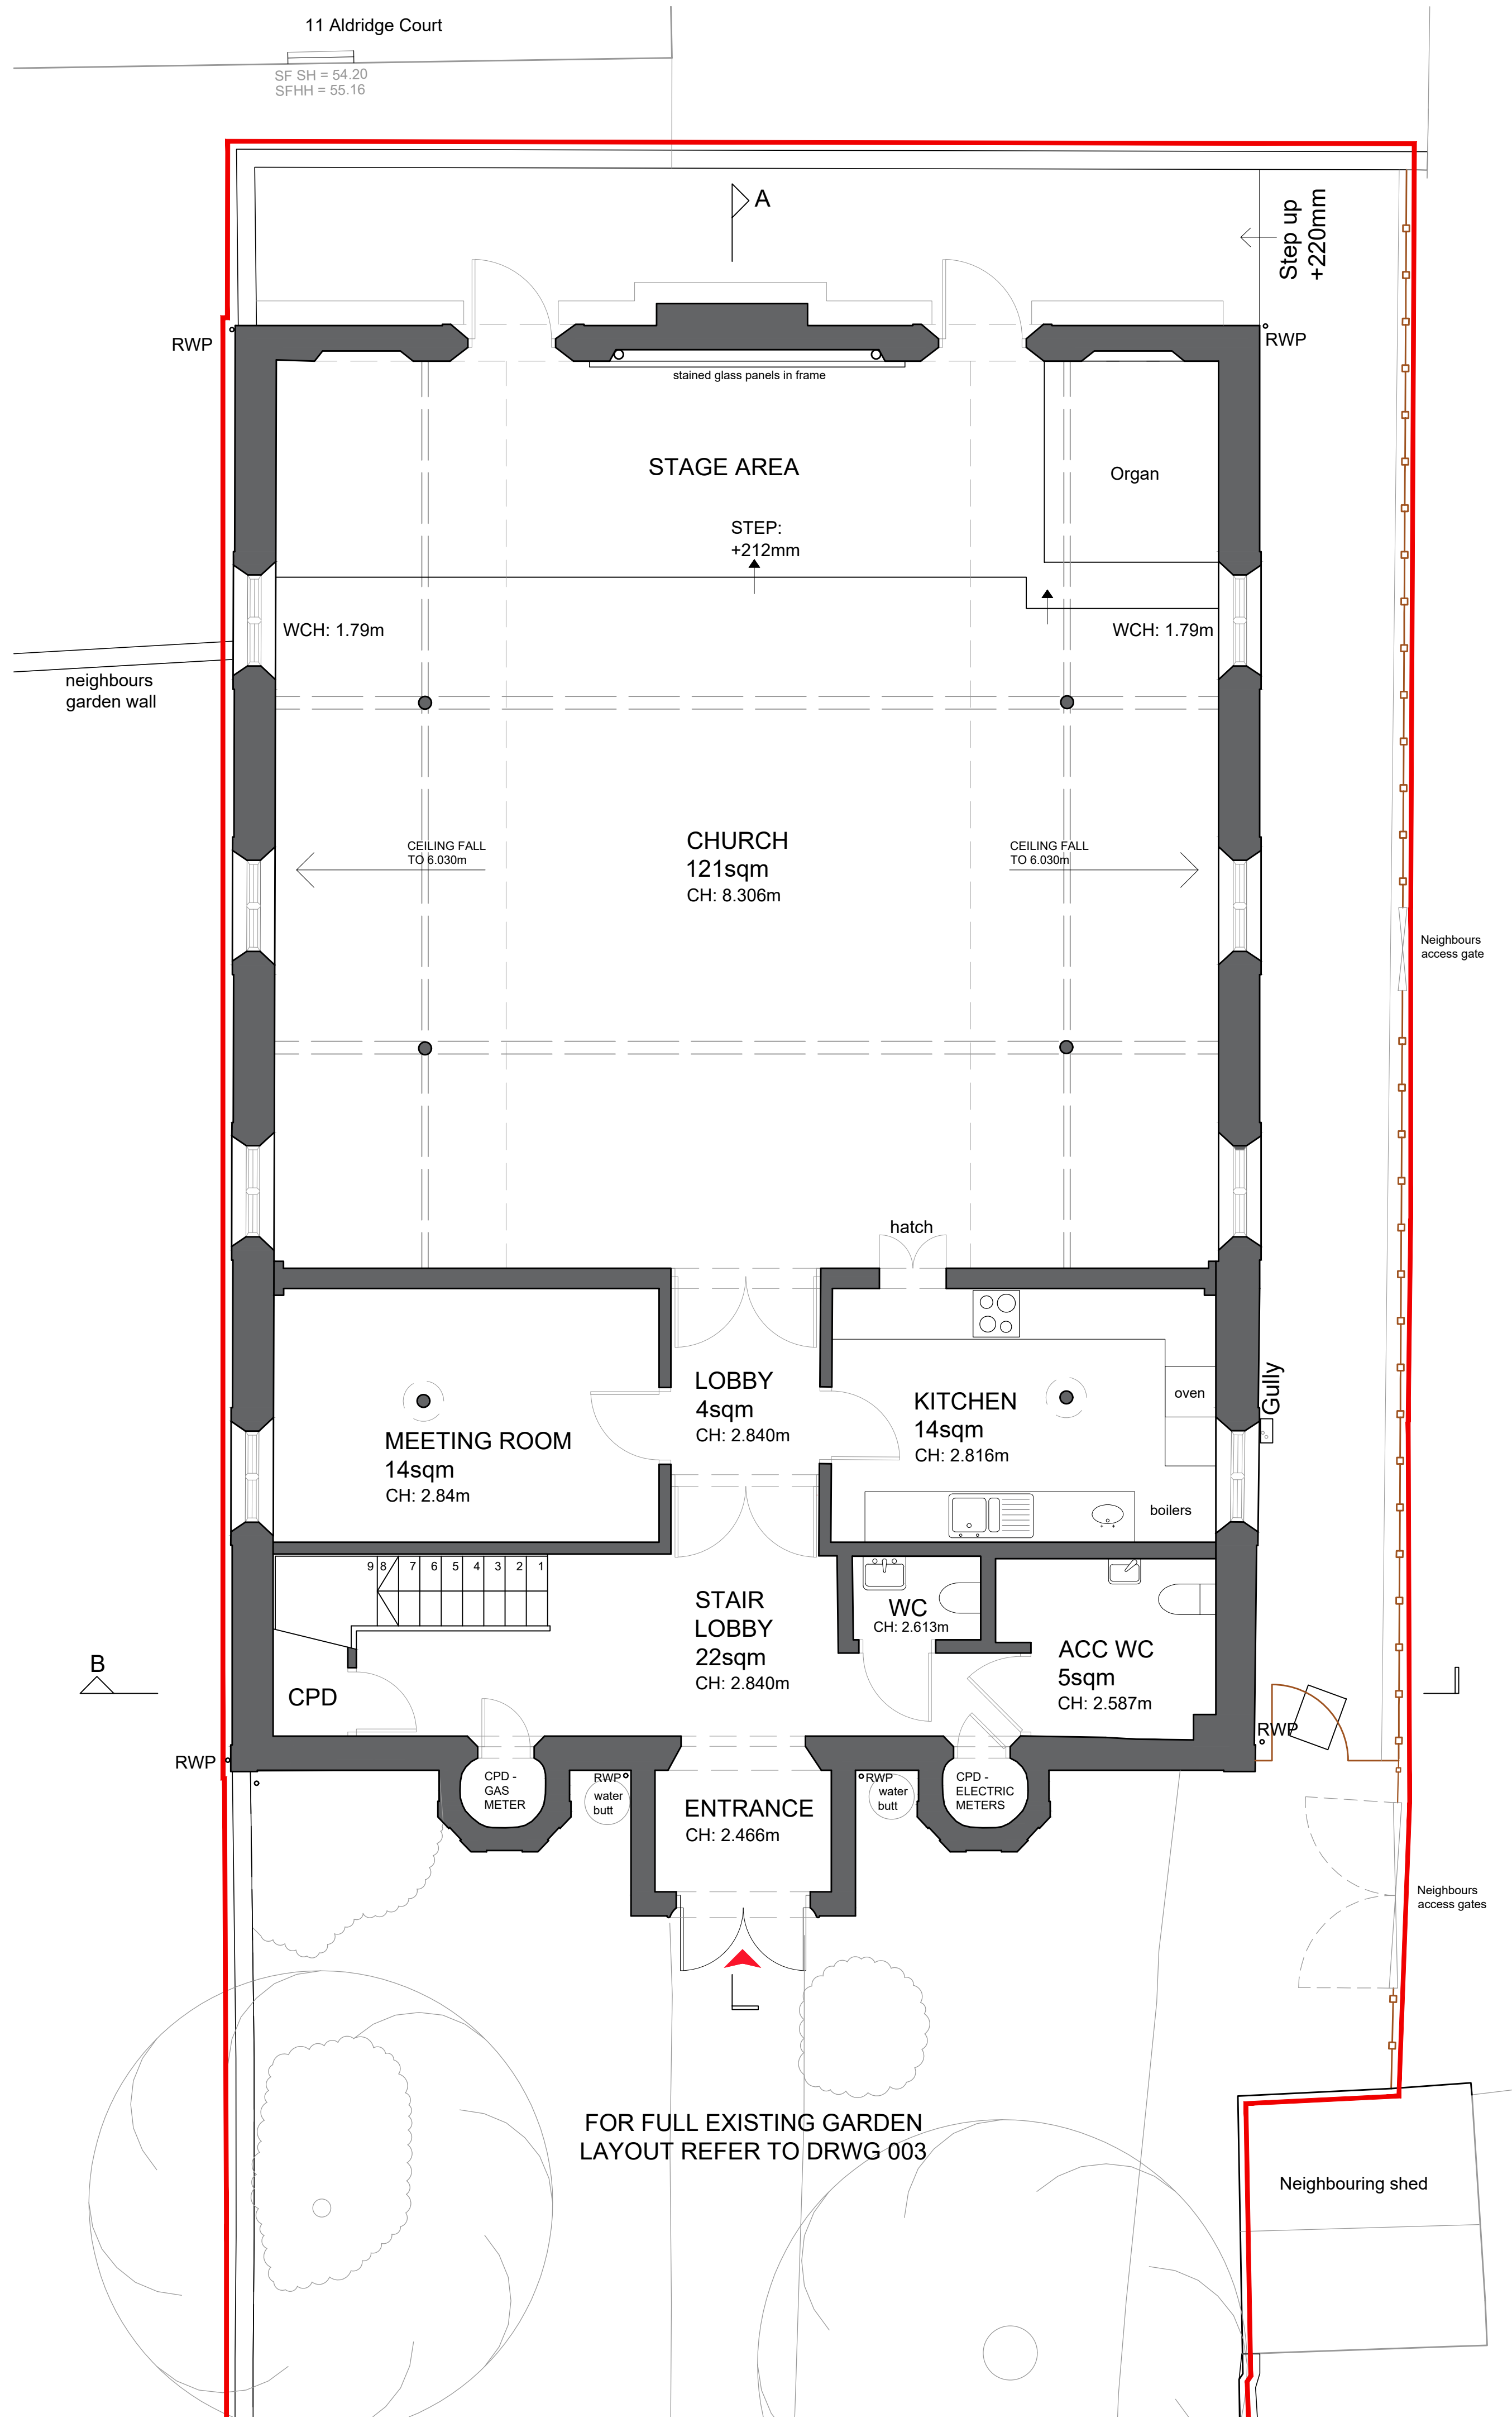

AREAS	
Church	121sqm
Meeting Rooms	55sqm
Kitchen	14sqm
Sanitary	7sqm
Circ & Stores	38sqm
TOTAL GIFA	235sqm

PL1		For planning approval		01.06.2026		CB	
REV				DATE		BY	
BALDOCK METHODIST CHURCH (FORMER)							
15 WHITEHORSE STREET							
BALDOCK SG7 6QB							
REFURBISHMENT & ALTERATIONS							
Existing							
Ground floor plan							
PROJECT NUMBER							
20260106_BM001							
DRAWING REFERENCE							REV
MP-BMC-00-DR-A-006							PL1
DRAWN / DATE		CHECKED / DATE		SCALE			
CB / MAY 26		AR / MAY 26		1:50@A1			
PLANNING ISSUE							
Written dimensions to be taken. Do not scale off the drawings. Any discrepancies written or scaled should be brought to the attention of the architect immediately. All drawings should be read together and in conjunction with relevant related specifications, room data sheets and all other consultant's information.							

