


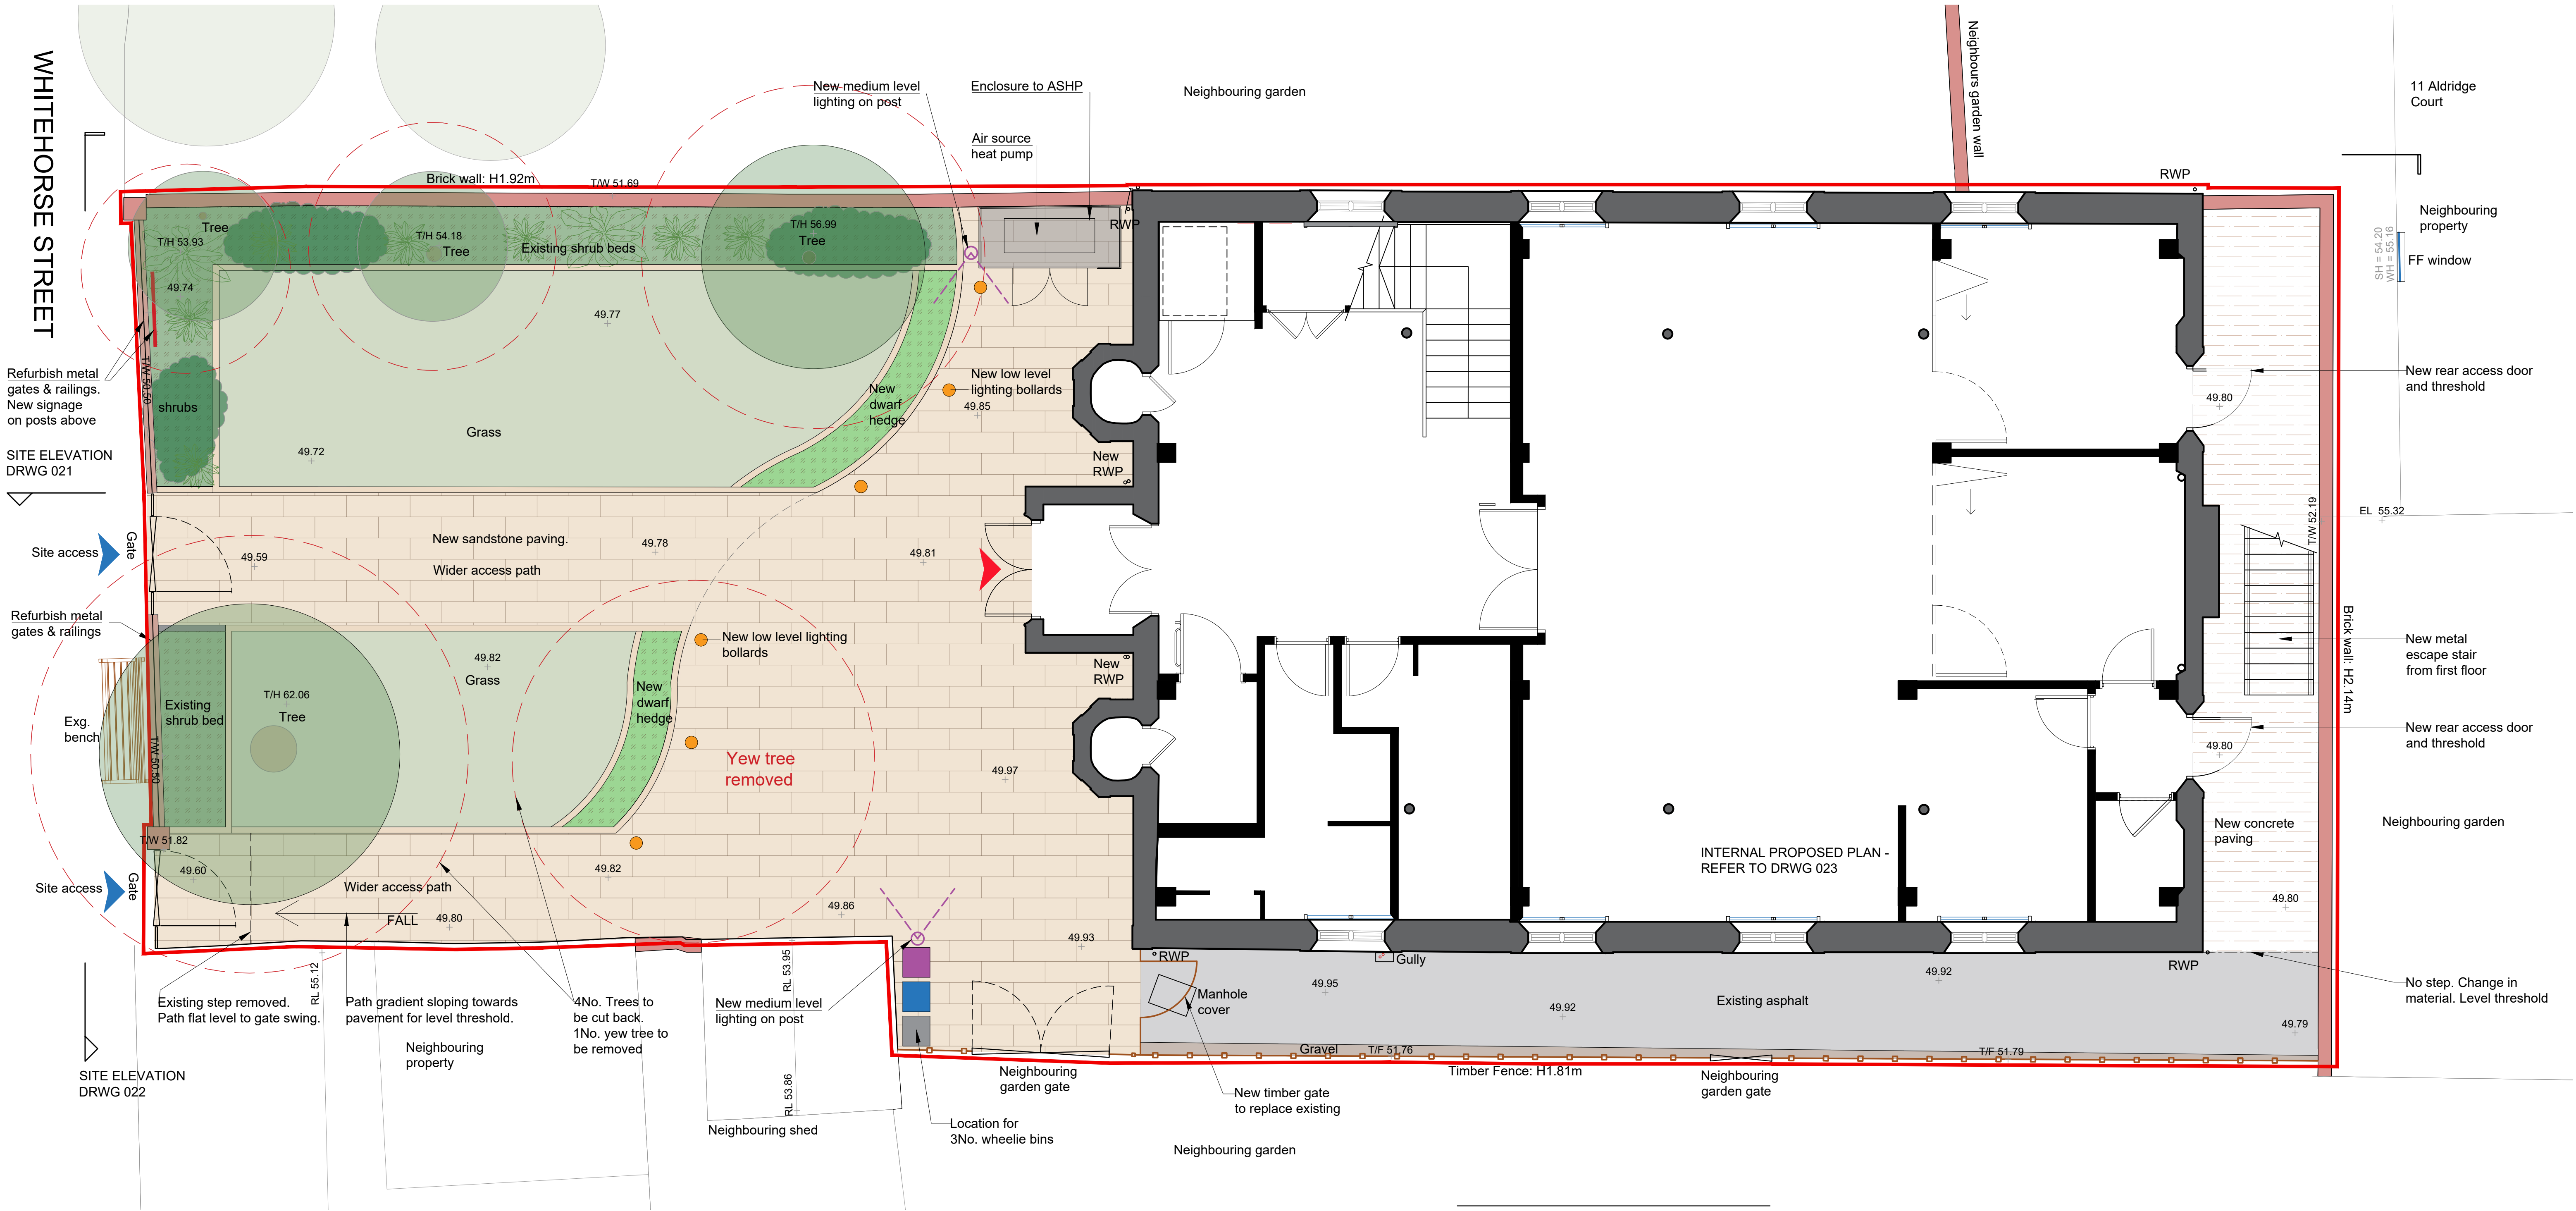

SITE PLAN

LEGEND	
	Planning Application Site Boundary
	Site / building access
	New concrete paving
	New sandstone paving
	New ASHP & enclosure
	Existing grass / shrub beds
	Existing asphalt / gravel
	Existing Trees - trimmed back
	Existing shrubs - trimmed back
	Existing Brick Wall Boundary
	Existing Timber Fence Boundary

PL1	For planning approval	01.06.2026	CB
REV		DATE	BY
BALDOCK METHODIST CHURCH (FORMER)			
15 WHITEHORSE STREET			
BALDOCK SG7 6QB			
REFURBISHMENT & ALTERATIONS			
Proposed Site plan			
PROJECT NUMBER			
20260106_BM001			
DRAWING REFERENCE			REV
MP-BMC-XX-DR-A-020			PL1
DRAWN / DATE	CHECKED / DATE	SCALE	
CB / MAY 26	AR / MAY 26	1:50@A1	
PLANNING ISSUE			
Written dimensions to be taken. Do not scale off the drawings. Any discrepancies written or scaled should be brought to the attention of the architect immediately. All drawings should be read together and in conjunction with relevant related specifications, room data sheets and all other consultant's information.			