


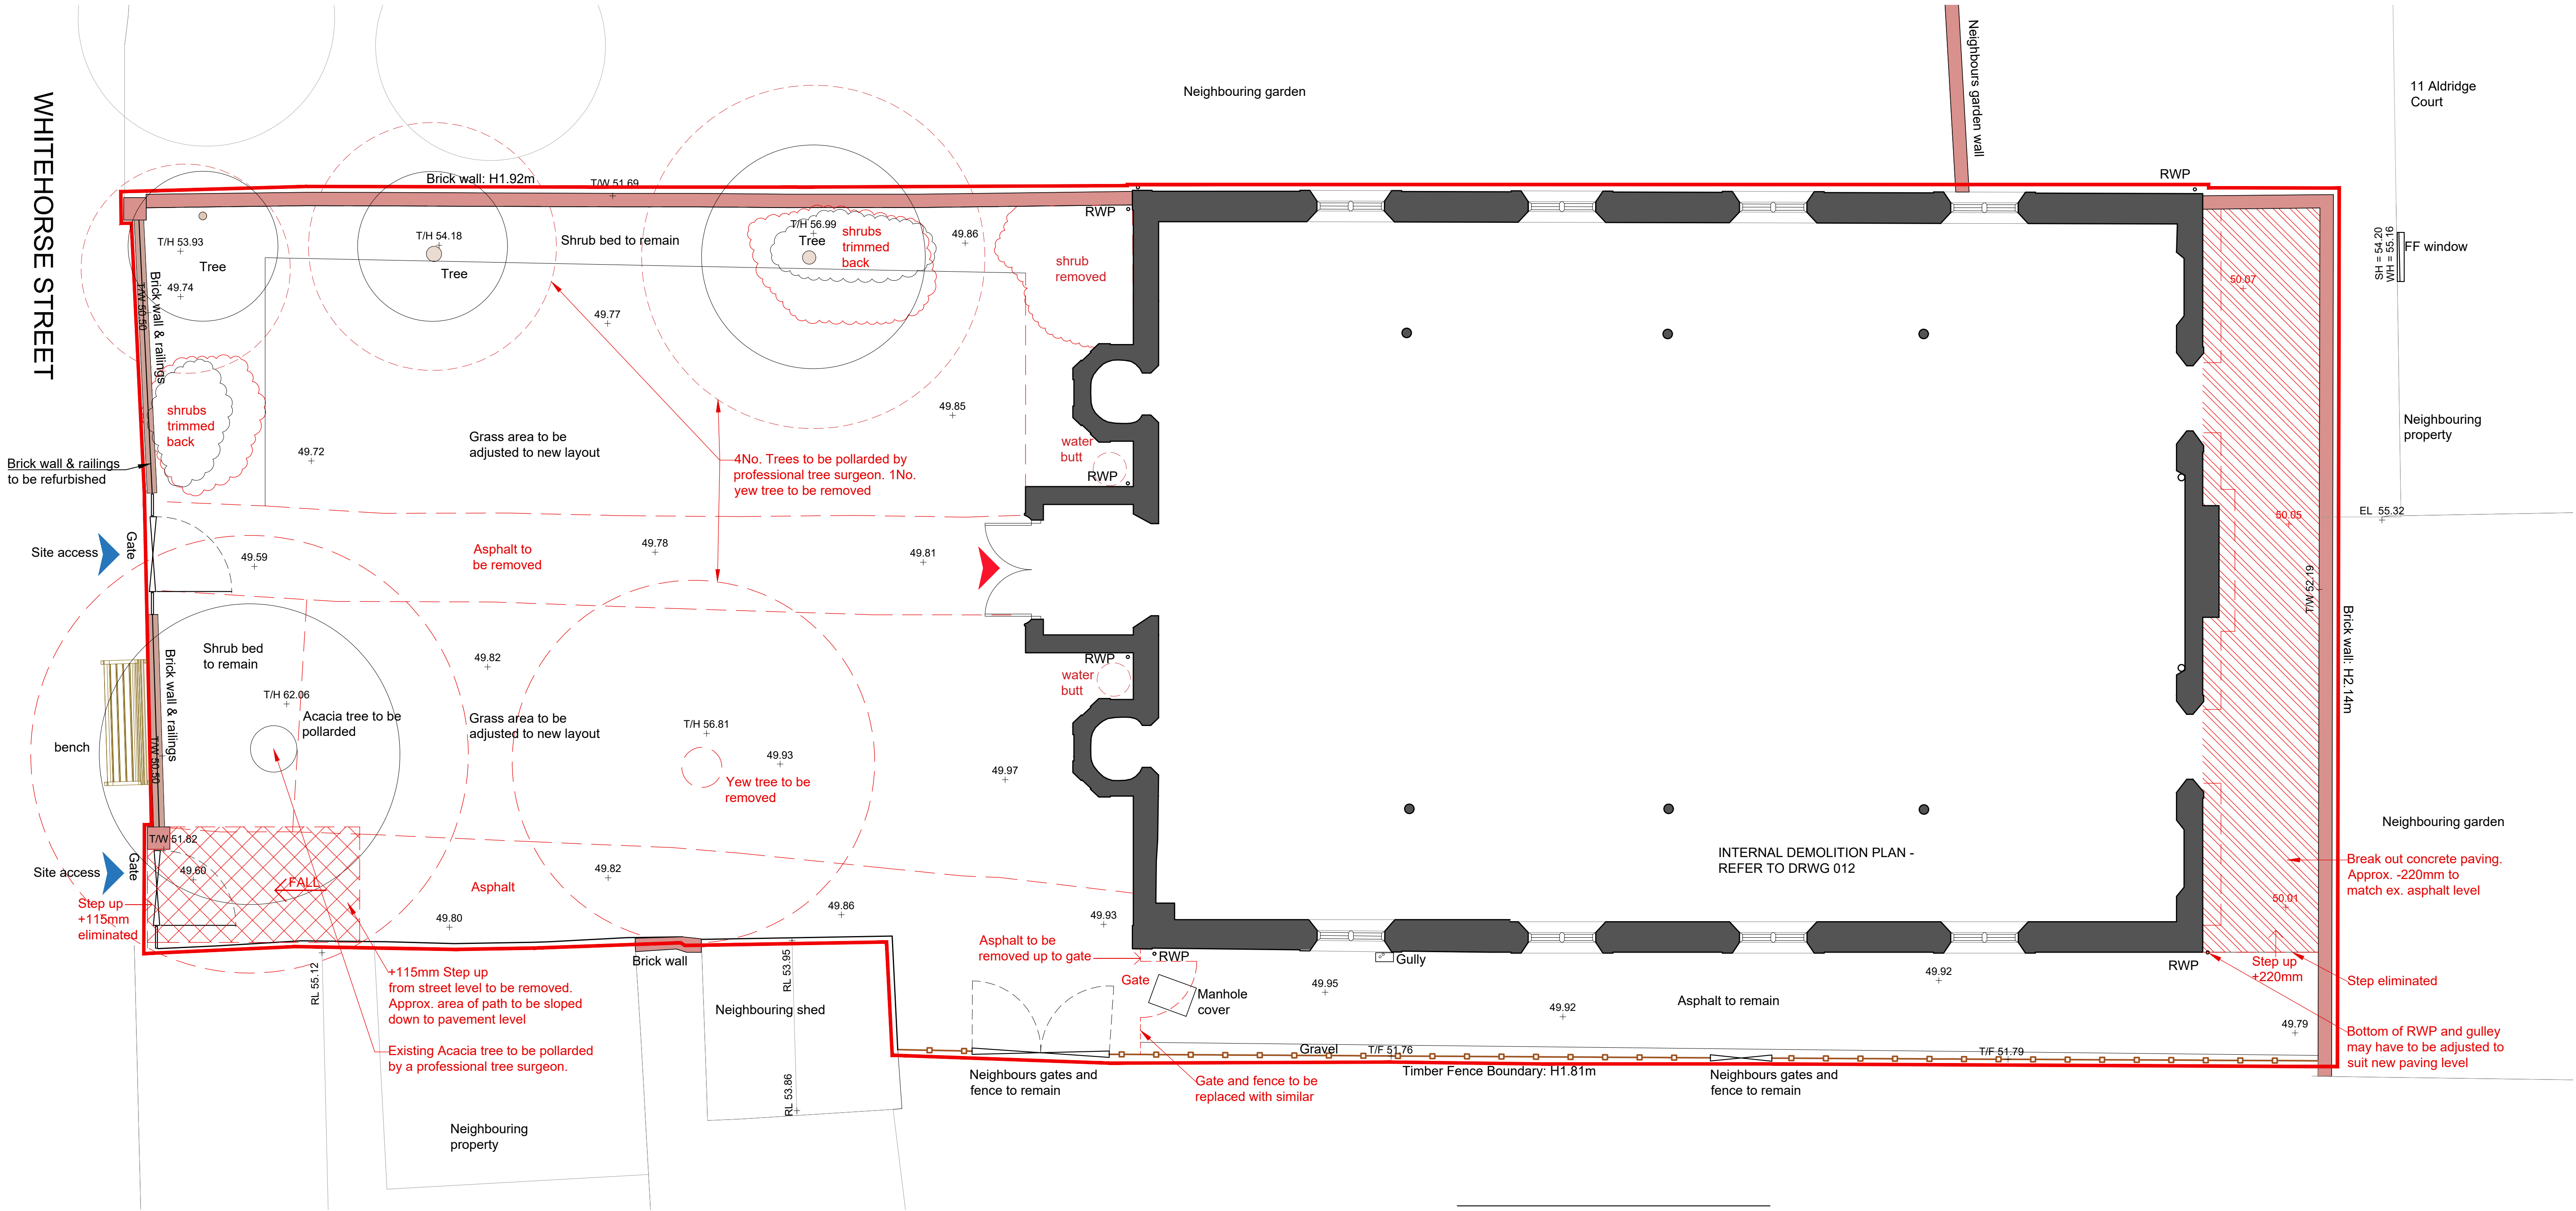

SITE PLAN

LEGEND	
	Site Boundary Line
	Pedestrian Site Access
	Building Access
	Demolition

PL1		For planning approval		01.06.2026	CB
REV				DATE	BY
BALDOCK METHODIST CHURCH (FORMER)					
15 WHITEHORSE STREET					
BALDOCK SG7 6QB					
REFURBISHMENT & ALTERATIONS					
Demolition					
Site plan					
PROJECT NUMBER					
20260106_BM001					
DRAWING REFERENCE					REV
MP-BMC-XX-DR-A-011					PL1
DRAWN / DATE		CHECKED / DATE		SCALE	
CB / MAY 26		AR / MAY 26		1:50@A1	
PLANNING ISSUE					
Written dimensions to be taken. Do not scale off the drawings. Any discrepancies written or scaled should be brought to the attention of the architect immediately. All drawings should be read together and in conjunction with relevant related specifications, room data sheets and all other consultant's information.					