


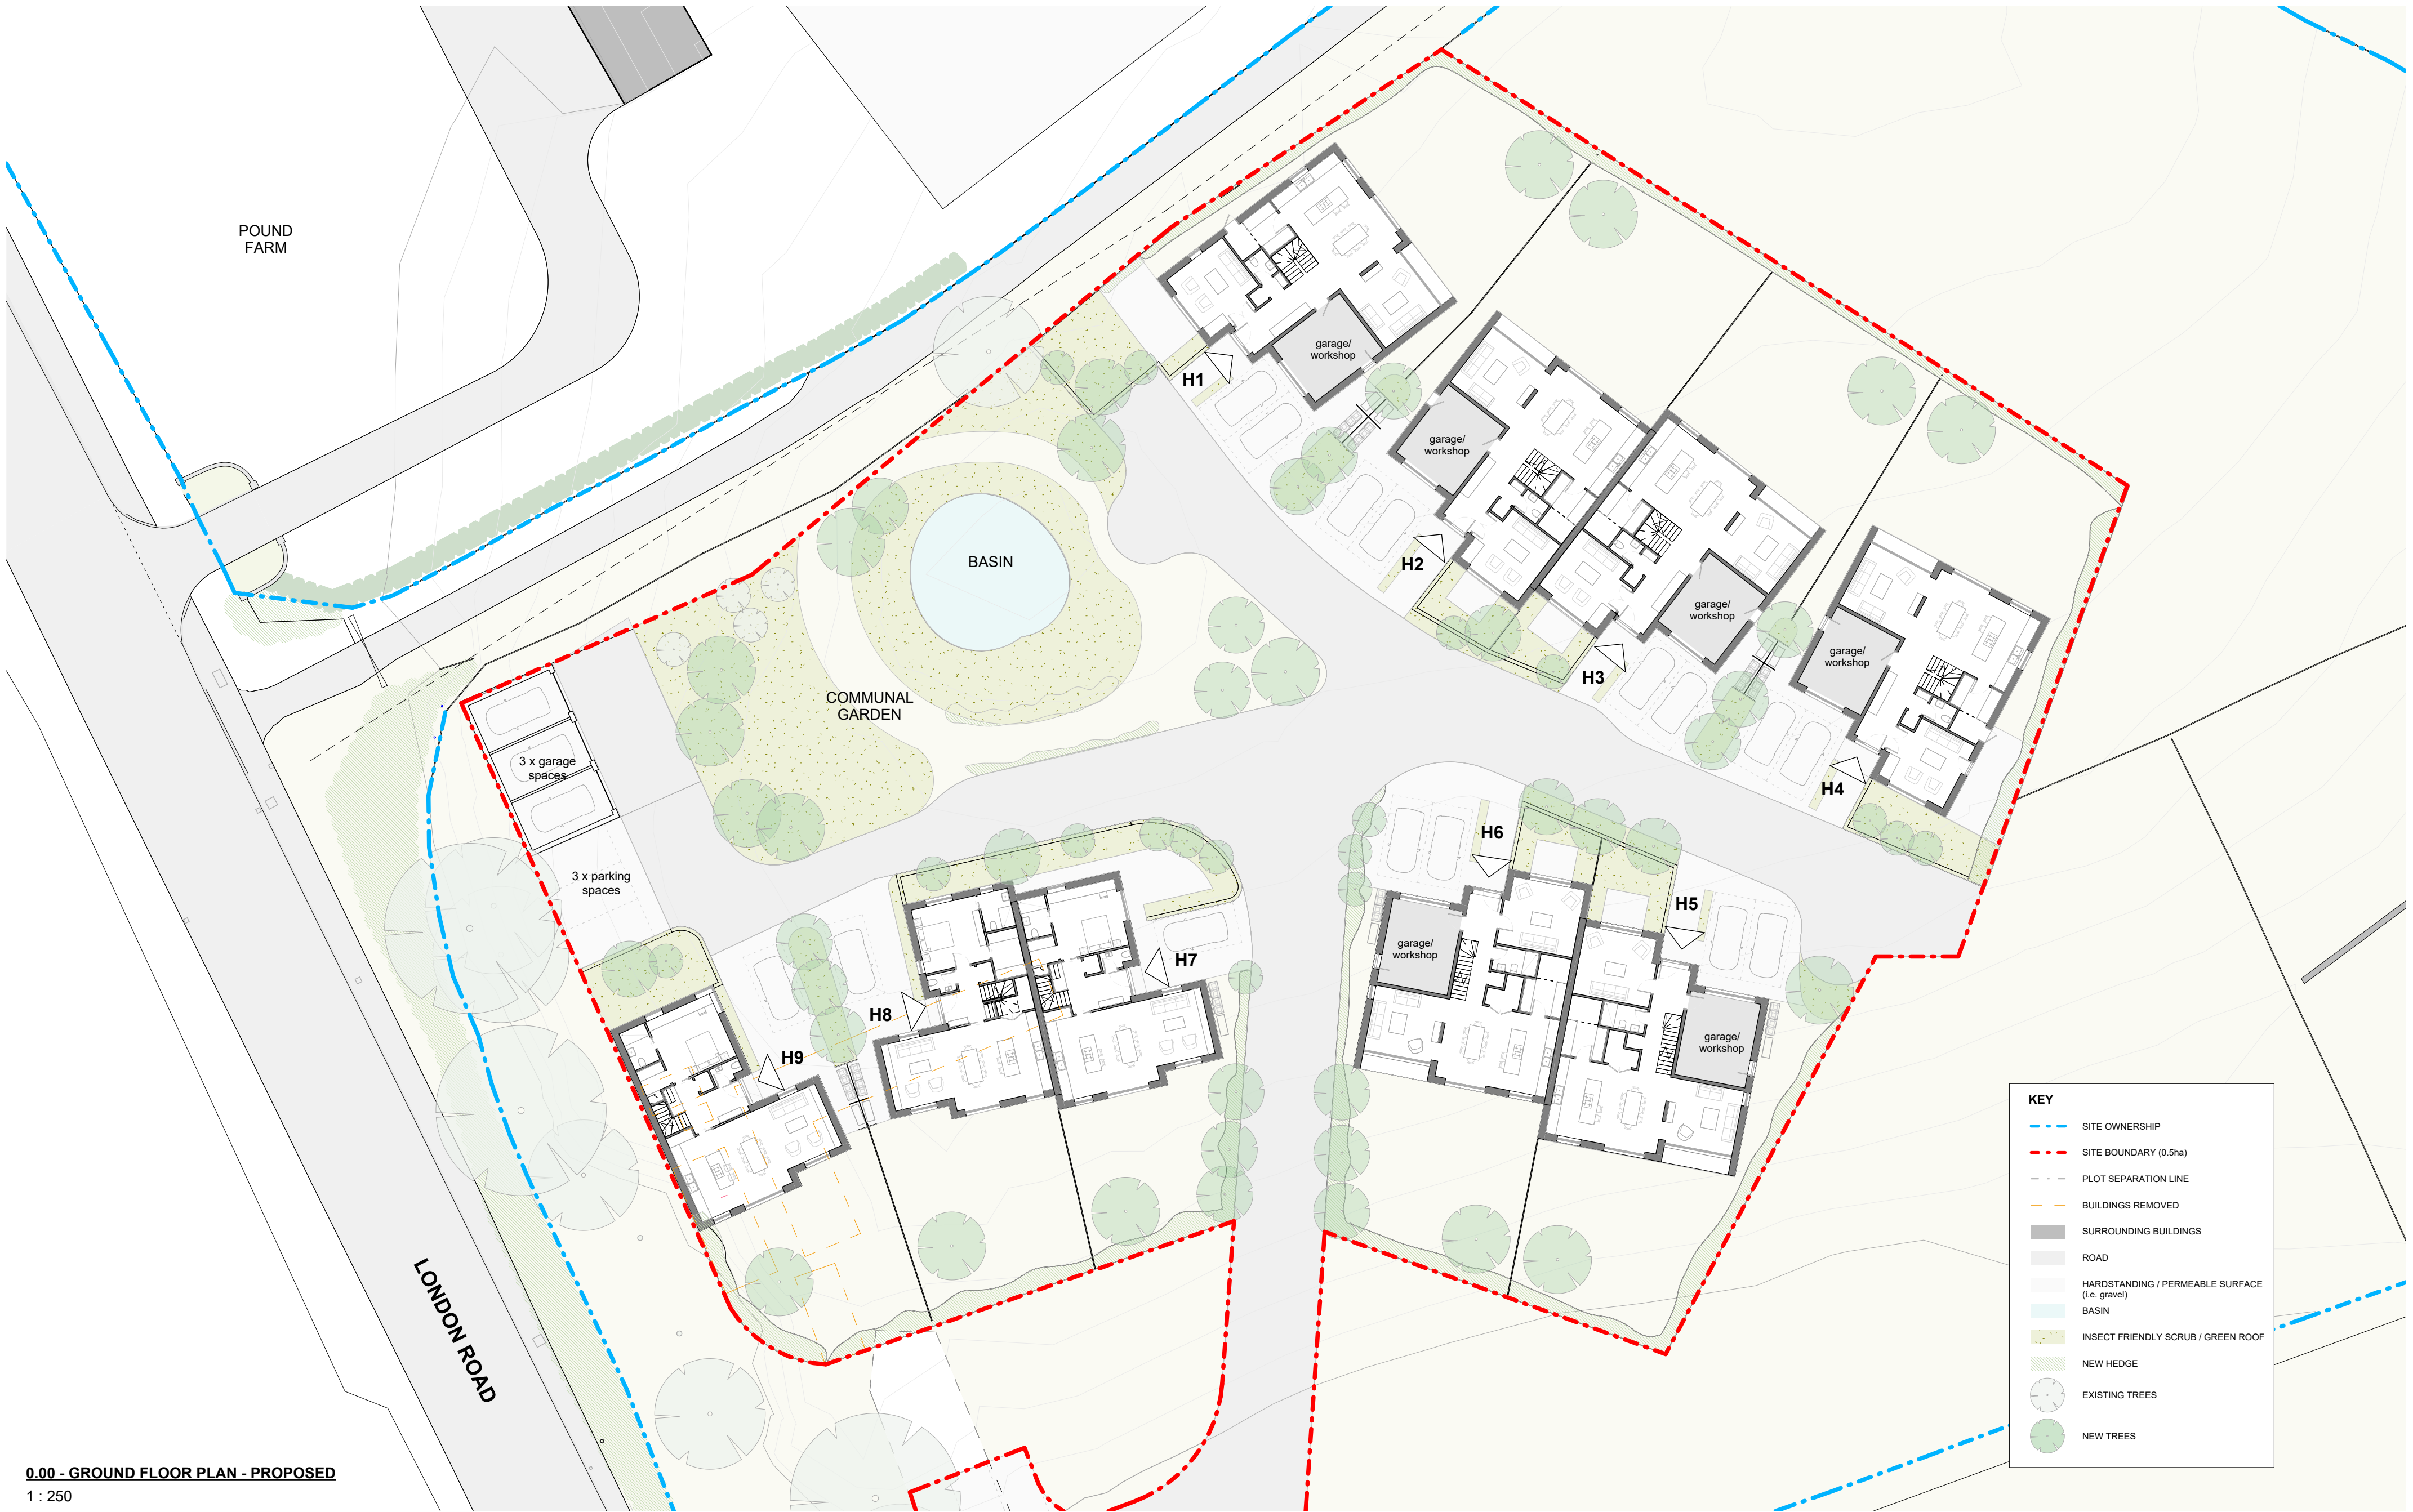

0.00 - GROUND FLOOR PLAN - PROPOSED
1 : 250

N  SCALE 1:250 @ A2  0m 2.5m 5m 7.5m 10m 12.5m	NOTES:	KEY PLAN:	REVISION: <table><tr><th>DATE</th><th>REVISION</th><th>DESCRIPTION</th></tr><tr><td>27.03.26</td><td>S1</td><td>ISSUED TO HERITAGE CONSULTANT</td></tr><tr><td>24.04.26</td><td>S2</td><td>ISSUED TO DRAINAGE CONSULTANT</td></tr><tr><td>06.05.26</td><td>S3</td><td>ISSUED TO KDK</td></tr><tr><td>20.05.26</td><td>P1</td><td>PLANNING SUBMISSION</td></tr></table> Positions or details of windows, doors, or building fabric to adjoining properties are indicative only. They may not have been surveyed accurately due to limited access.	DATE	REVISION	DESCRIPTION	27.03.26	S1	ISSUED TO HERITAGE CONSULTANT	24.04.26	S2	ISSUED TO DRAINAGE CONSULTANT	06.05.26	S3	ISSUED TO KDK	20.05.26	P1	PLANNING SUBMISSION	This drawing is for planning purposes only. Positions or details of windows, doors, or building fabric to adjoining properties are indicative only. They may not have been surveyed accurately due to limited access.	TAS ARCHITECTS CAMBRIDGE: 6 Highworth Avenue, CB4 2BG HERTFORDSHIRE: 4 Lab Station, 8-12 Clarence Rd Depot, Benlenthall, Hertfordshire, HPA 3AS LONDON: 6 Linka Yard, Spelman St, London, E1 6LX SUFFOLK: The Forge, Ipswich, Suffolk, IP9 1AX T: +44 (0)207 943 0727 E: hello@tasarchitects.co.uk	<table><tr><td>PROJECT ADDRESS:</td><td colspan="2">Pound Farm, London Road, St Ippolyts, SG4 7NE</td></tr><tr><td>CLIENT:</td><td colspan="2">Dave Fisk</td></tr><tr><td>DRAWING NAME:</td><td colspan="2">GROUND FLOOR PLAN - PROPOSED</td></tr><tr><td>PURPOSE:</td><td colspan="2">PLANNING</td></tr><tr><td>DRAWING NO.:</td><td colspan="2"></td></tr><tr><td>ISSUE NO.:</td><td>P394_GA_0.01</td><td>P1</td></tr><tr><td>SCALE:</td><td colspan="2">As indicated @ A2</td></tr></table>	PROJECT ADDRESS:	Pound Farm, London Road, St Ippolyts, SG4 7NE		CLIENT:	Dave Fisk		DRAWING NAME:	GROUND FLOOR PLAN - PROPOSED		PURPOSE:	PLANNING		DRAWING NO.:			ISSUE NO.:	P394_GA_0.01	P1	SCALE:	As indicated @ A2	
DATE	REVISION	DESCRIPTION	
27.03.26	S1	ISSUED TO HERITAGE CONSULTANT	
24.04.26	S2	ISSUED TO DRAINAGE CONSULTANT	
06.05.26	S3	ISSUED TO KDK	
20.05.26	P1	PLANNING SUBMISSION	
PROJECT ADDRESS:	Pound Farm, London Road, St Ippolyts, SG4 7NE	
CLIENT:	Dave Fisk	
DRAWING NAME:	GROUND FLOOR PLAN - PROPOSED	
PURPOSE:	PLANNING	
DRAWING NO.:	
ISSUE NO.:	P394_GA_0.01	P1	
SCALE:	As indicated @ A2	