


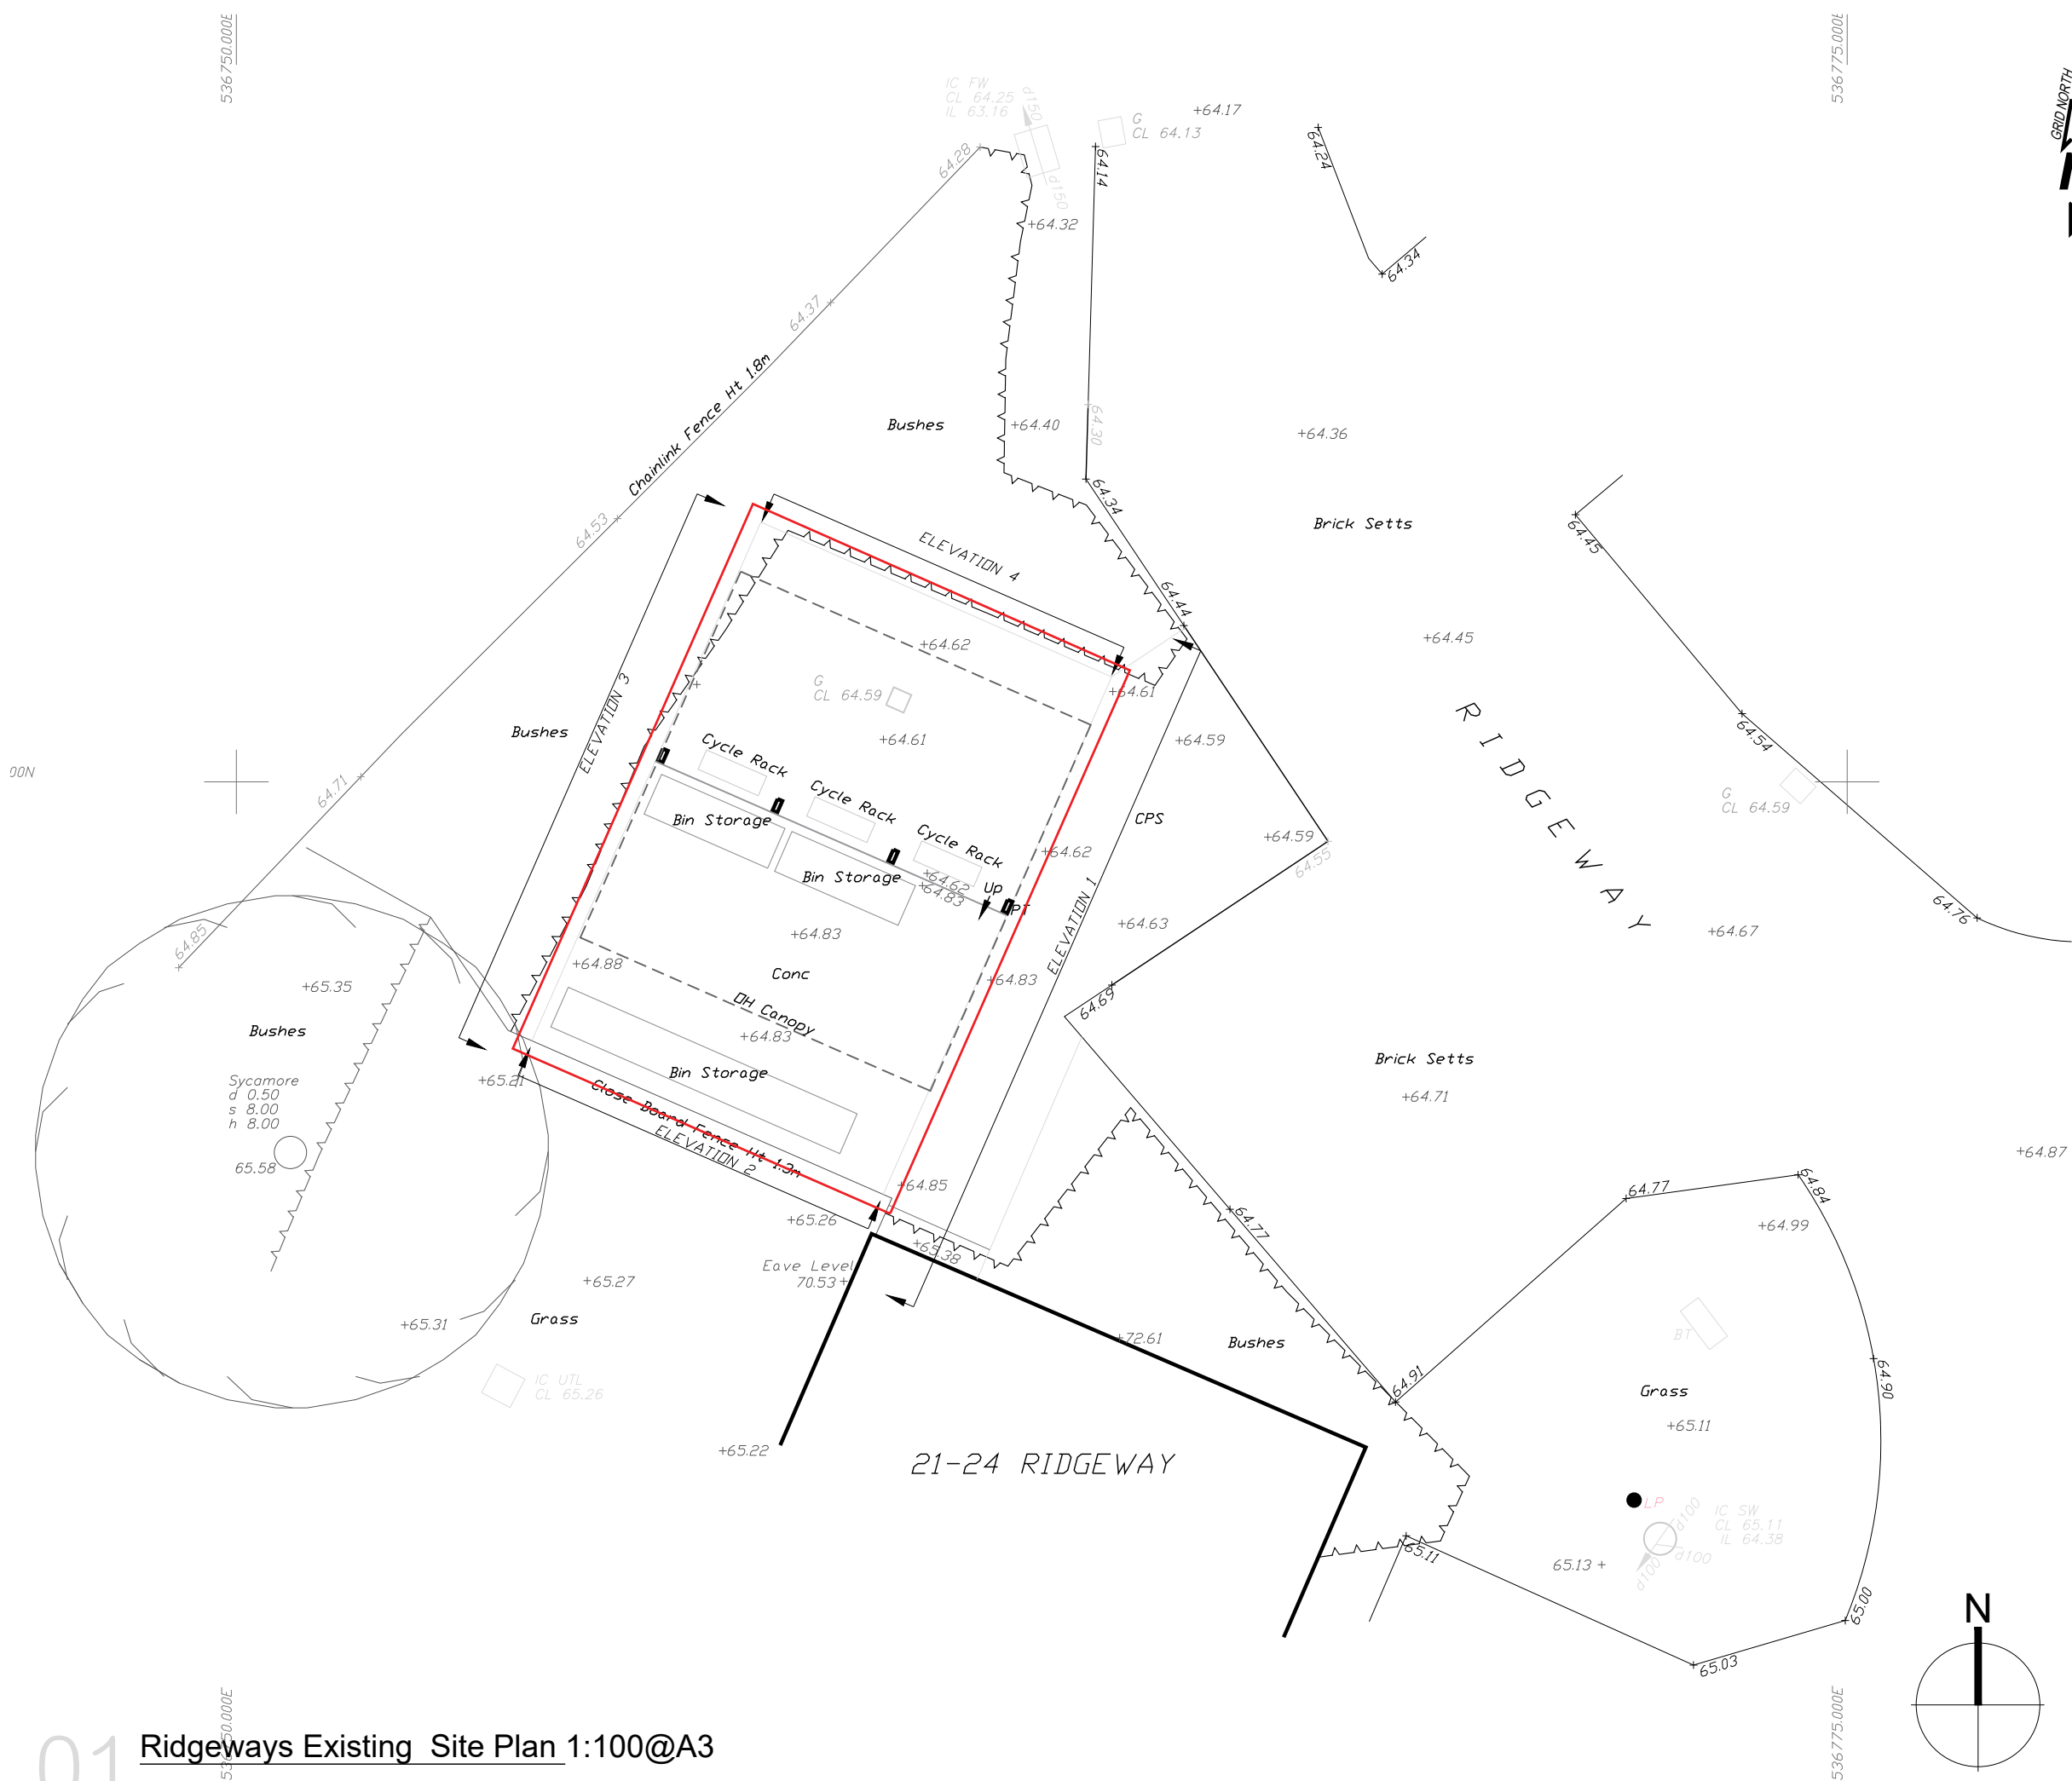

A 04/12/2025 SATM Planing Issue

Revision Date Revised by

Revision History

hunters

Space One Beadon Road
London W6 0EA
T 020 8237 8200
mail@hunters.co.uk
www.hunters.co.uk

RIDGEWAYS BIN STORE

Ridgeways, Royston,
SG8 7LD, England

EXIISITNG SITE PLAN

Issued for RETROSPECTIVE PLANNING

hunters project number: M10824 scale: 1_100@A3

client project number: A0000 drawn by: SATM checked by: MB

drawing title: M10824_APL002_A

revision: A date: 04/12/2025 revised by: SATM

LOREM IPSUM

0 0.5m 2m 5m

All drawings are to be printed in colour.

file name: M10824_APL002_A_1_100@A3.dwg

Use figured dimensions only. All levels and dimensions to be checked on site. This drawing is to be read in conjunction with all other relevant drawings and specifications. Hunters is a trading name of Hunter & Partners Limited. © Hunter & Partners Limited. All rights reserved.