


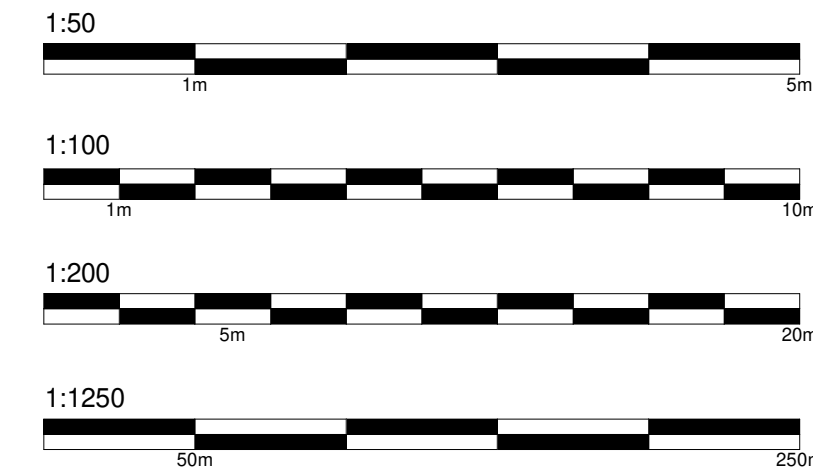

Materials

Walls

Existing Face Brickwork & Render with Tile Creasing & Cladding to
Dormer
Proposed Face Brickwork & Render with Tile Creasing to Match &
Parapet Wall with Stone Coping & Soldier Course to Existing Side
Extension

Roof

Existing Plain Concrete Roof Tiles
Proposed Plain Concrete Roof Tiles to Match & GRP Resin Roof

Windows

Existing White UPVc Casement Windows with Lead Detail, Roof
Lights
Proposed White UPVc Casement Windows with Lead Detail to
Match, New Roof Lights

Doors

Existing White UPVc Doors
Proposed White UPVc Door & Aluminum Bi Folding Doors


KEY PLAN

Site Boundary	
Proposed Face Brick	
Proposed Render	
Proposed Tiled Roof	
Landscaping	
Driveway	
Patio	



1 Proposed South Elevation

1 : 50

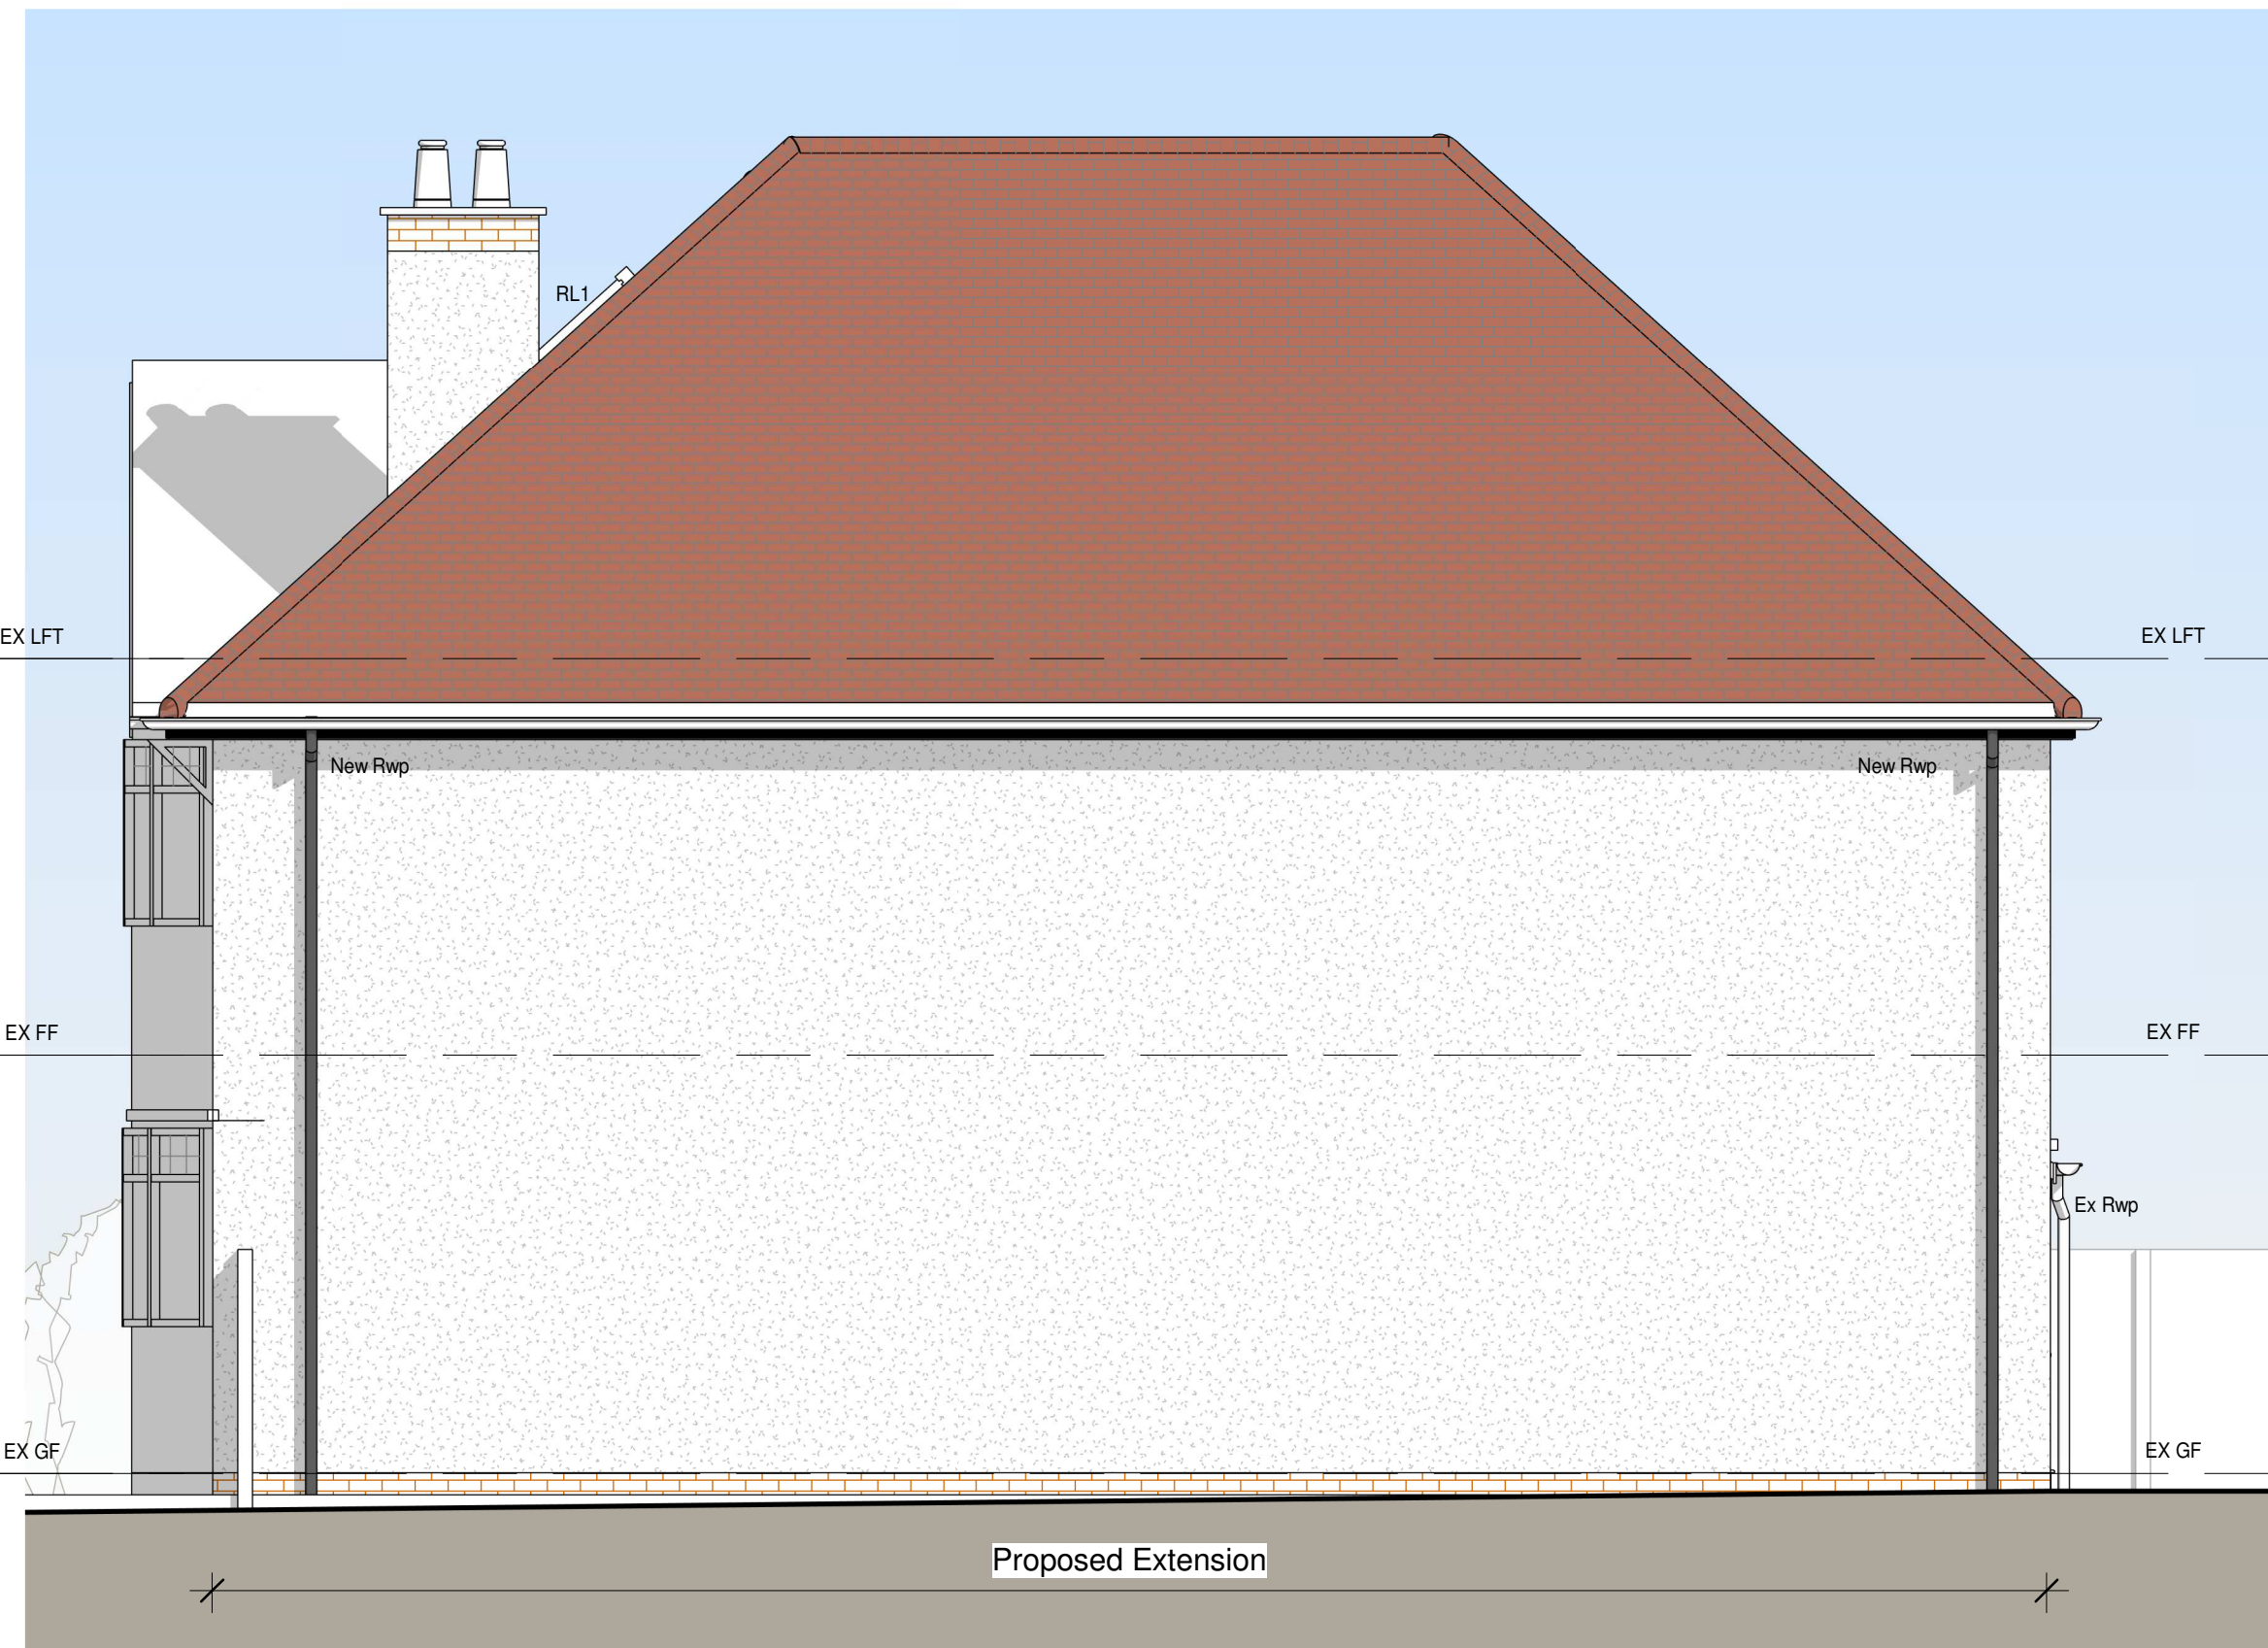


2 Proposed East Elevation

1 : 50



3 Proposed North Elevation

1 : 50

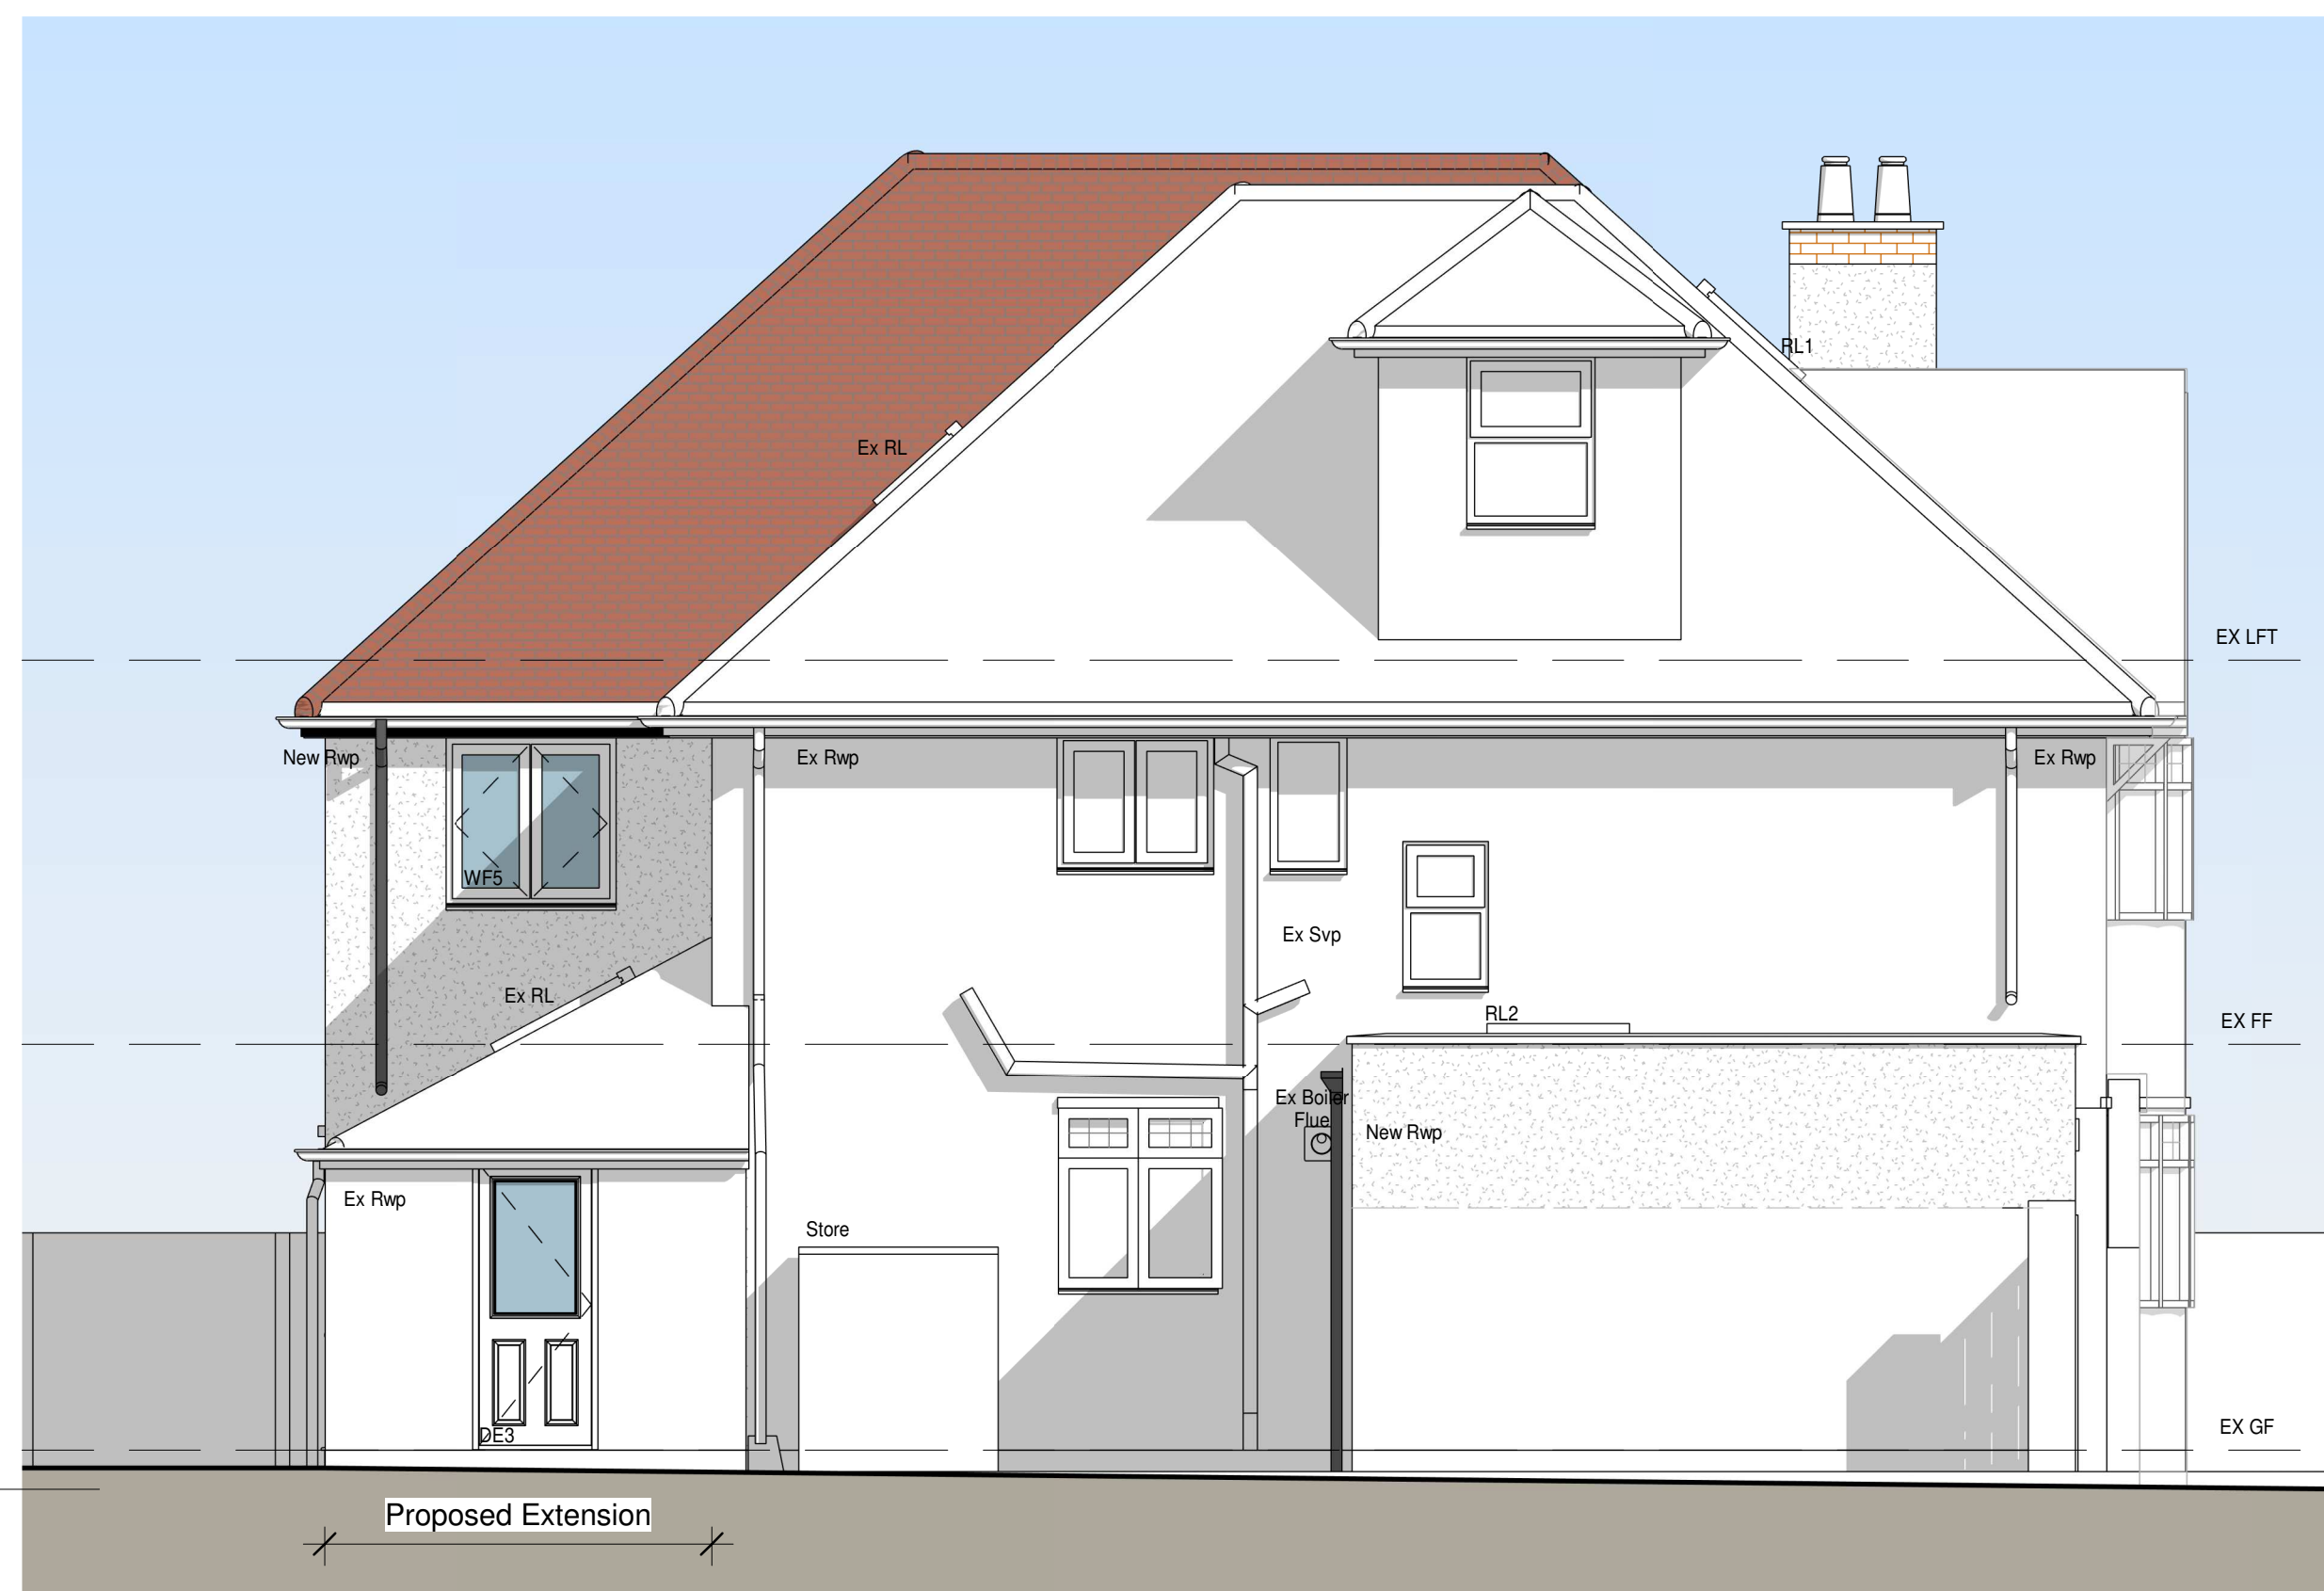

4 Proposed West Elevation

1 : 50

B Update to Council 11/05/2026 GHM
Amendments

A Updated to Client 13/02/2026 GHM
Comments



HOME EXTENSION TEAM

4 Brand Street, Hitchin, Hertfordshire, SG5 1HX
Tel: (01462) 440099 E-mail: hitchin@het.co.uk

CLIENT:

Mr & Mrs Frenay

PROJECT:

77 Benslow Lane
Hitchin
Hertfordshire
SG4 9RA

DRAWING TITLE:

Proposed Double Storey Rear and Side
Extension, Including Alterations to Existing
Fenestration, Replacement Roof to Existing
Single Storey Side Extension, Chimney
Extension, Two Roof Lights and Associated
Internal Alterations

Proposed Elevations

SCALE:	DATE:	DRAWN:	CHECKED:
1 : 50	19/01/2026	GHM	TB/DC

DWG. NO.	REV.
HET-1864/03	B