




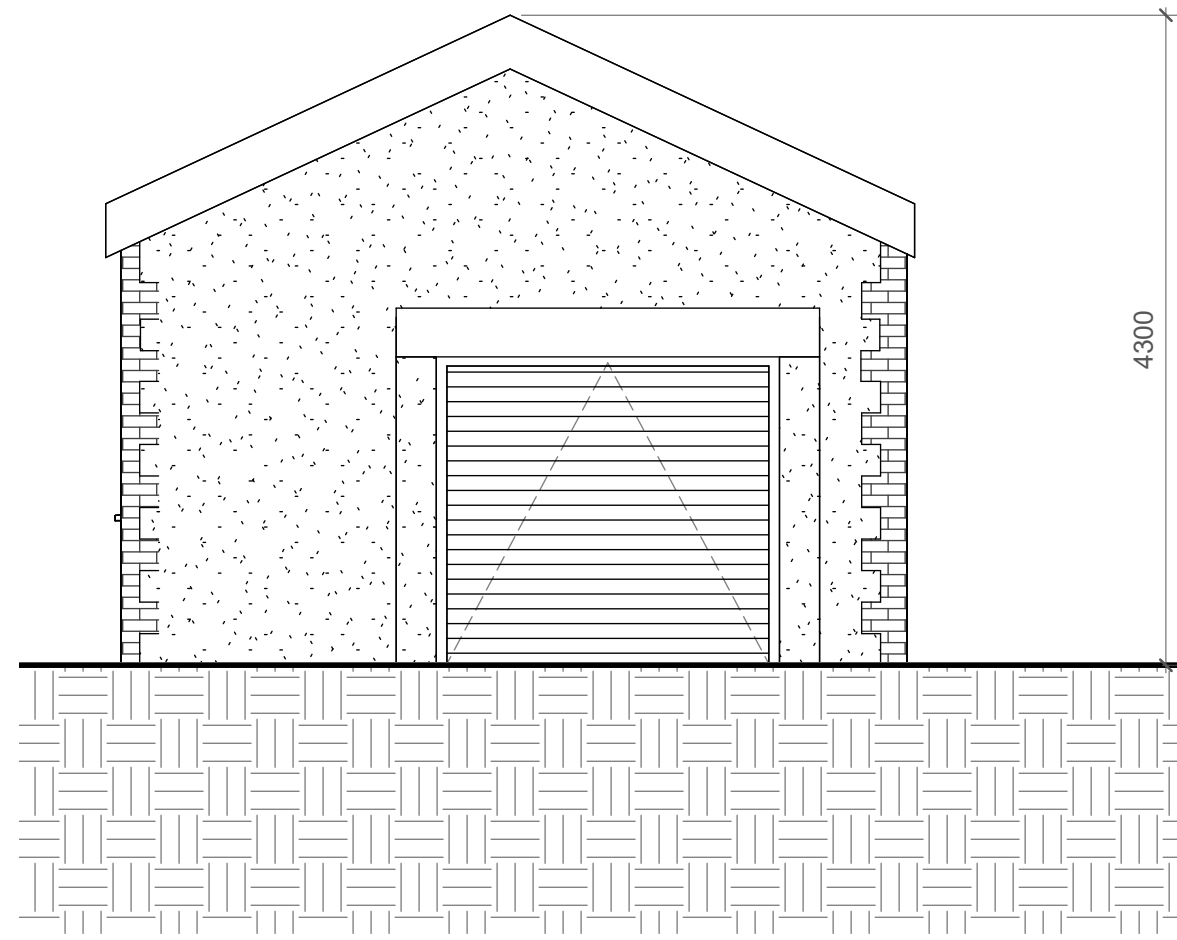


3 Front Elevation - As Proposed
1 : 50

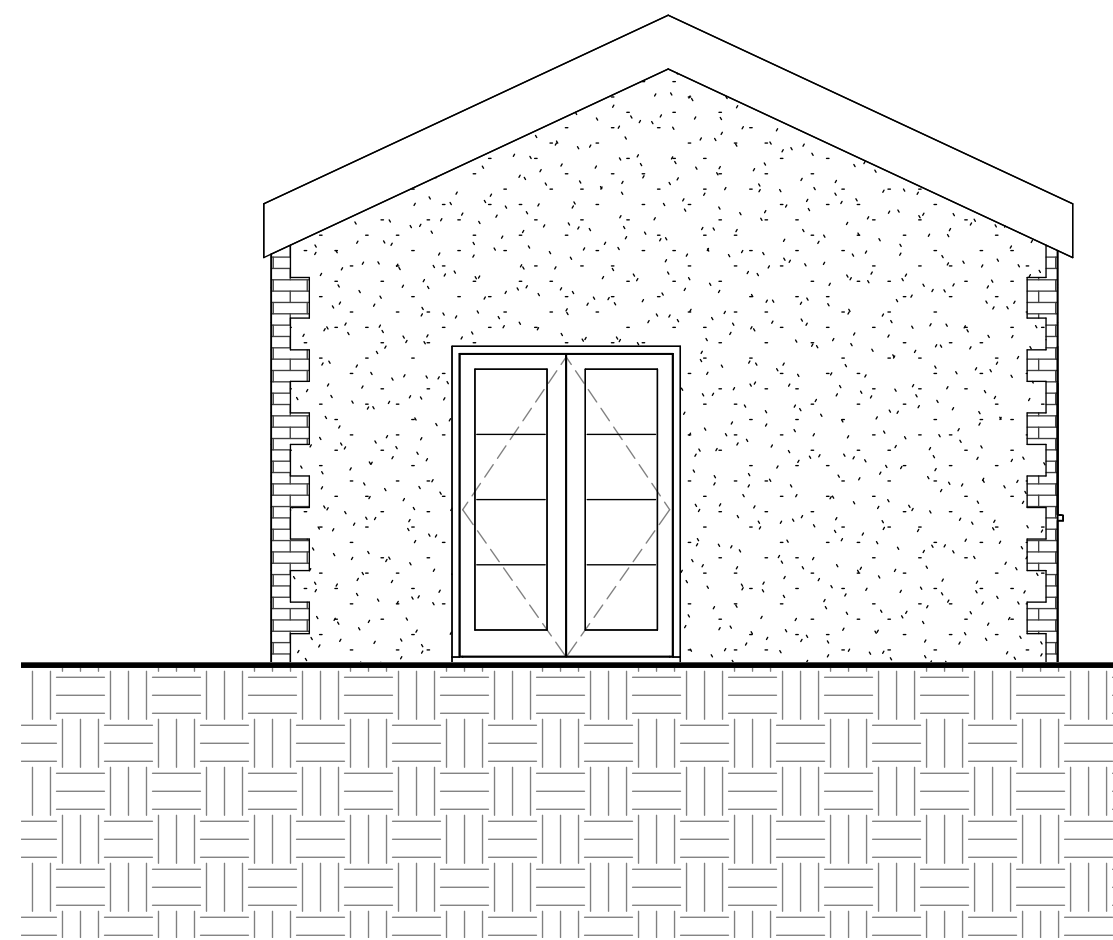


4 Rear Elevation - As Proposed
1 : 50

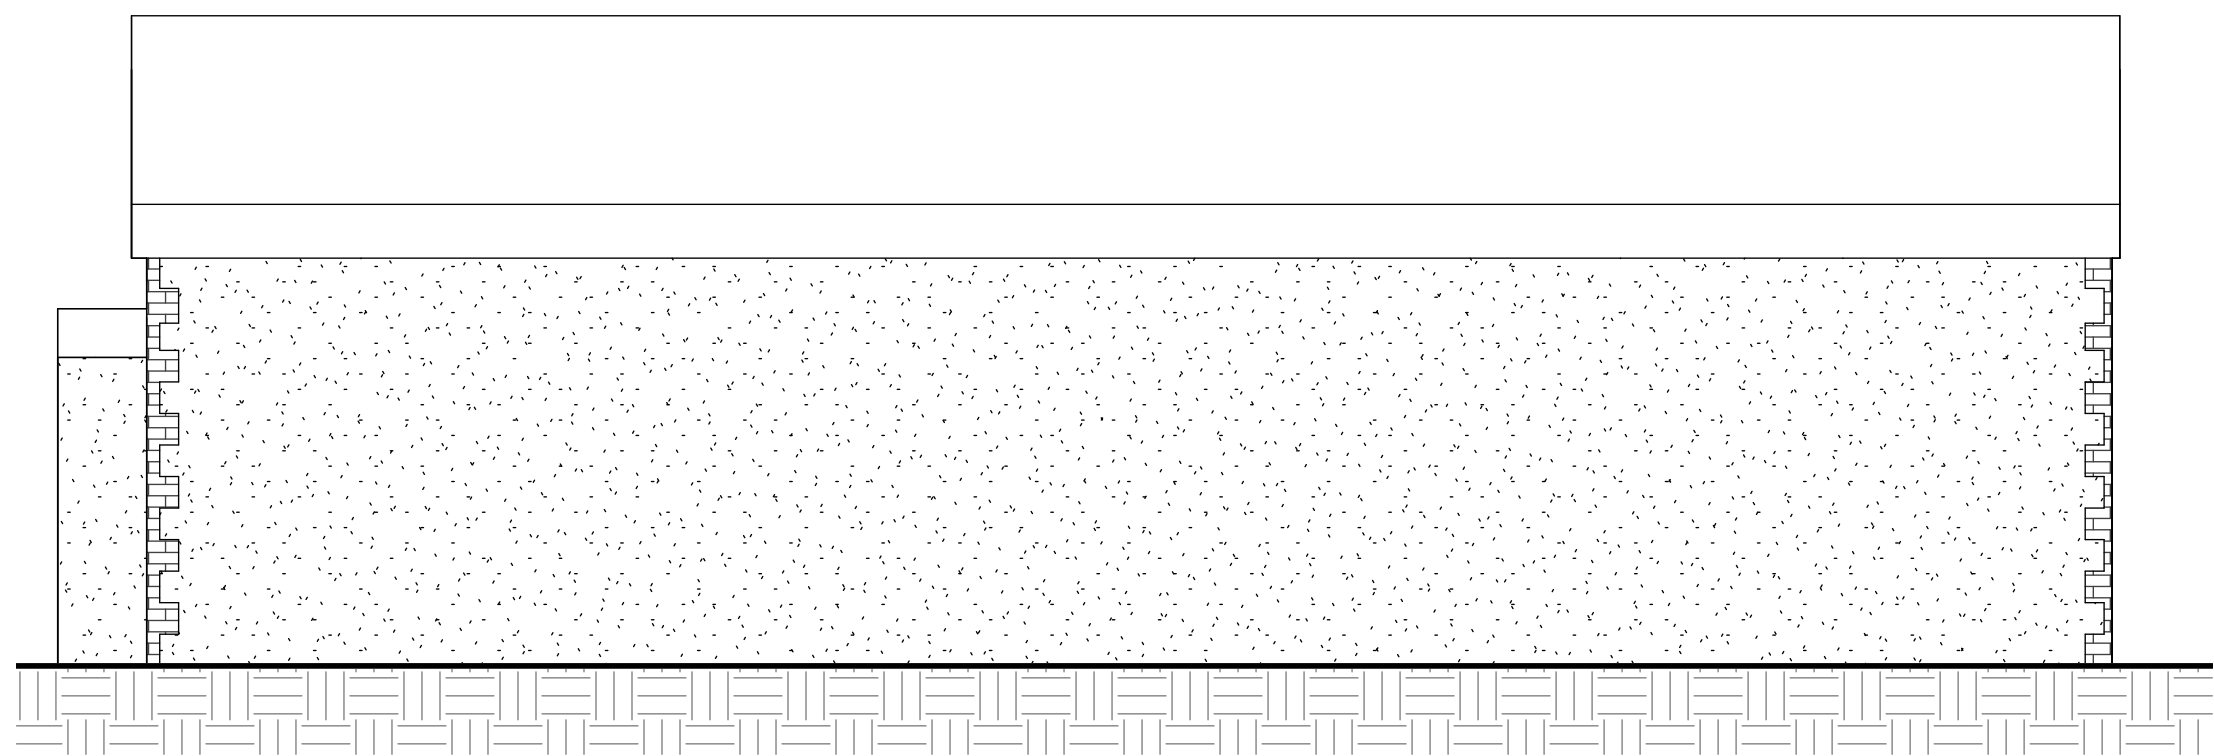

6 Side Elevation (SE) - As Proposed
1 : 50

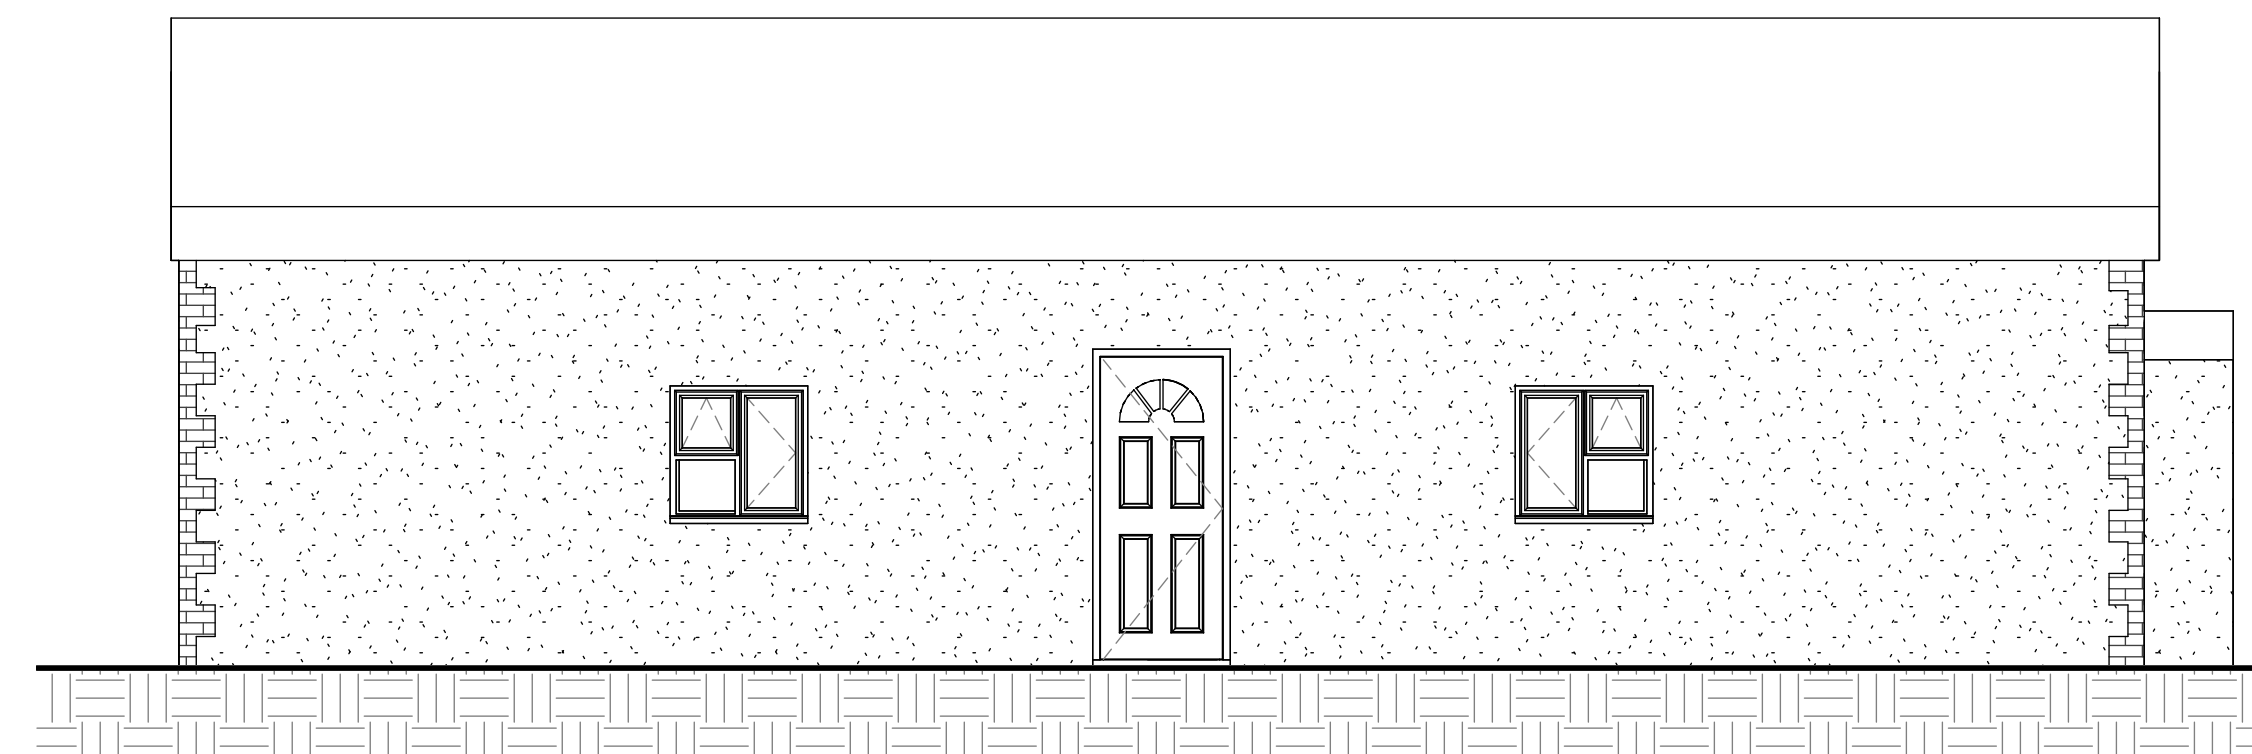

5 Side Elevation (NW) - As Proposed
1 : 50

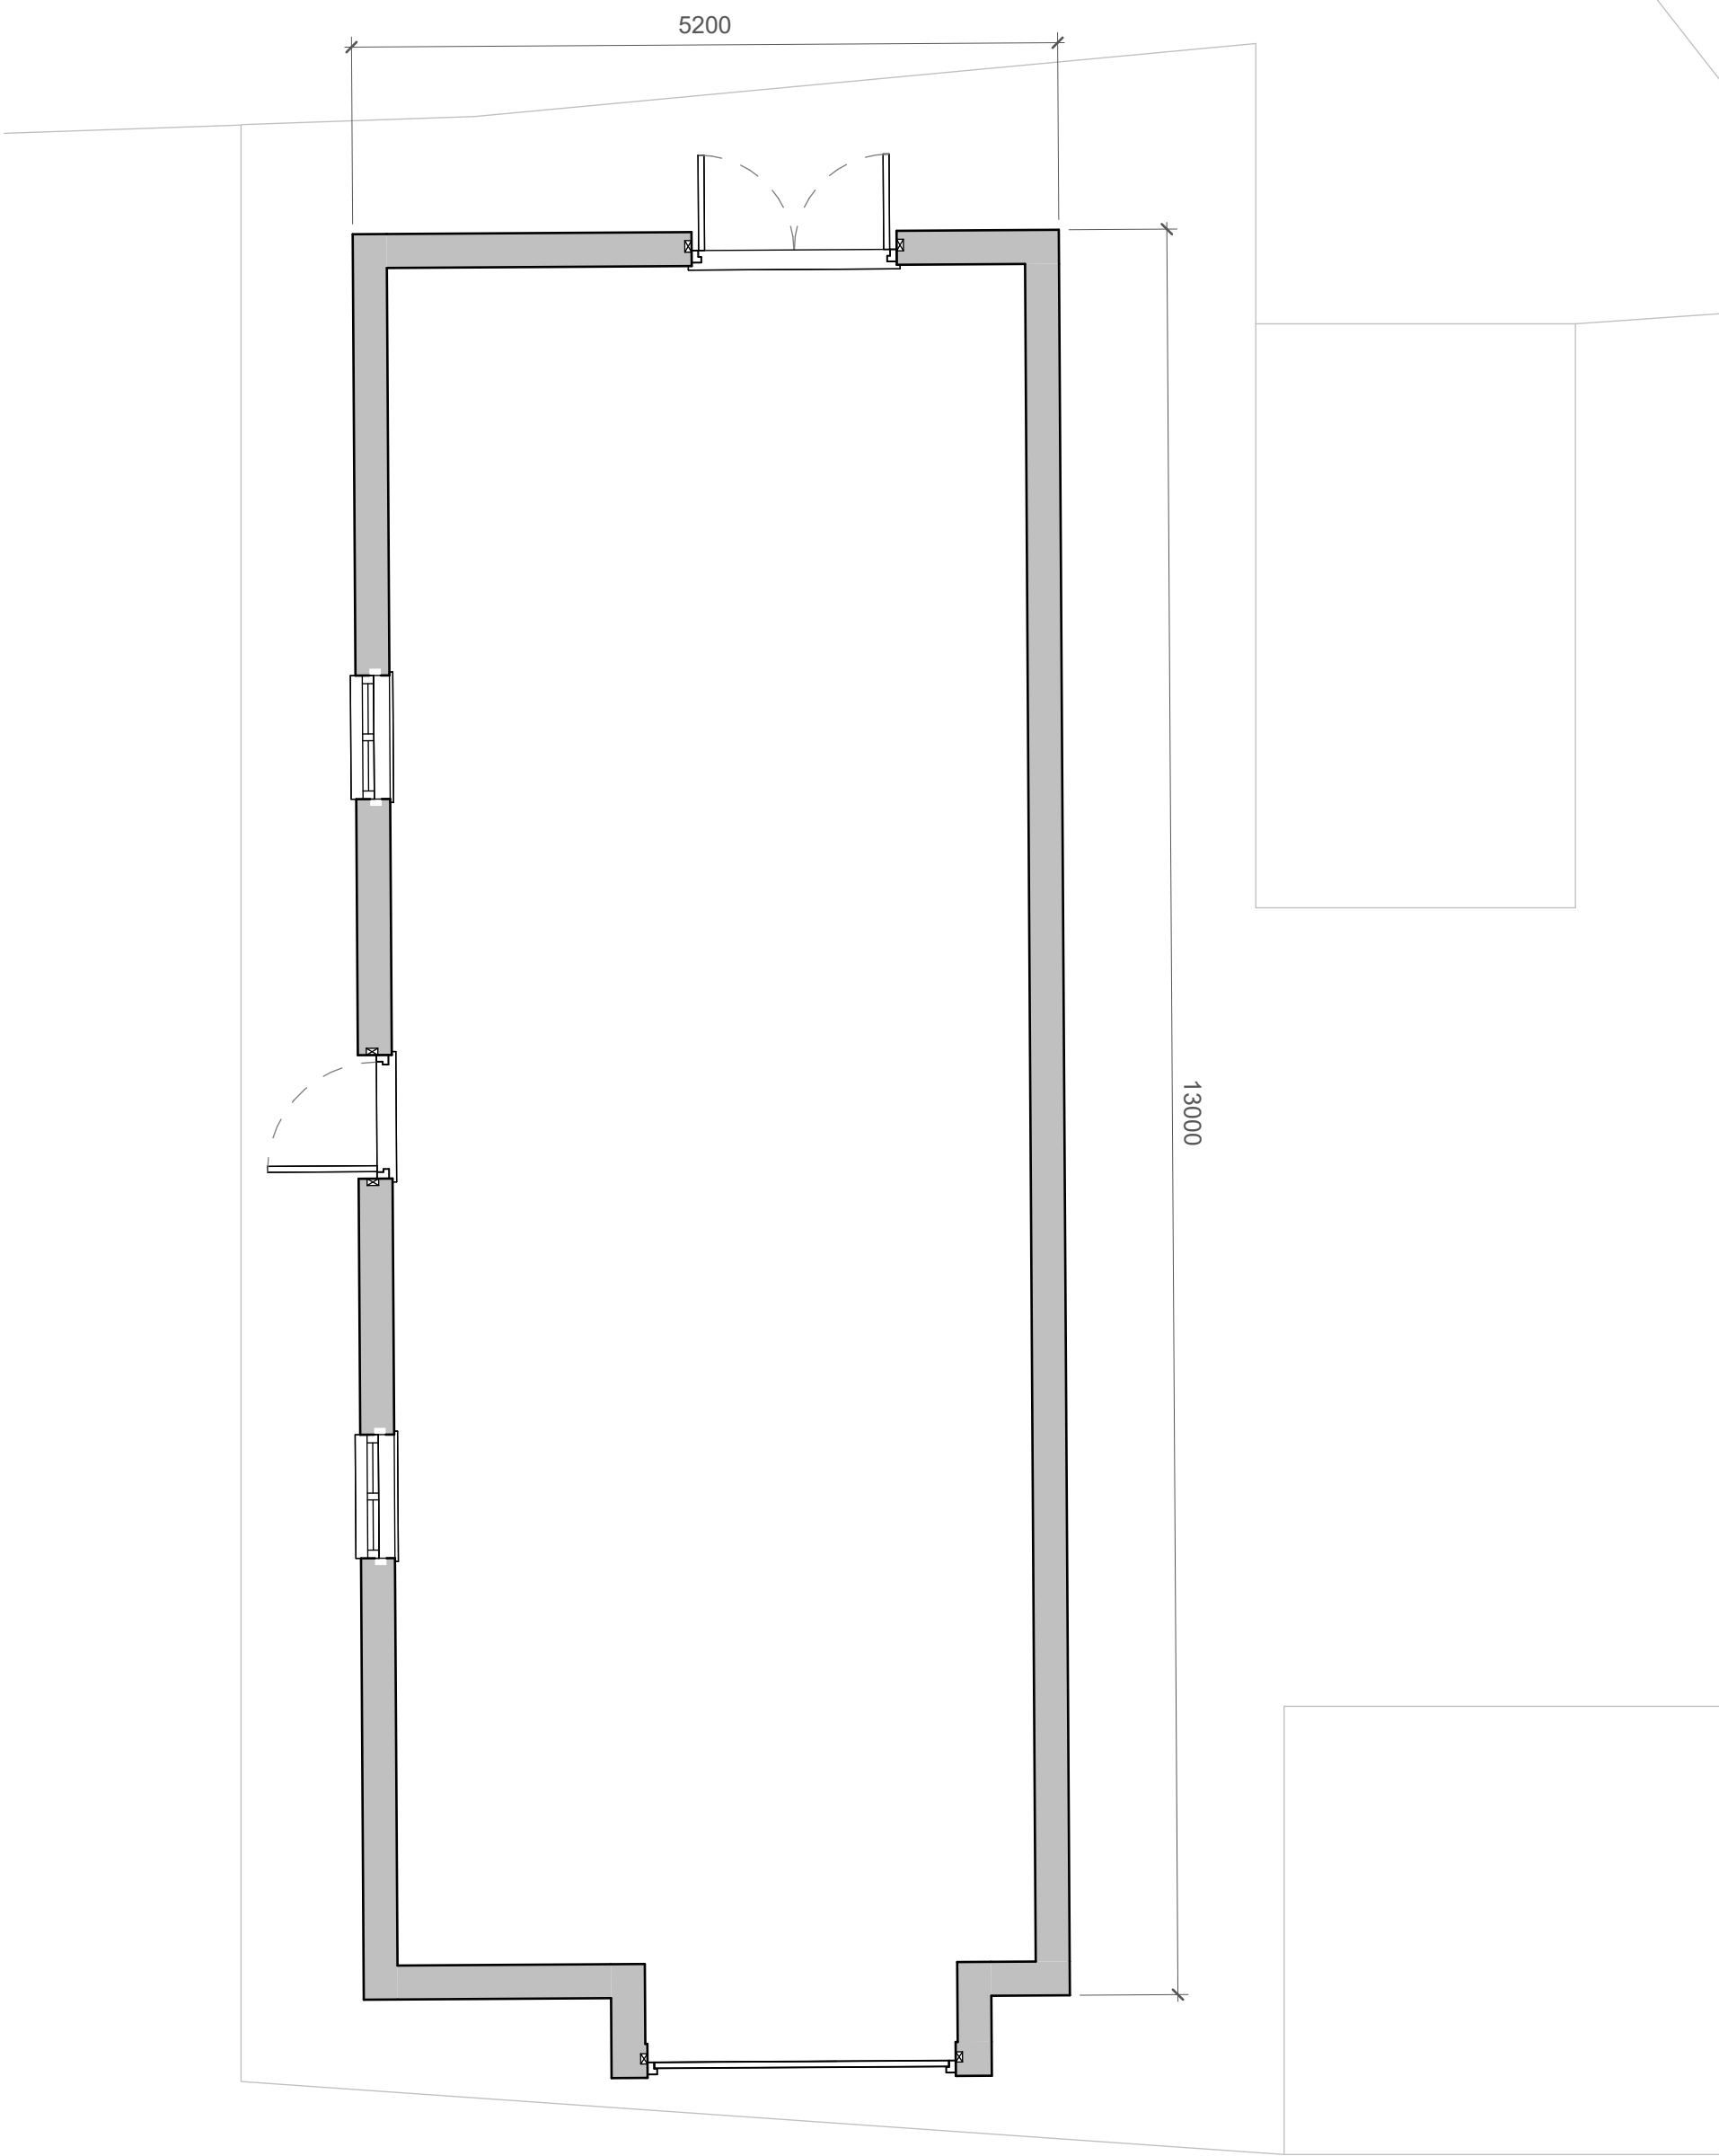


2 Garage - As Proposed
1 : 50

A505 Royston Road


Ward Bay

Slip Inn Hill

Tr

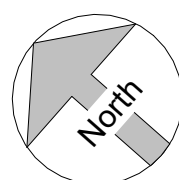

1 Site Plan
1 : 200

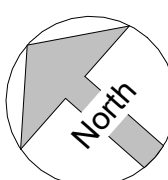

7 Location Plan
1 : 1250


Materials

Walls
White roughcast render,
Red facing brick

Roof
Flat slate tiles

Windows
White UPVC framed, flush casements

Doors
White composite

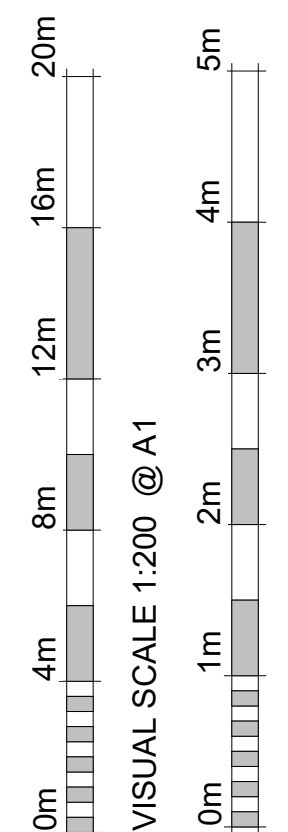

Revision Number	Revision Description	Revision Date	Issued by
	Revision		

Planning

Status:
Dimensions, areas and levels where given are only approximate and subject to site survey.
All dimensions are to be checked on site. Figured dimensions only are to be taken from this drawing.
This drawing is to be read in conjunction with all relevant consultants and/or specialists drawings/documents and any discrepancies or variations are to be notified to the Architect before the affected work commences. This drawing is copyright and remains the property of the Architects.



telephone: 01462 453931
email: info@croearchitects.co.uk
web: www.croearchitects.co.uk

Project:
Unit 1,
Bewlay,
Royston Road
Slip End,
Baldock,
Hertfordshire
SG7 6SF

Client:
Amar Singh

Drawing name:
As Proposed

Scale: As indicated	at A1	Drawing number	Revision
Date: 01 - 26		26037 - 010	
Drawn by: CC			