


- KEY**
- 1. New external wall - timber clad to match existing house.
 - 2. New external wall - rendered to match existing house.
 - 3. New corner sliding doors to garden - powder coated aluminium.
 - 4. New side window to family bathroom to provide natural light and ventilation.



Front Elevation
1:100

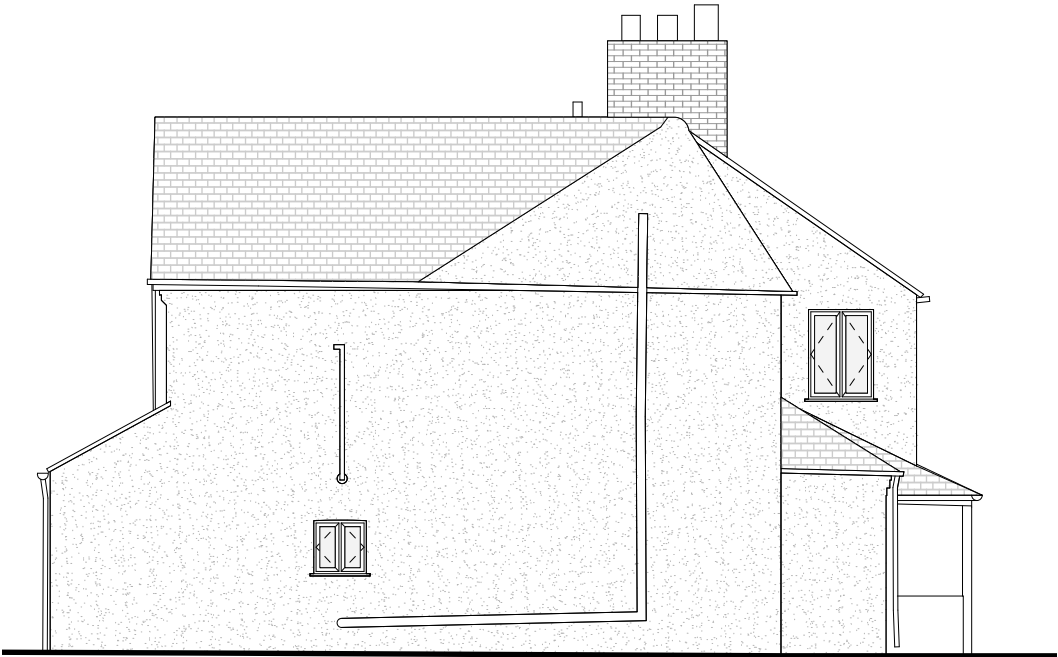

Right Elevation
1:100



Rear Elevation
1:100



Left Elevation
1:100

P1	10.10.2025	PLANNING ISSUE	HD
/	18.09.2025	PRELIMINARY ISSUE	HD
Rev	Date	Amendments	Check

PLANNING ISSUE			
JOB TITLE WINDRUSH, RABLEY HEATH			
DRAWING TITLE PROPOSED ELEVATIONS			DWG NO. P07
SCALE 1:100 @ A3			JOB NO. 716

HUNTER DEVINE
ARCHITECTS

hello@hunterdevinearchitects.com

0 1 2 3 4 5 M