

MATERIALS

Walls

Black timber vertical cladding

Roof


Clay Tiles to match main building

Windows


White UPVC framed, double glazed units, flush casements

Doors


Black composite

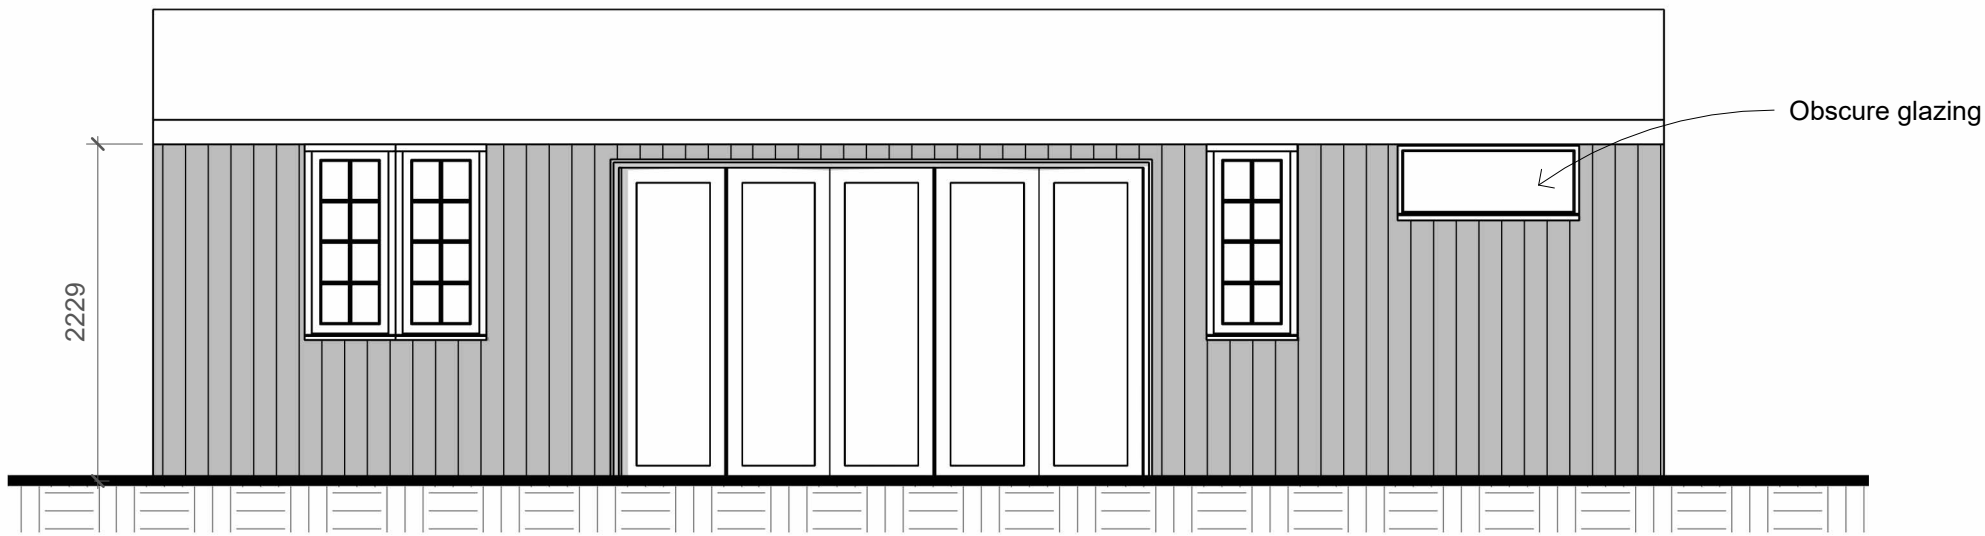


3 Front Elevation - As Proposed
1 : 50

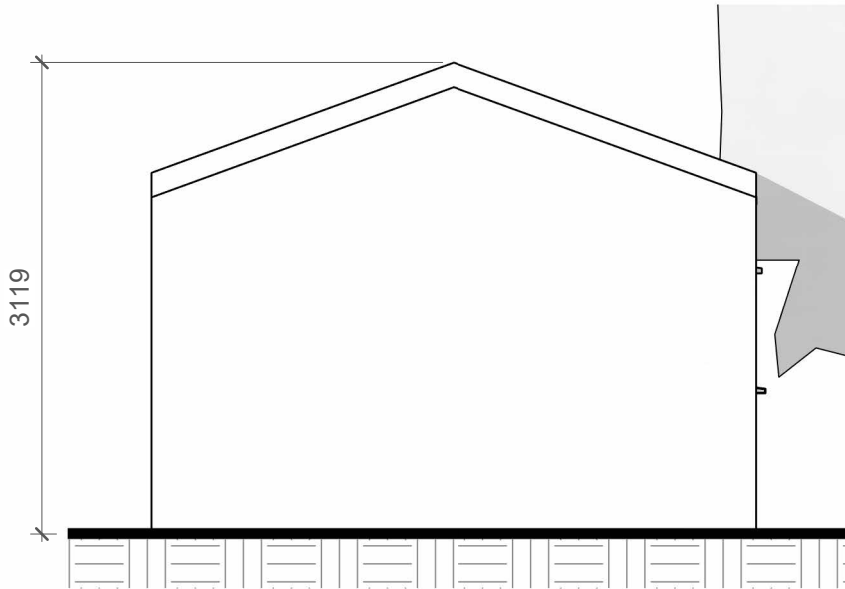


5 Side Elevation (N) - As Proposed
1 : 50

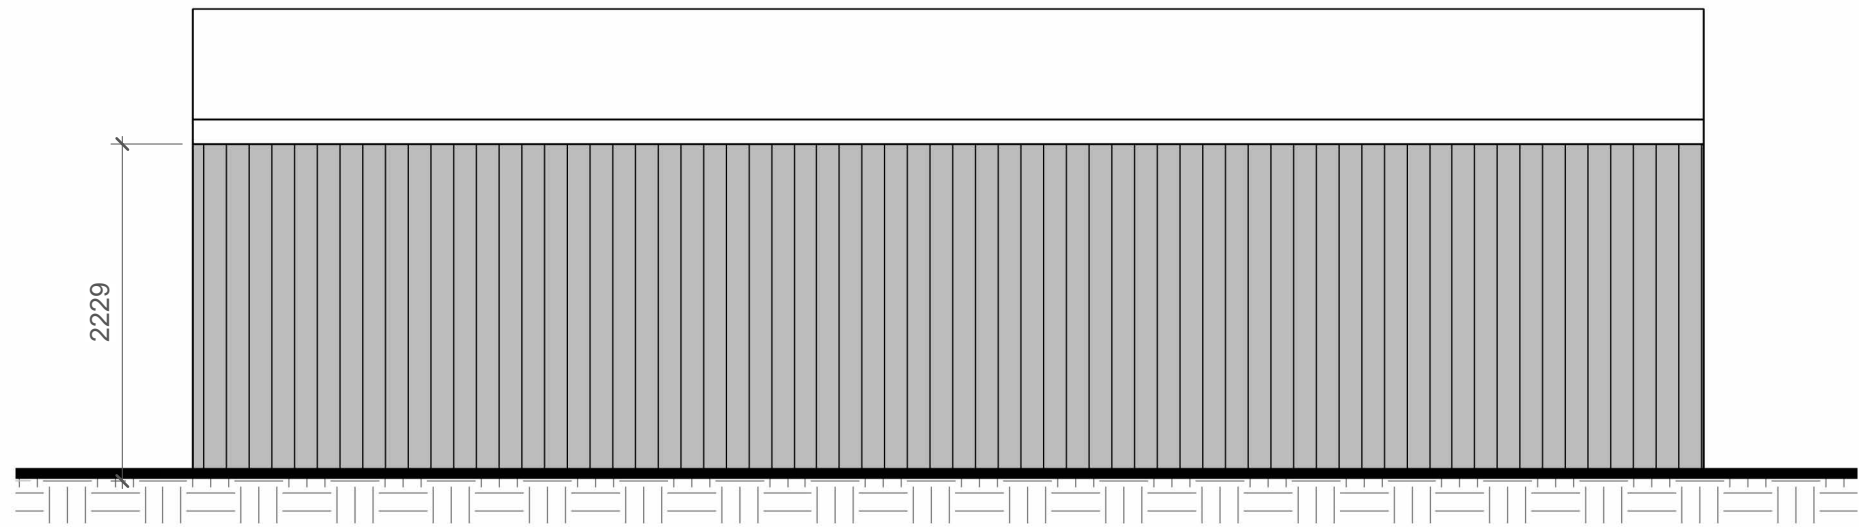


4 Rear Elevation - As Proposed
1 : 50

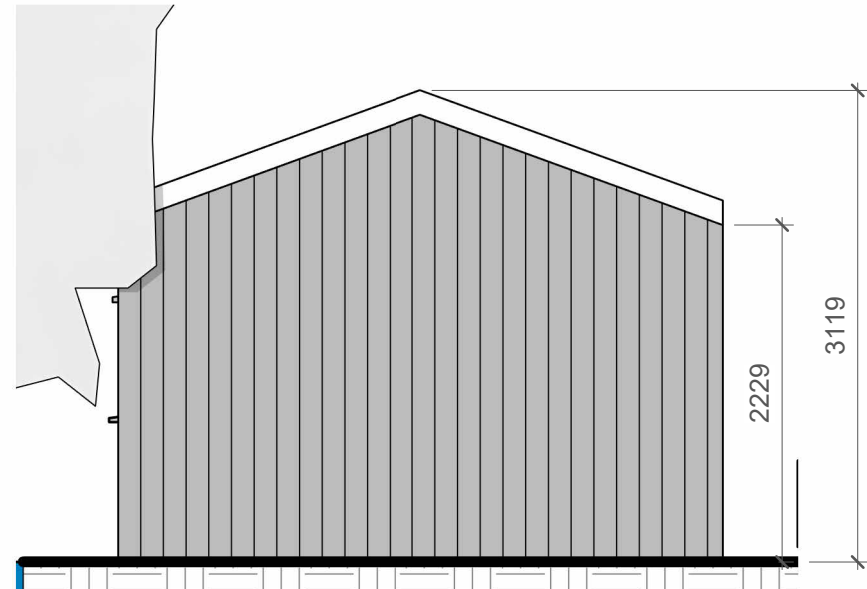


6 Side Elevation (S) - As Proposed
1 : 50

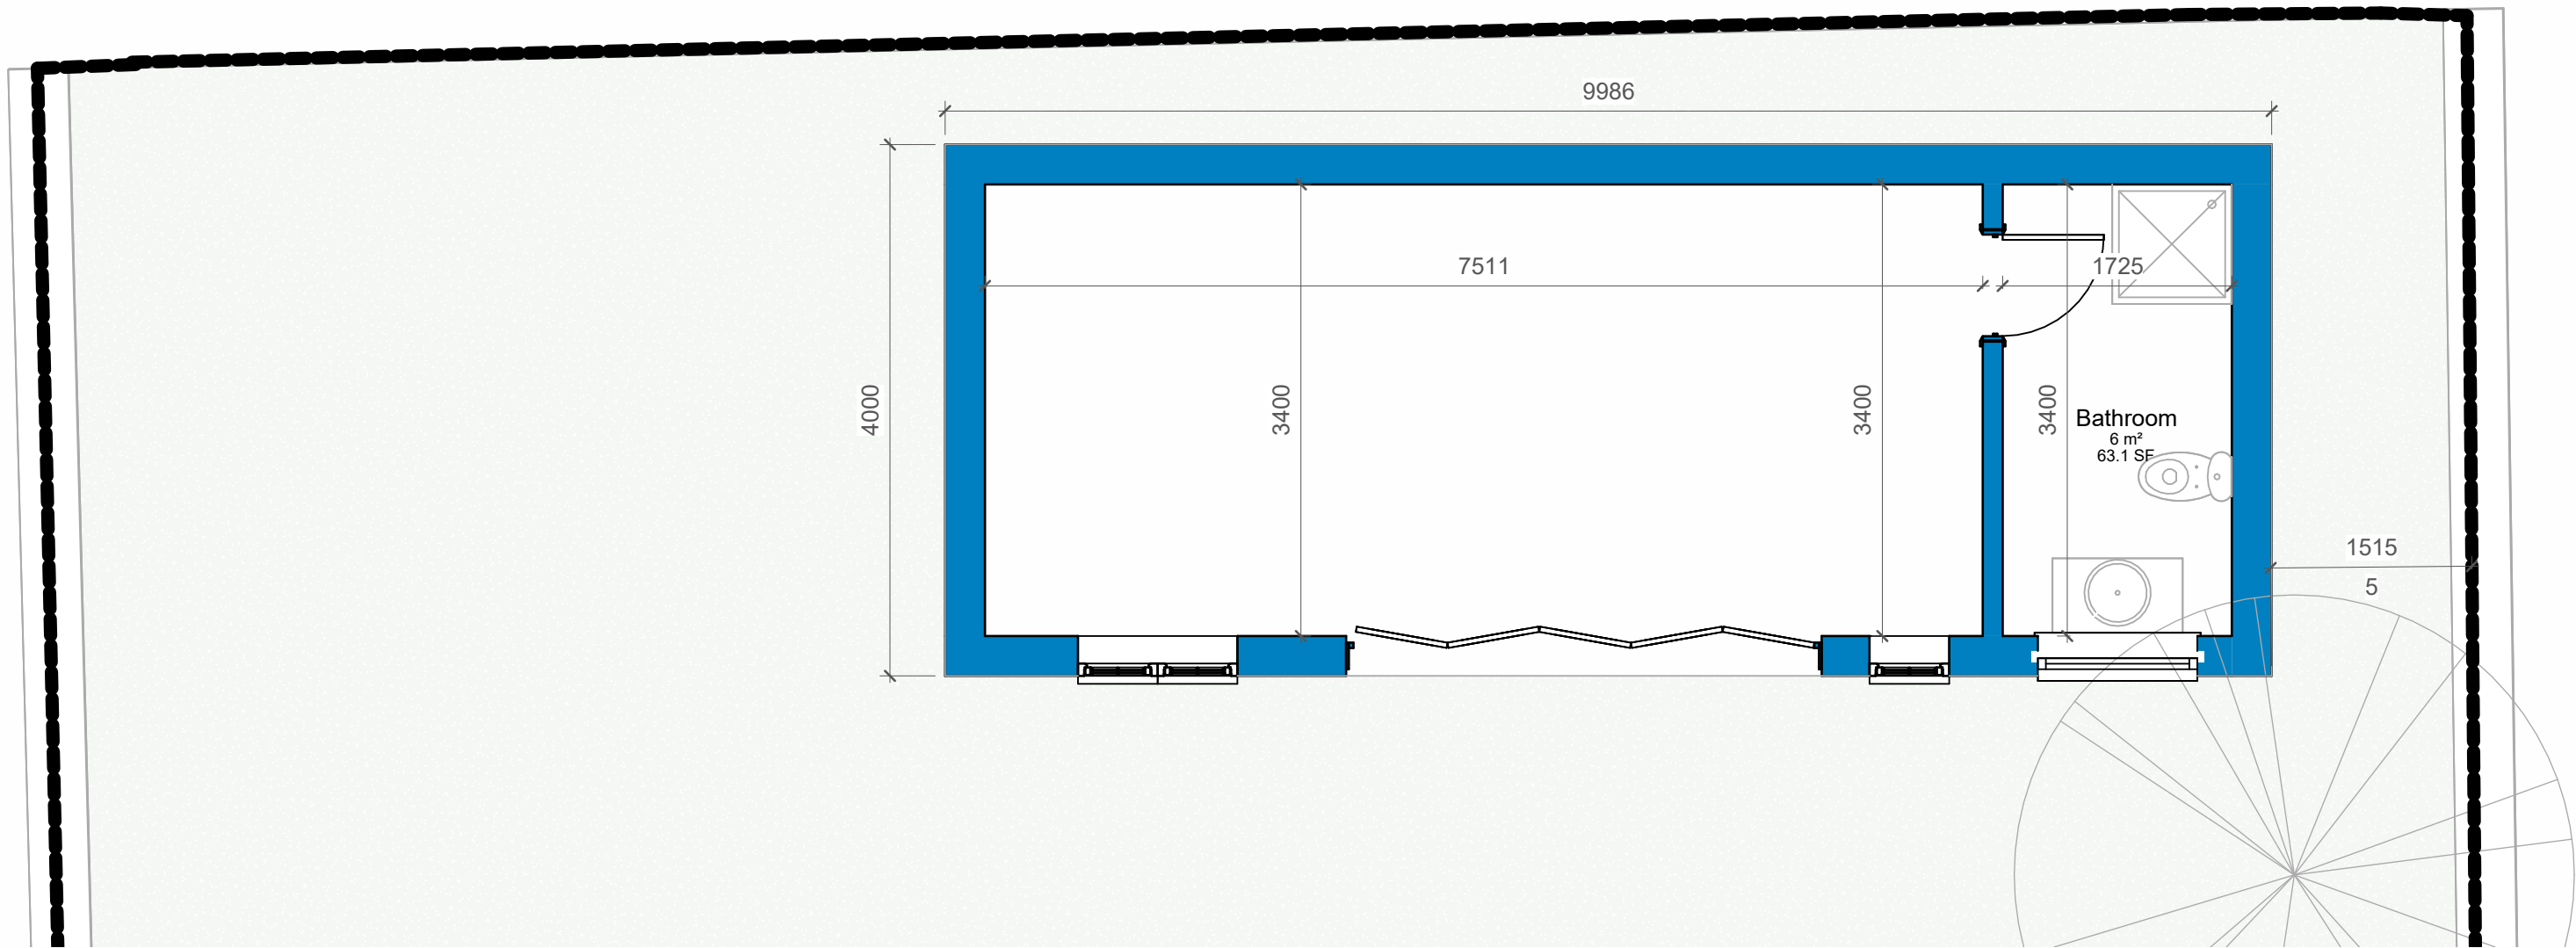

2 Ground Floor - As Proposed
1 : 50

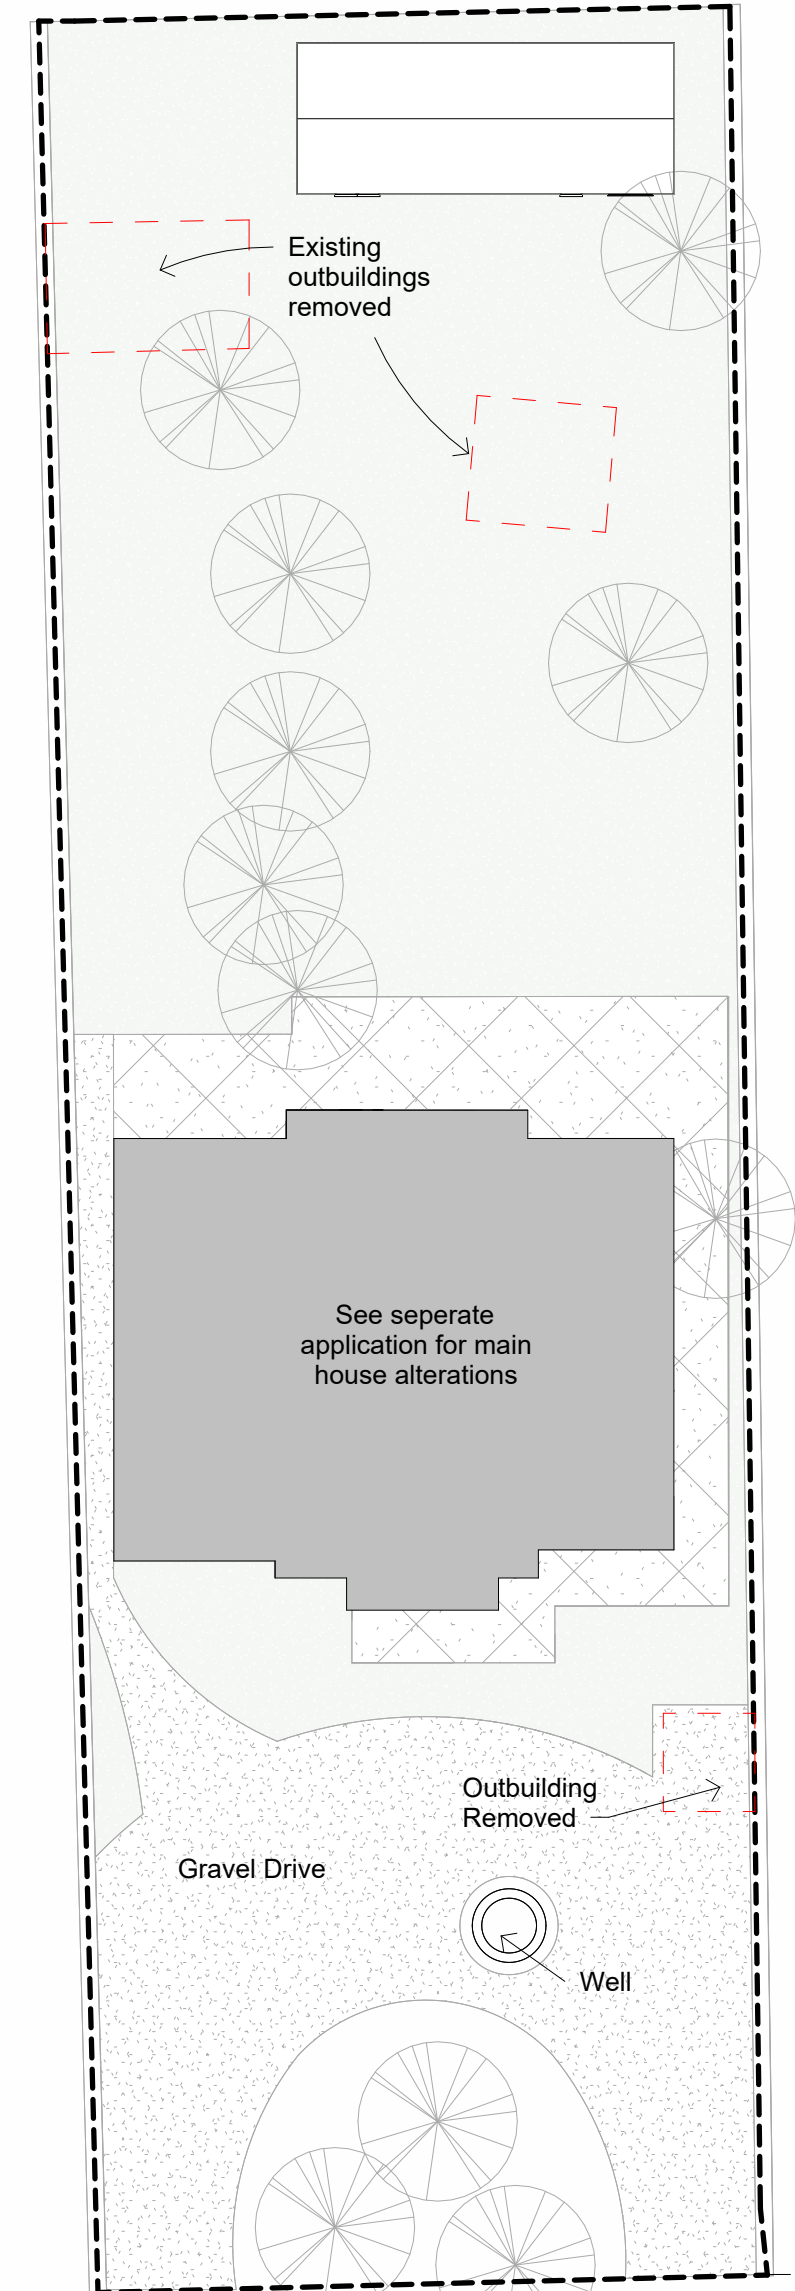

8 Site Plan - As Proposed
1 : 200

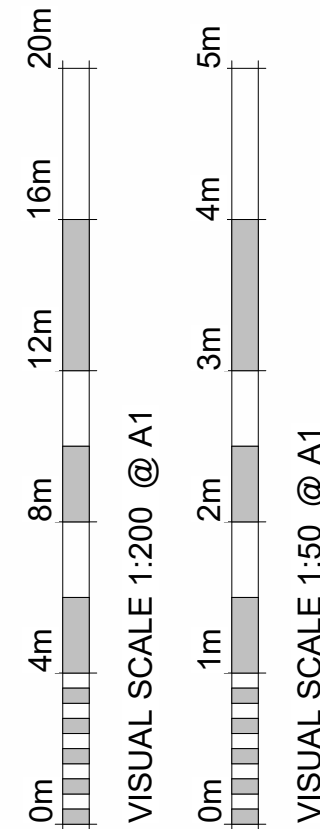

A	Heritage Comments	02/04/2026	CC
Revision Number	Revision Description	Revision Date	Issued by
	Revision		

Planning

Status:

Dimensions, areas and levels where given are only approximate and subject to site survey.
All dimensions are to be checked on site. Figured dimensions only are to be taken from this drawing.
This drawing is to be read in conjunction with all relevant consultants and/or specialists drawings/documents and any discrepancies or variations are to be notified to the Architect before the affected work commences. This drawing is copyright and remains the property of the Architects.



telephone:01462 453931
email:info@croearchitects.co.uk
web: www.croearchitects.co.uk

Project:
42 Green Lane,
Letchworth Garden City,
Hertfordshire,
SG6 1EA

Client:
Sabina & Amrick Singh

Drawing name:
As Proposed Outbuilding

Scale: As indicated	at A1	Drawing number	Revision
Date: 02 - 26		26015 - 010	
Drawn by: CC			