



NORTH ELEVATION - PROPOSED  
1/50 @ A1




EAST ELEVATION - PROPOSED  
1/50 @ A1



SOUTH ELEVATION - PROPOSED  
1/50 @ A1



WEST ELEVATION - PROPOSED  
1/50 @ A1

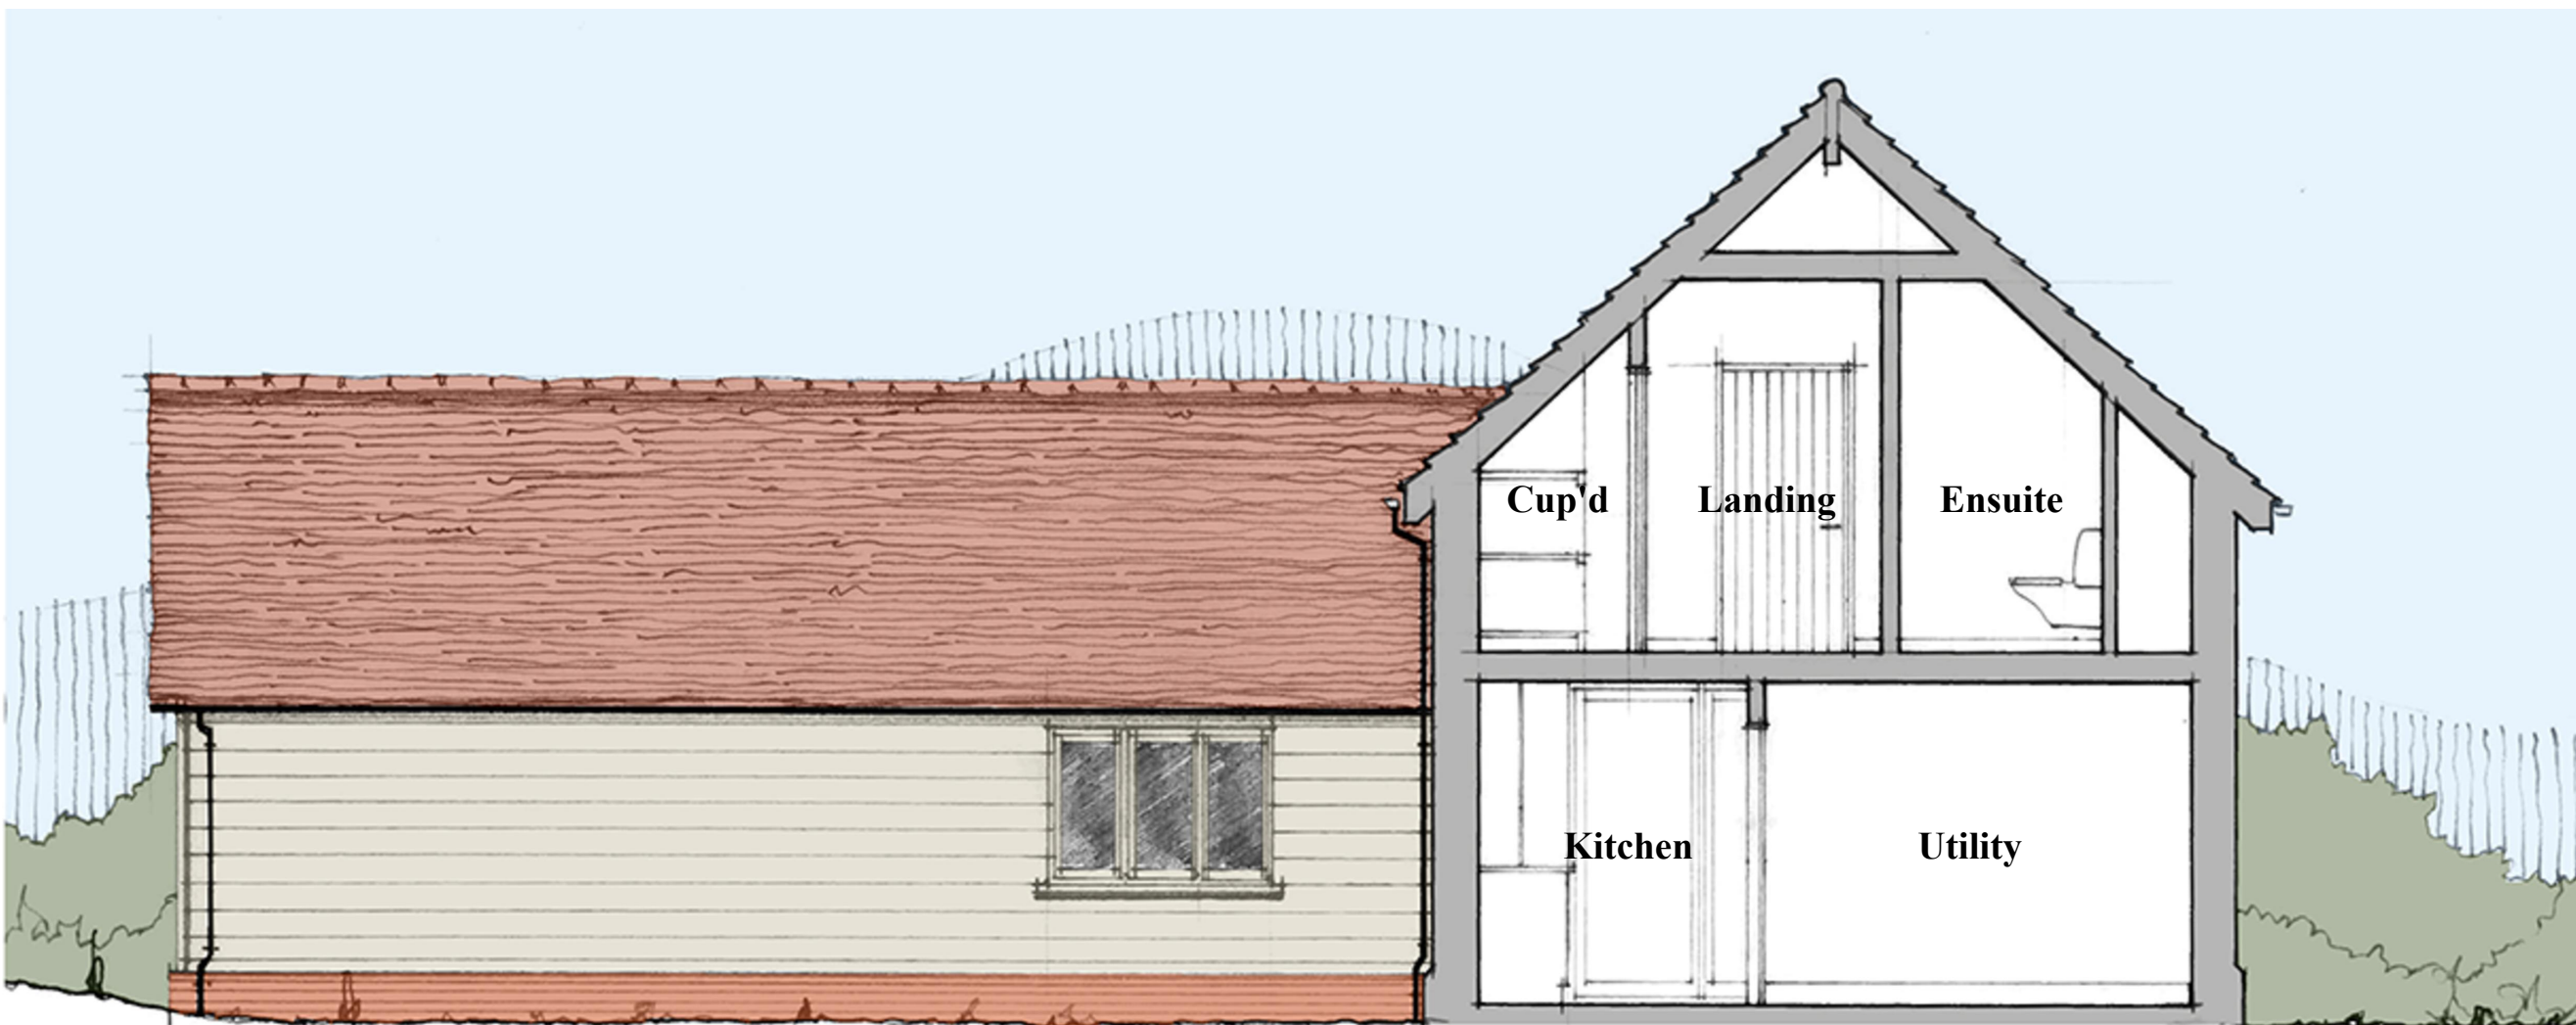


TYPICAL SECTION - PROPOSED  
1/50 @ A1


This drawing is for Planning purposes only.  
All dimensions to be checked on site.

Notes

- House - External Finishes**
- Walls - Facing brickwork & Horizontal painted boarding on brickwork plinth.
  - Roof - Pan tiles to existing roof. Plain clay tiles to the extension roof.
  - Joinery - Double glazed painted timber casement windows & doors.

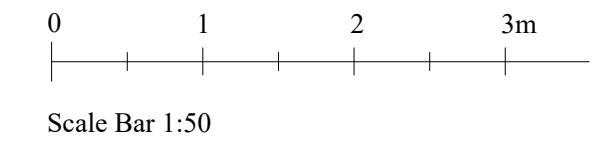

| # | Revision                           | Date     |
|---|------------------------------------|----------|
| A | New brickwork boundary wall added. | 25/04/24 |

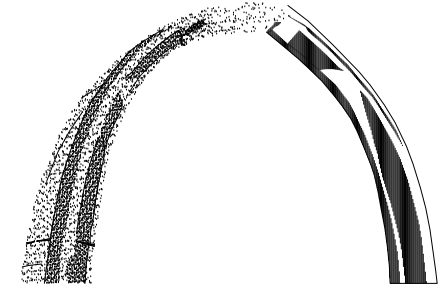

**IAN ABRAMS**  
ARCHITECT LIMITED

5 The Maltings, Station Road, Newport, Essex CB11 3RN  
Telephone: 01799 543 533  
Fax: 01799 543 653  
e-mail: [ian@abrams.uk.com](mailto:ian@abrams.uk.com)  
[www.ian-abrams-architects.co.uk](http://www.ian-abrams-architects.co.uk)

Job title  
Proposed Barn Conversion &  
Extension to the rear of  
9 High Street  
Barkway  
Royston  
SG8 8EA  
Drawing title  
Proposed Elevations

| Scale        | Date     | Drawn |
|--------------|----------|-------|
| AS SHOWN @A1 | APR 2024 | I.A.  |
| Drawing No   | Rev      |       |
| 131523.03    | A        |       |