


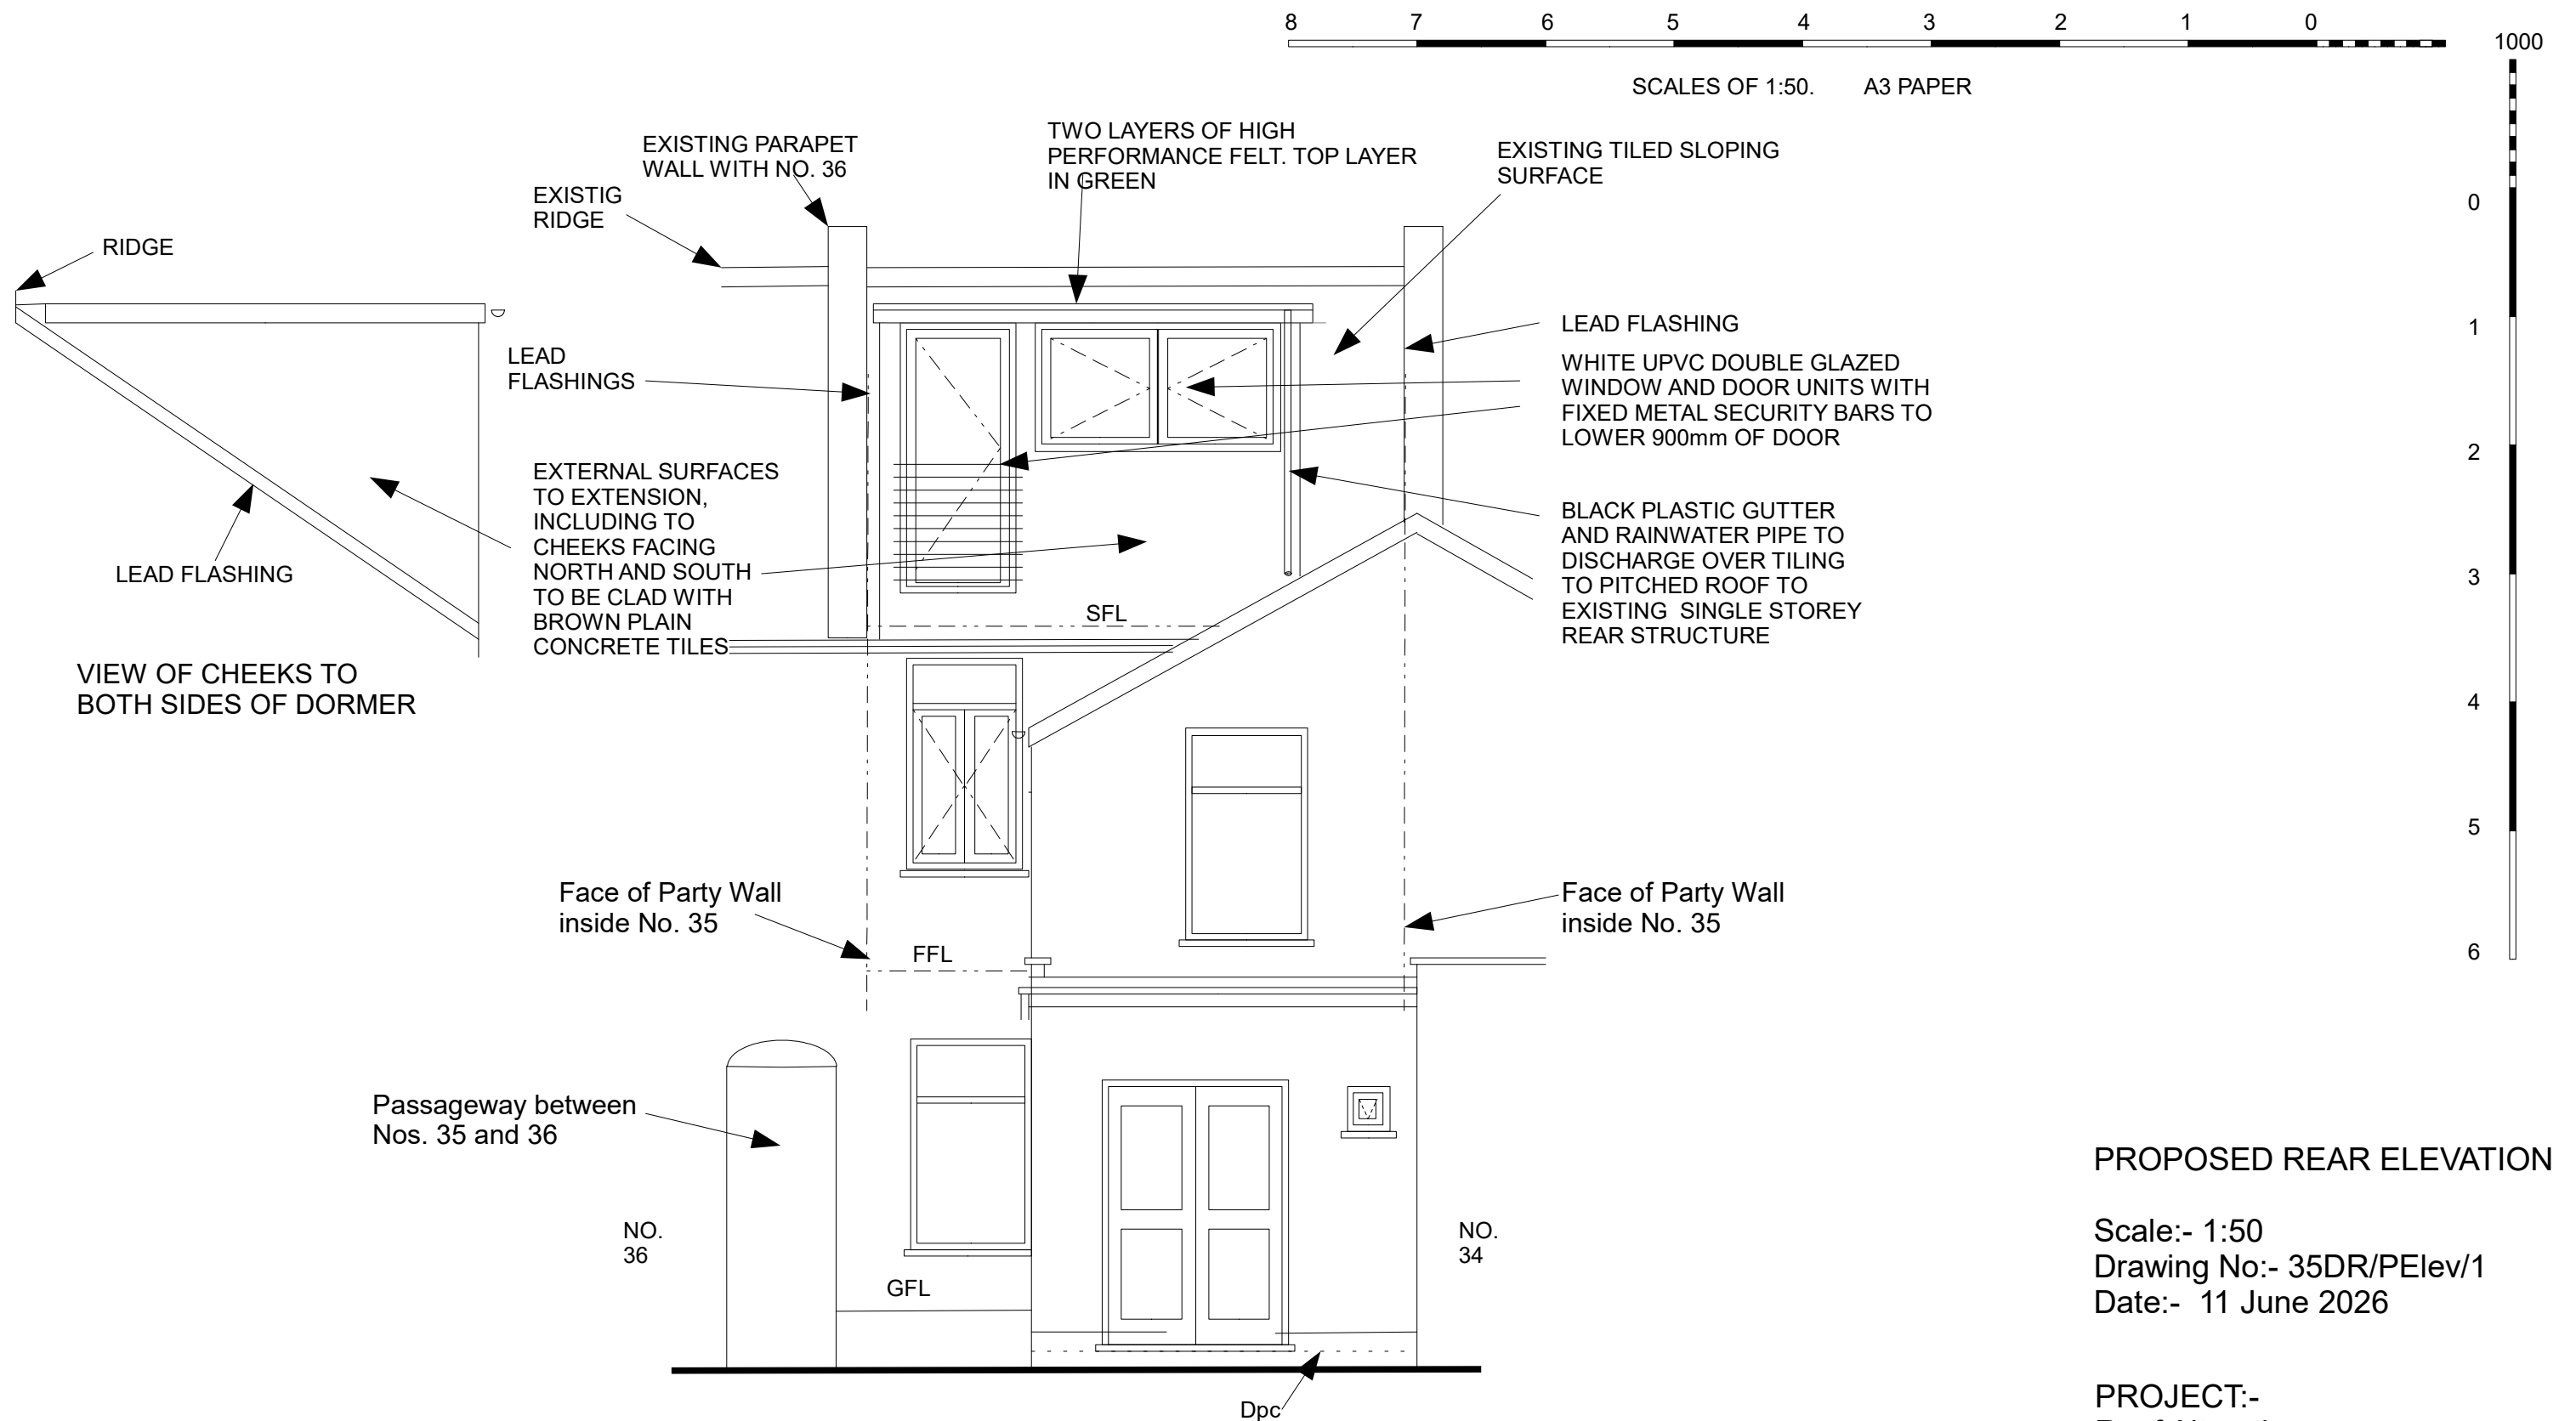

Proposed Rear Elevation No.35

PROPOSED REAR ELEVATION

Scale:- 1:50

Drawing No:- 35DR/PElev/1

Date:- 11 June 2026

PROJECT:-

Roof Alterations,
35 Dacre Road, Hitchin
ON BEHALF OF:-
Mr.D.M.Griffiths,
35 Dacre Road, Hitchin Herts.
SG5 1QJ