






FRONT ELEVATION

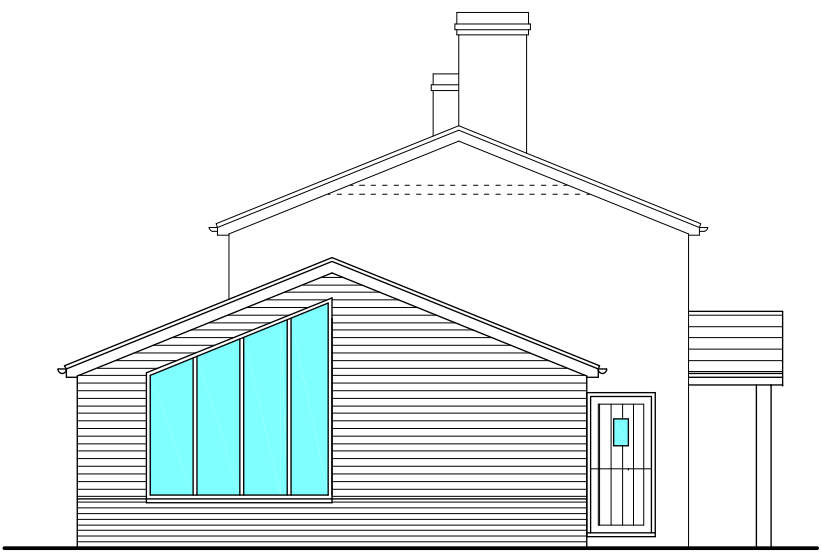


SIDE ELEVATION

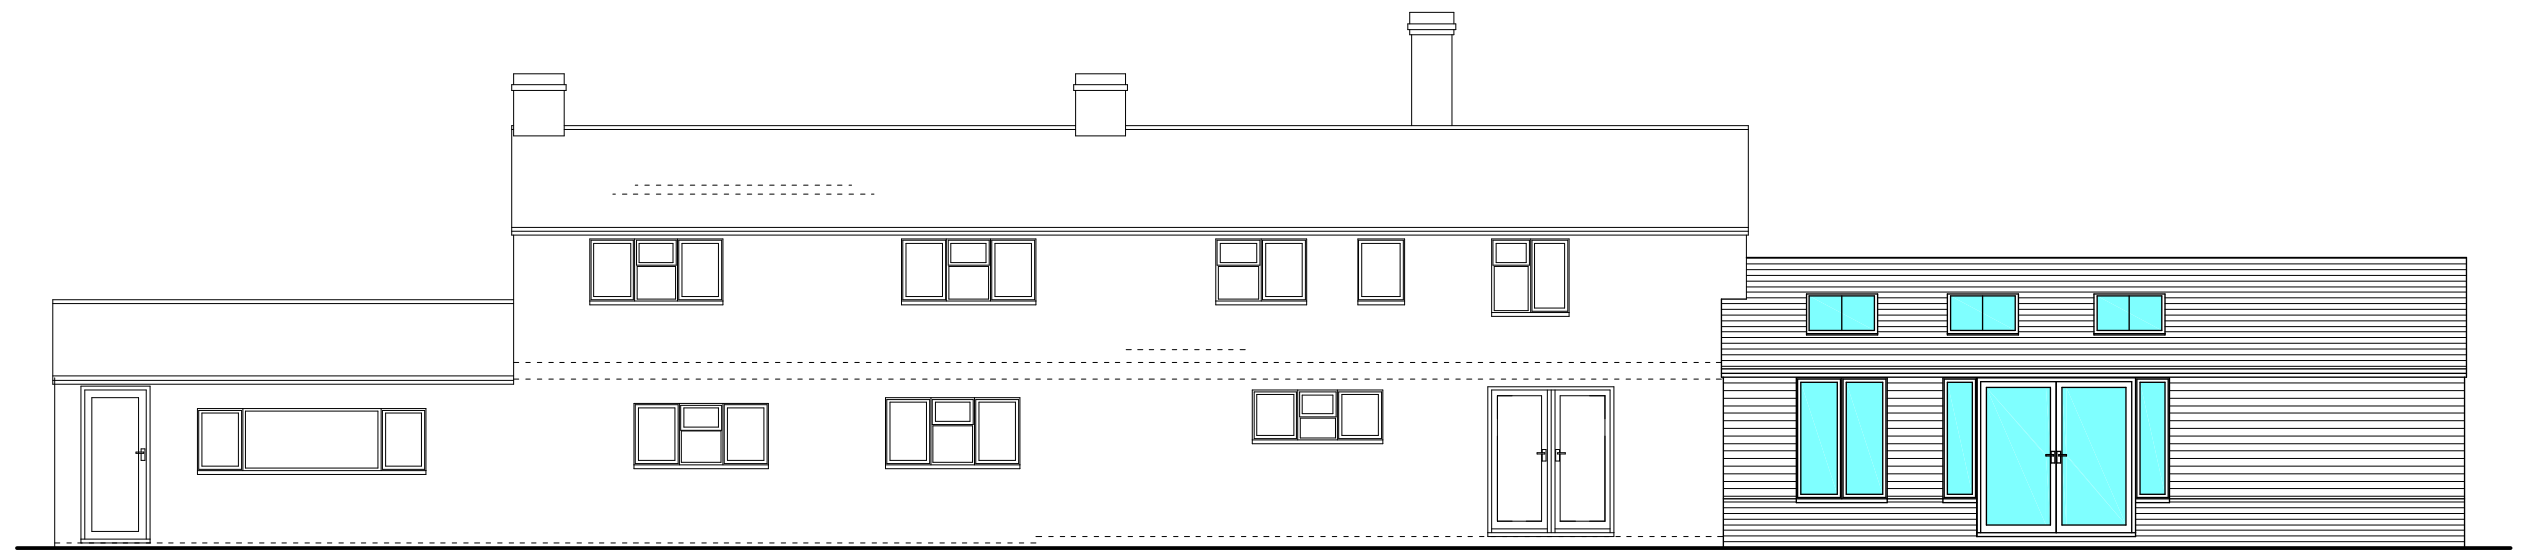


REAR ELEVATION

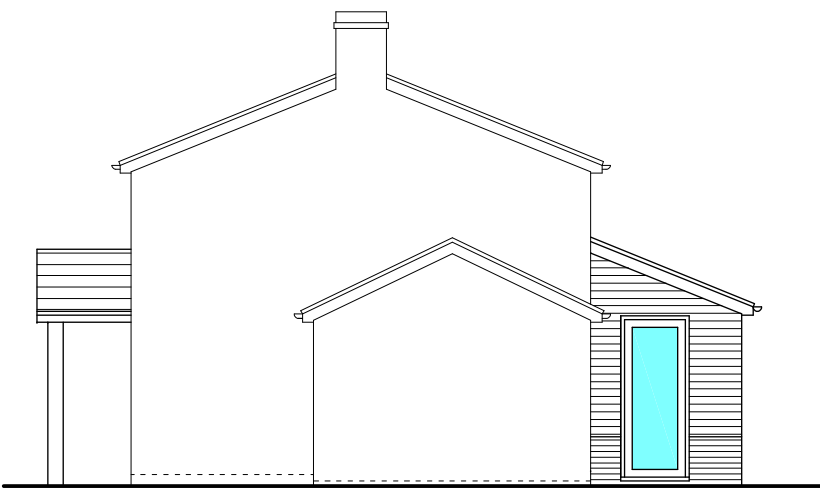


SIDE ELEVATION

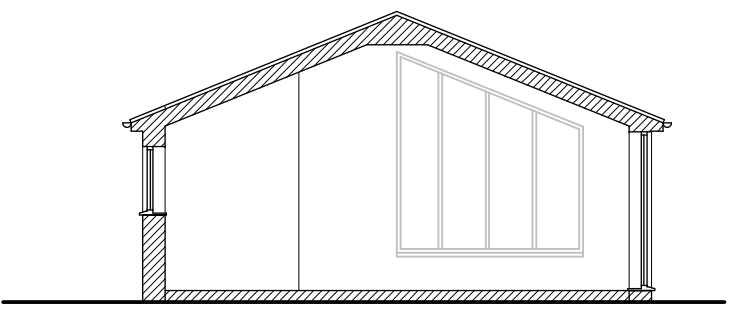

TYPICAL SECTION

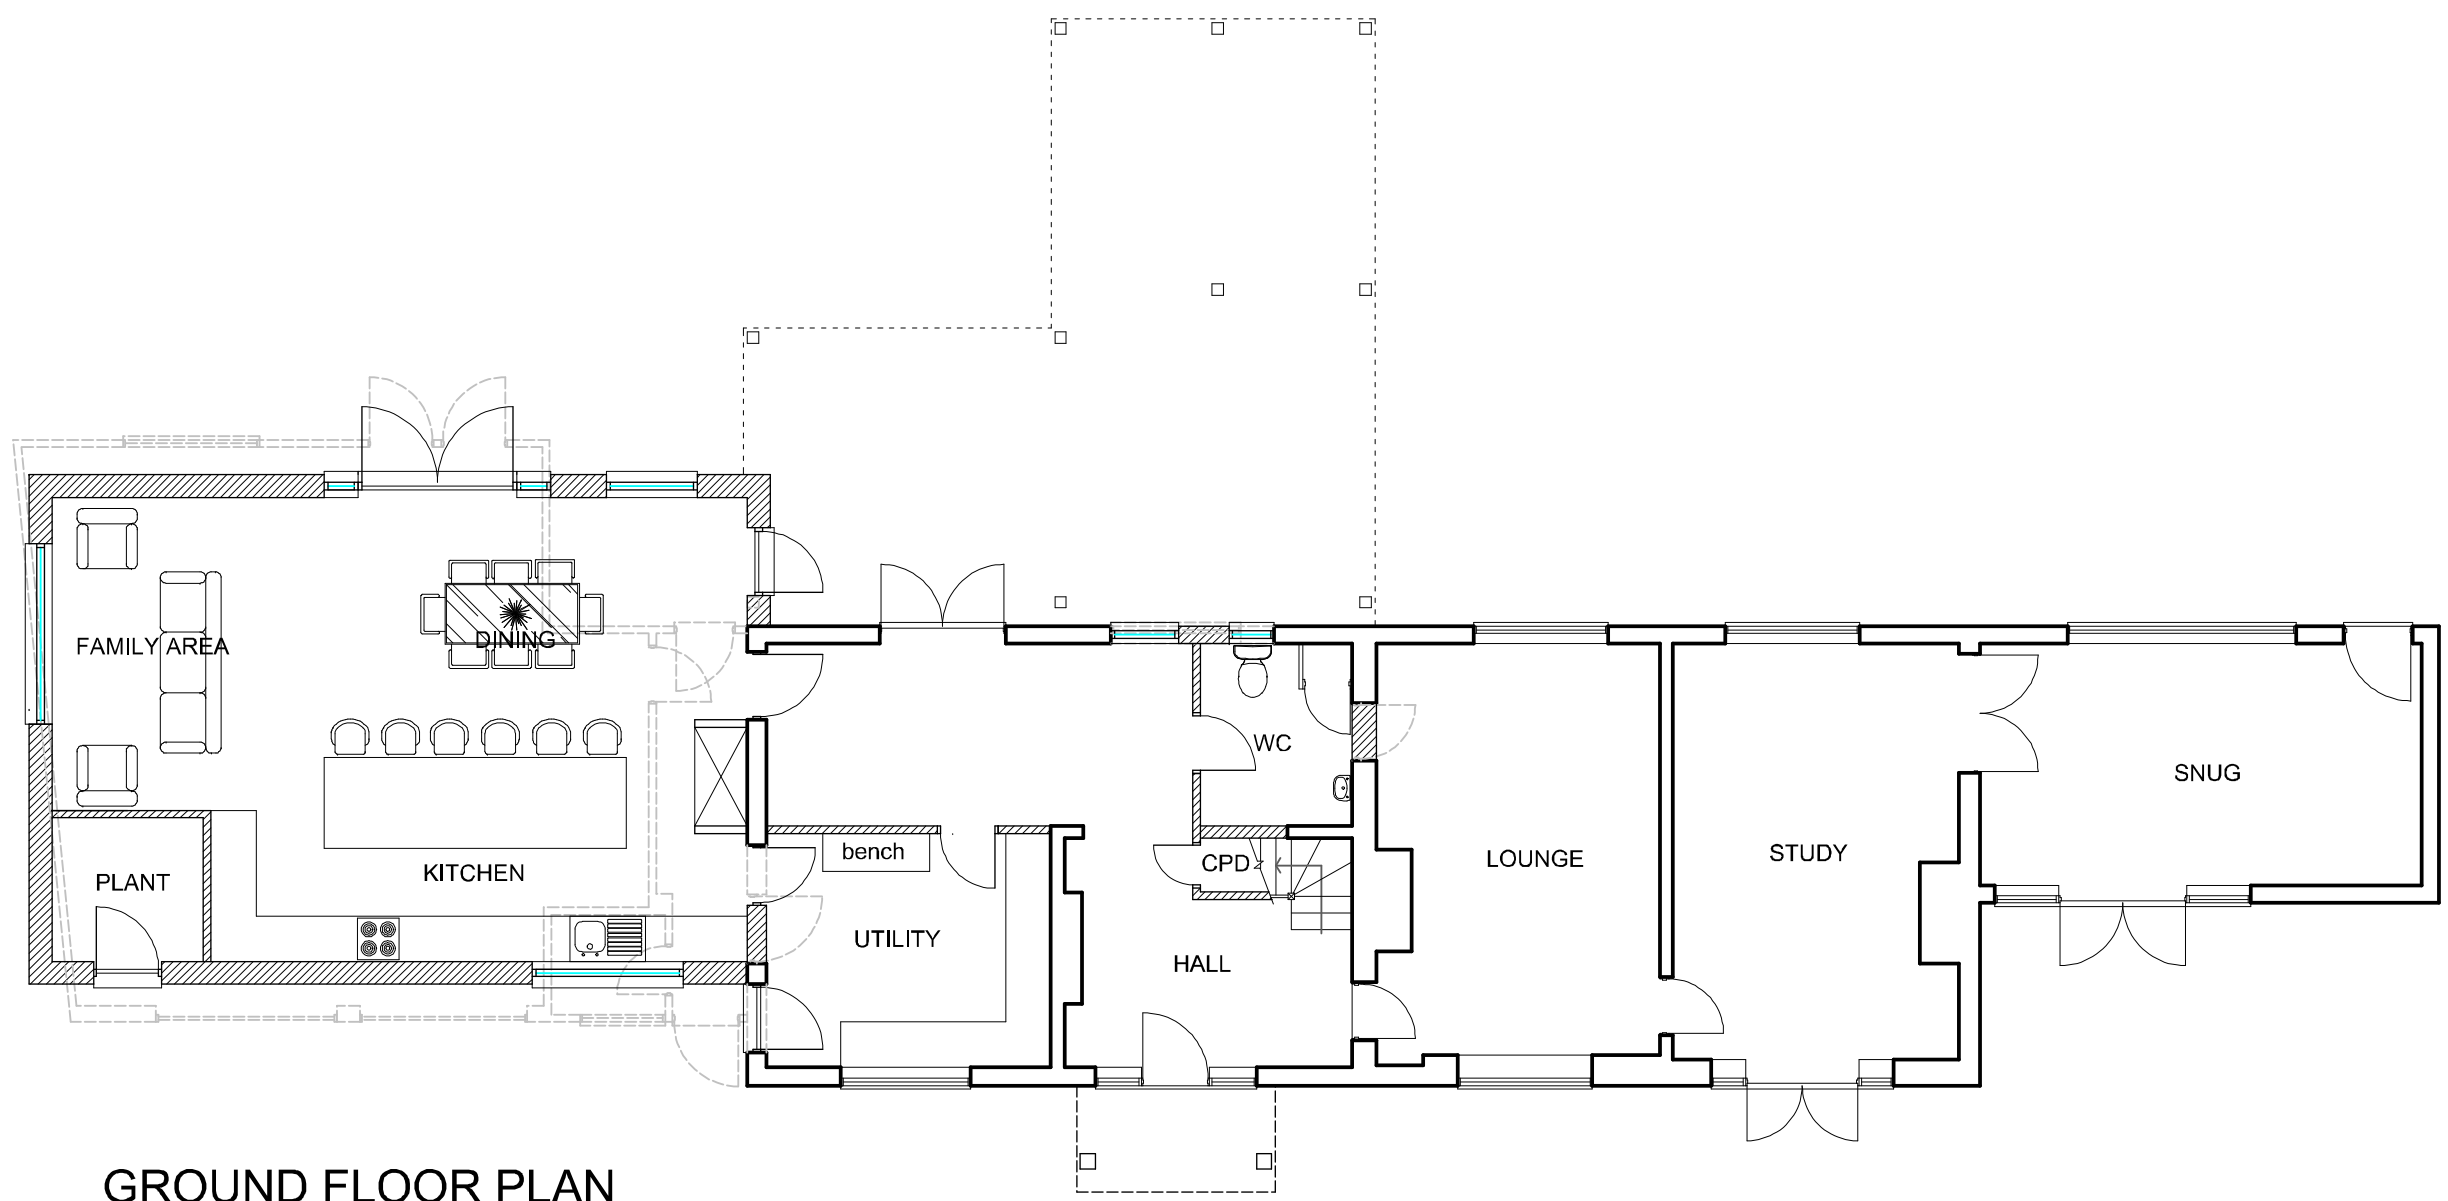

GROUND FLOOR PLAN

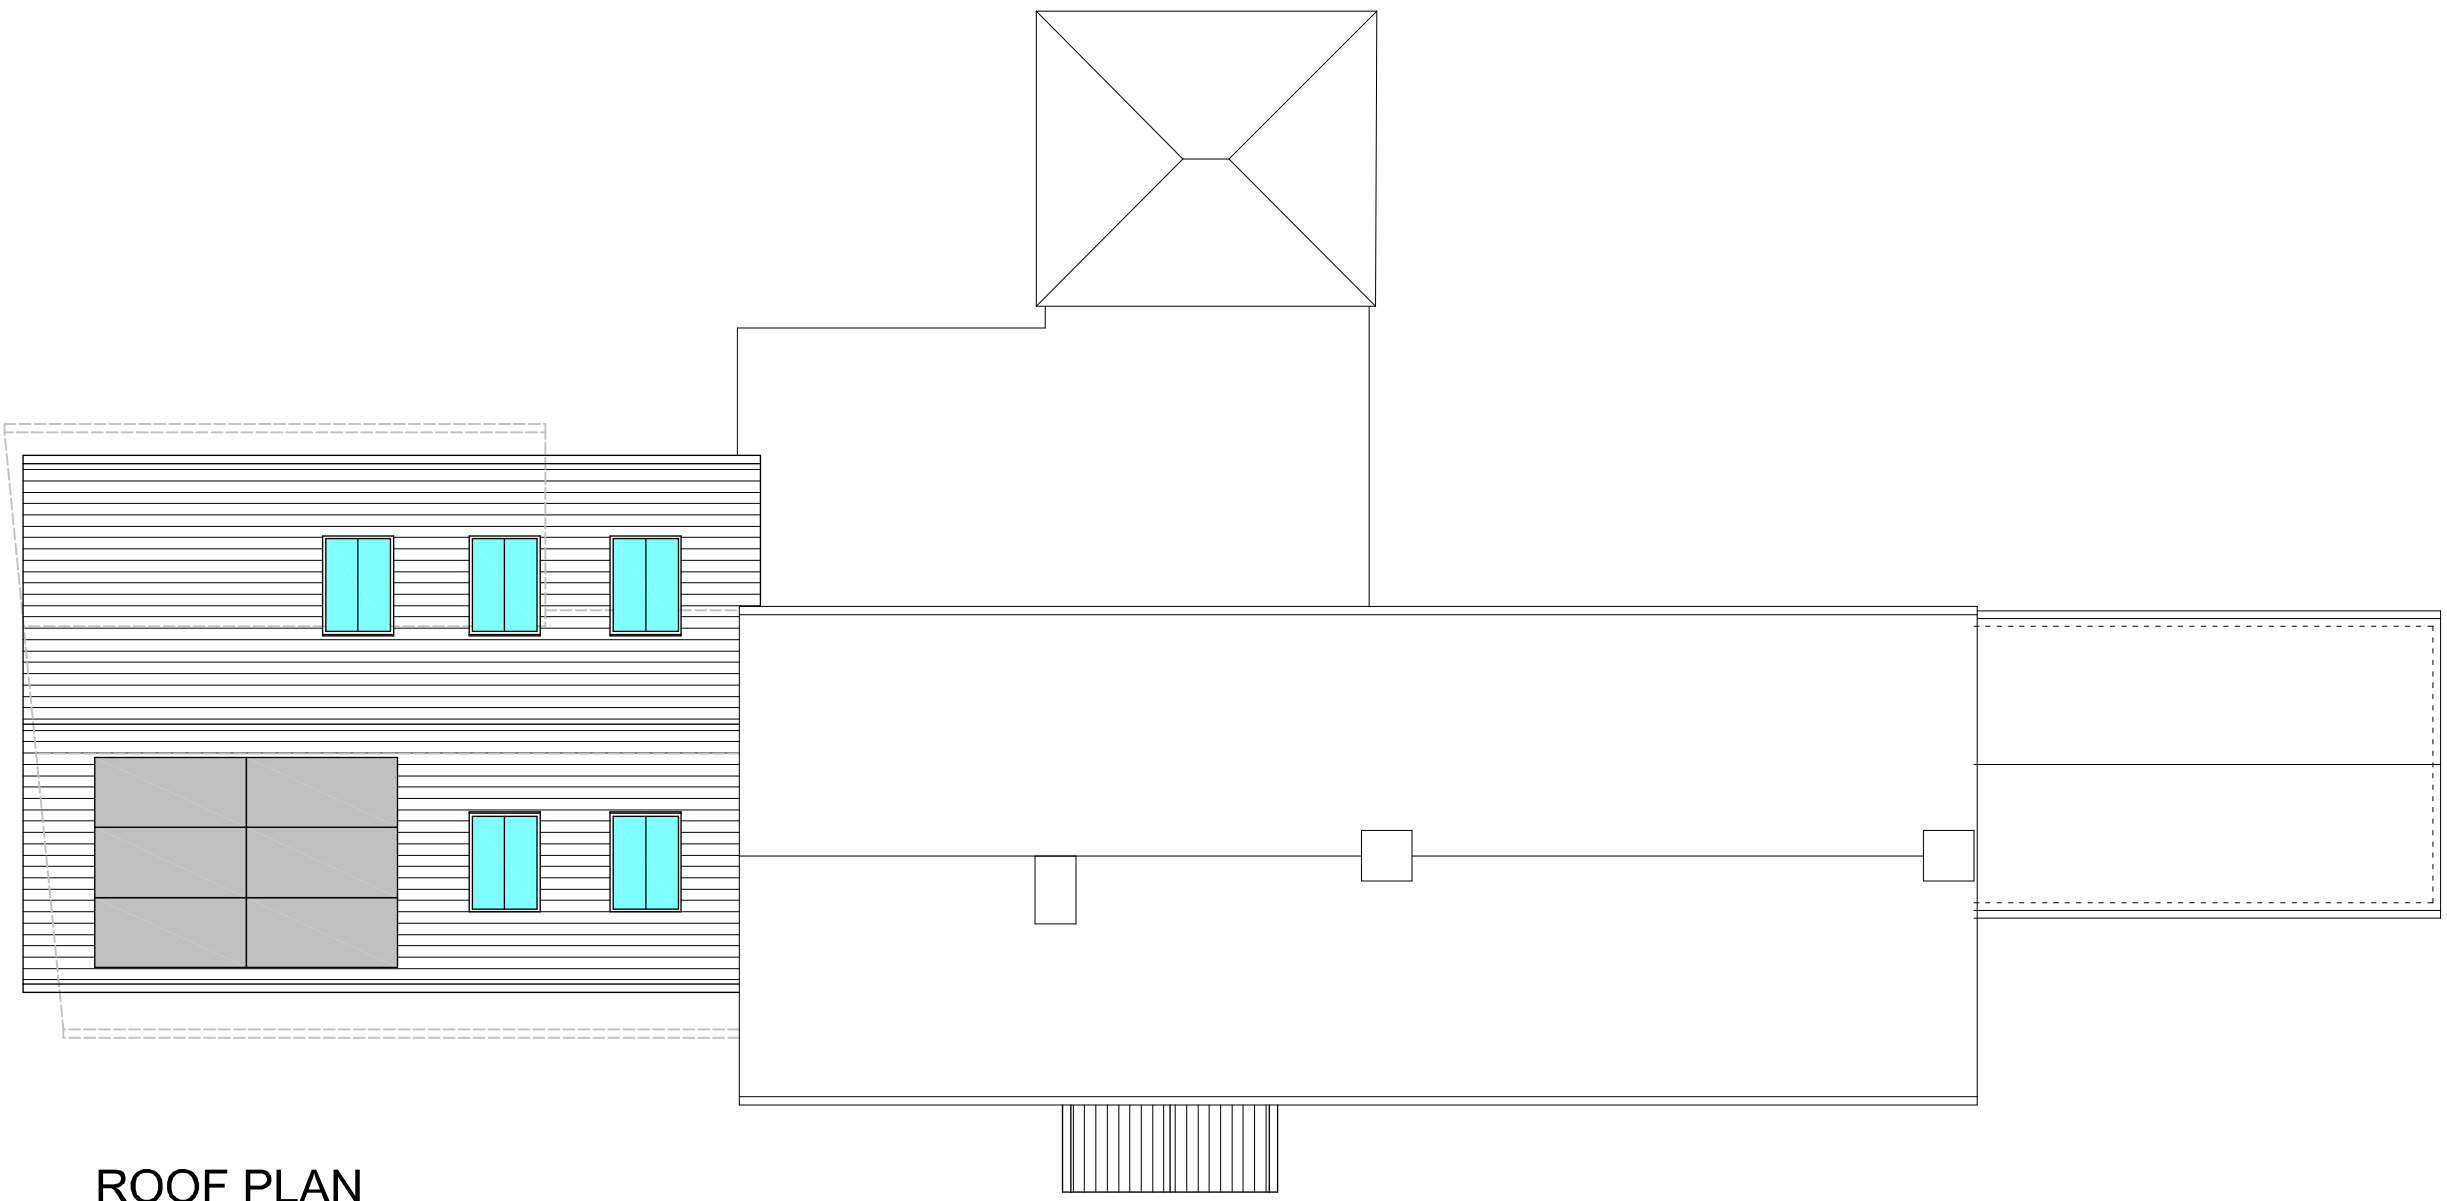

ROOF PLAN



THIS DRAWING PRINTED ON A1 SIZE PAPER



Home Extension Designs
HED HOUSE
60A BRIDGE ROAD EAST
WELWYN GARDEN CITY
HERTS AL7 1JU
tel : 01707 393971
e:info@hed.co.uk

Project: FROGMORE BOTTOM COTTAGE,
KINGS WALDEN
HERTS

Drawing Title: PROPOSED PLANS AND ELEVATIONS

Drawn By:	DAMIEN	Scale:	1:100	Date:	OCT 2025
Day Status:	PLANNING	Checked:			
Drawing No:	6162-P103	Revised:	A		

