




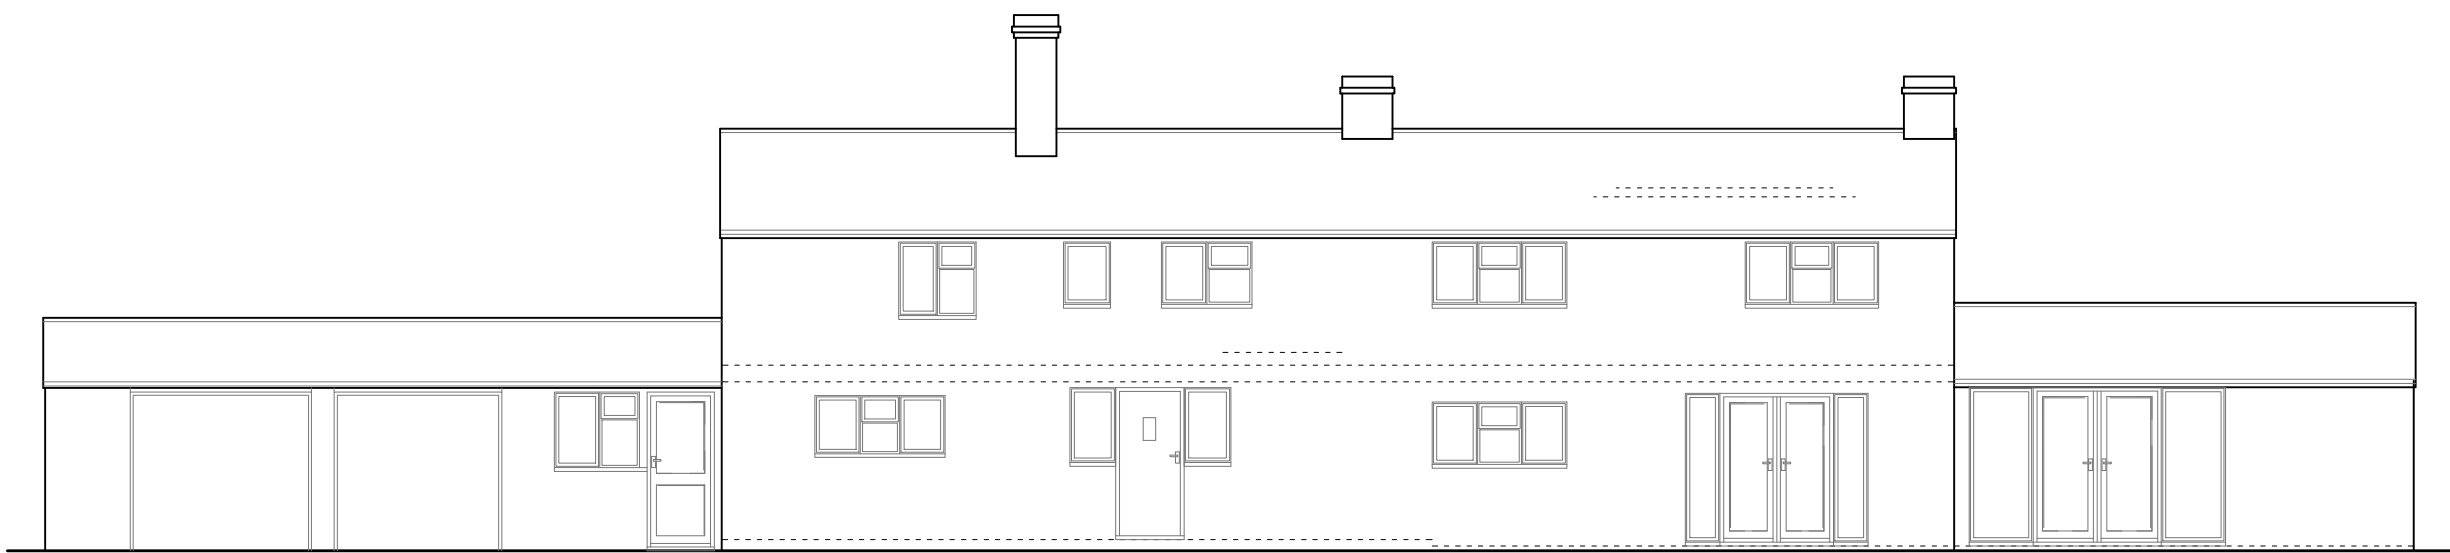


FRONT ELEVATION

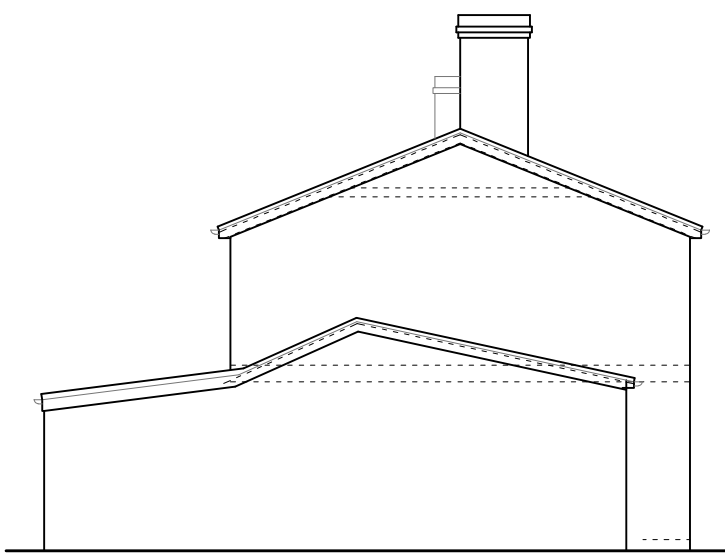


SIDE ELEVATION

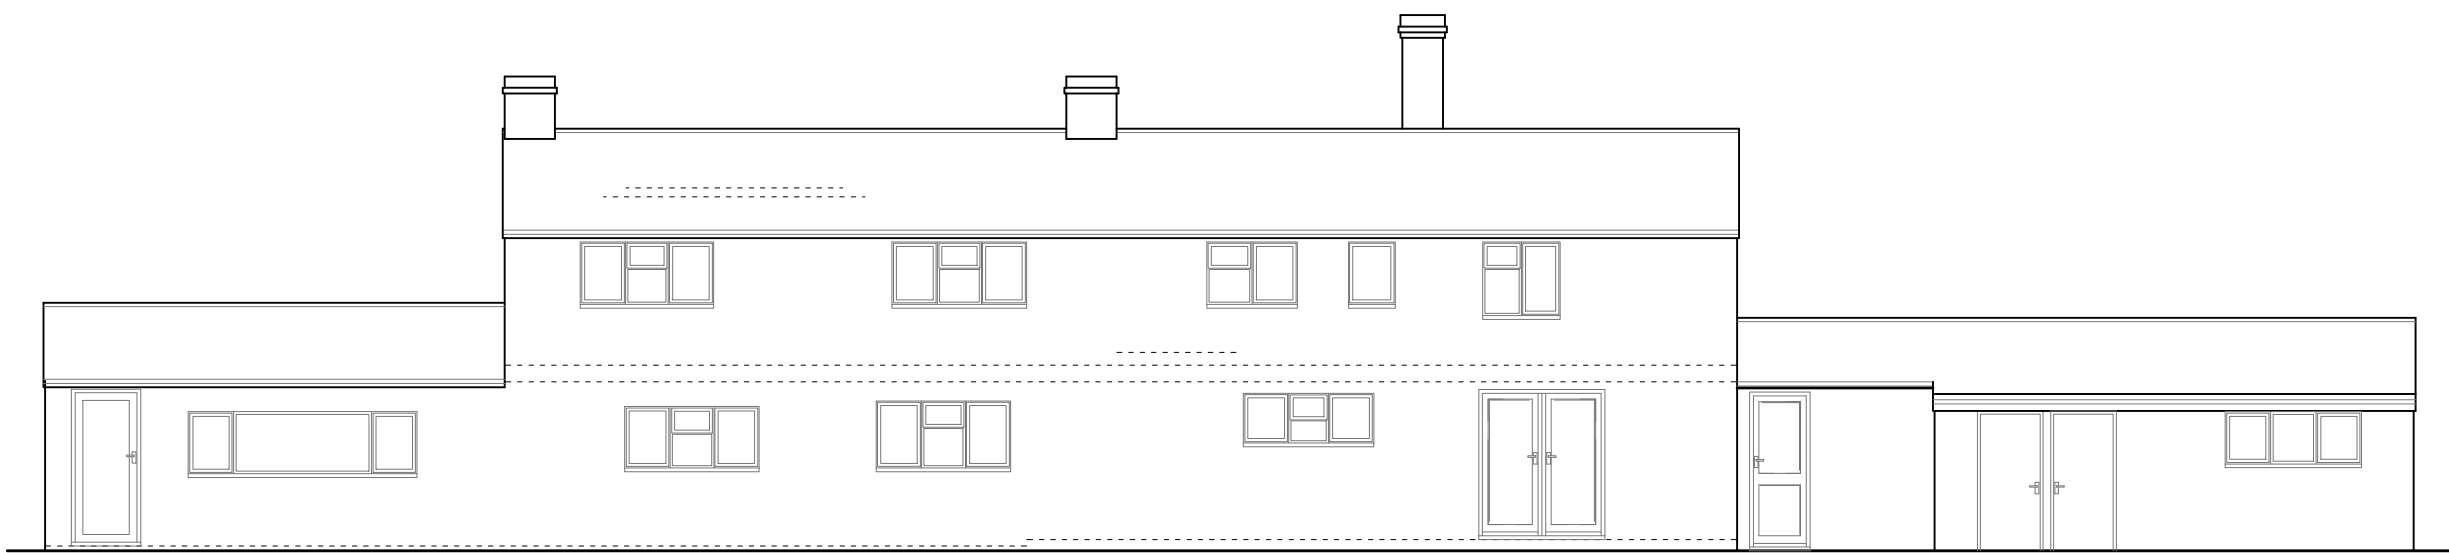


REAR ELEVATION

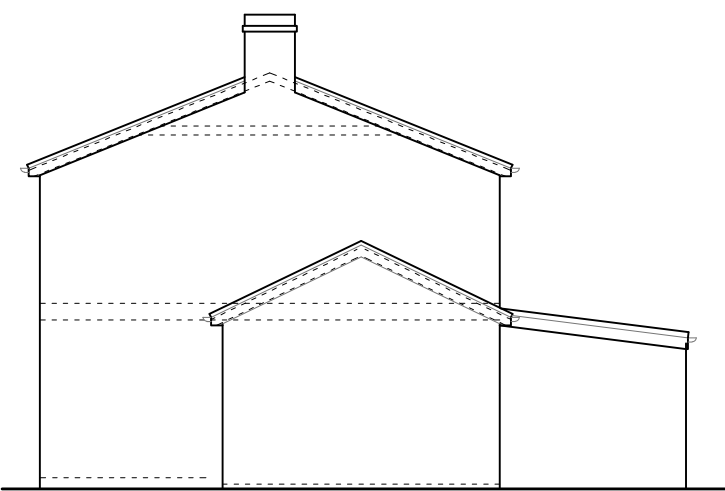


SIDE ELEVATION

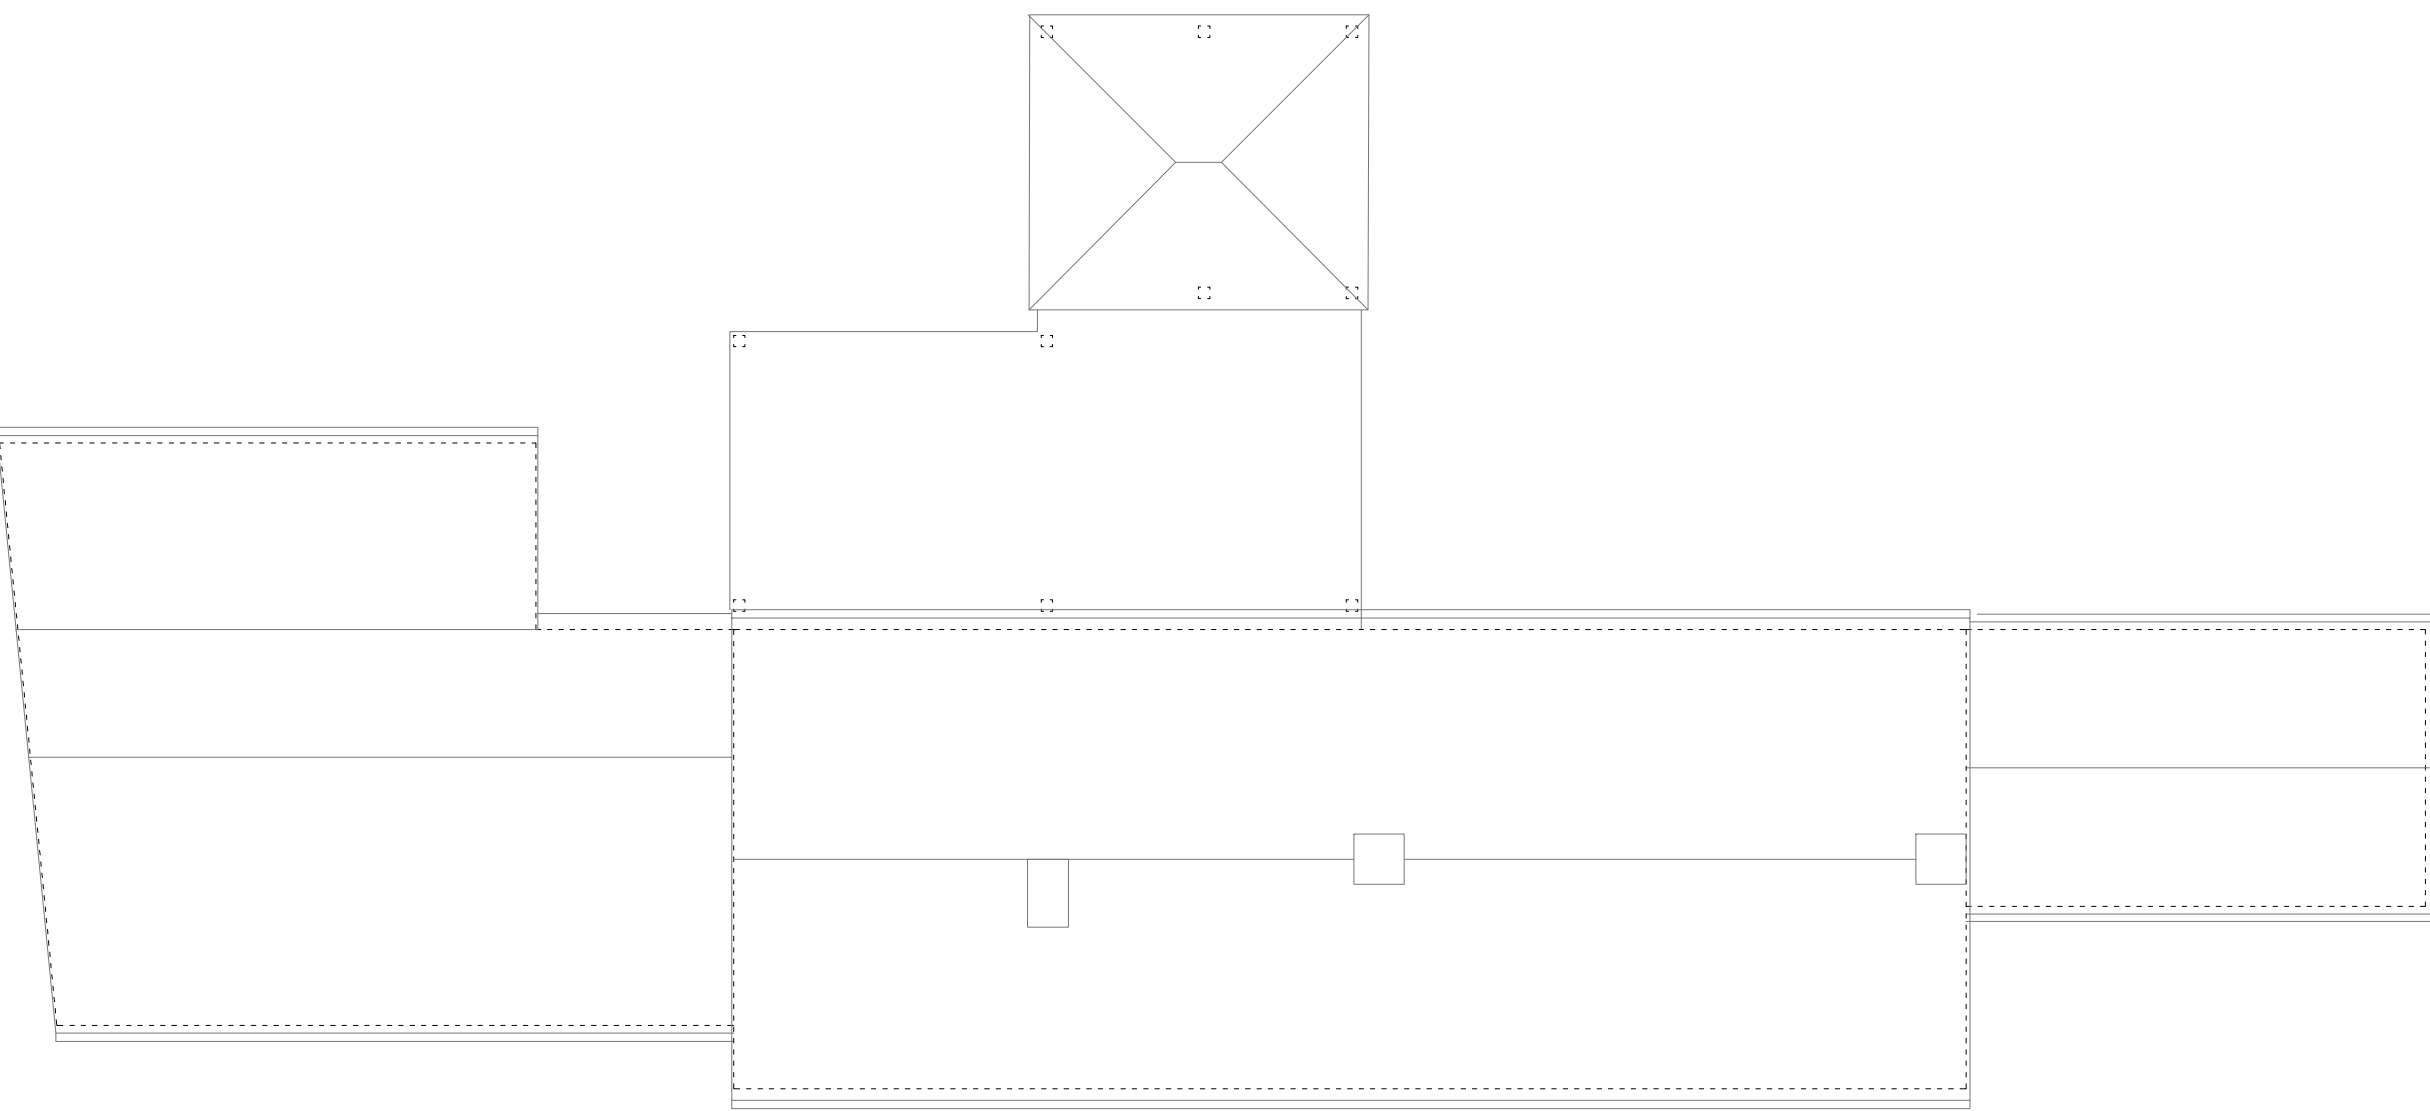

ROOF PLAN

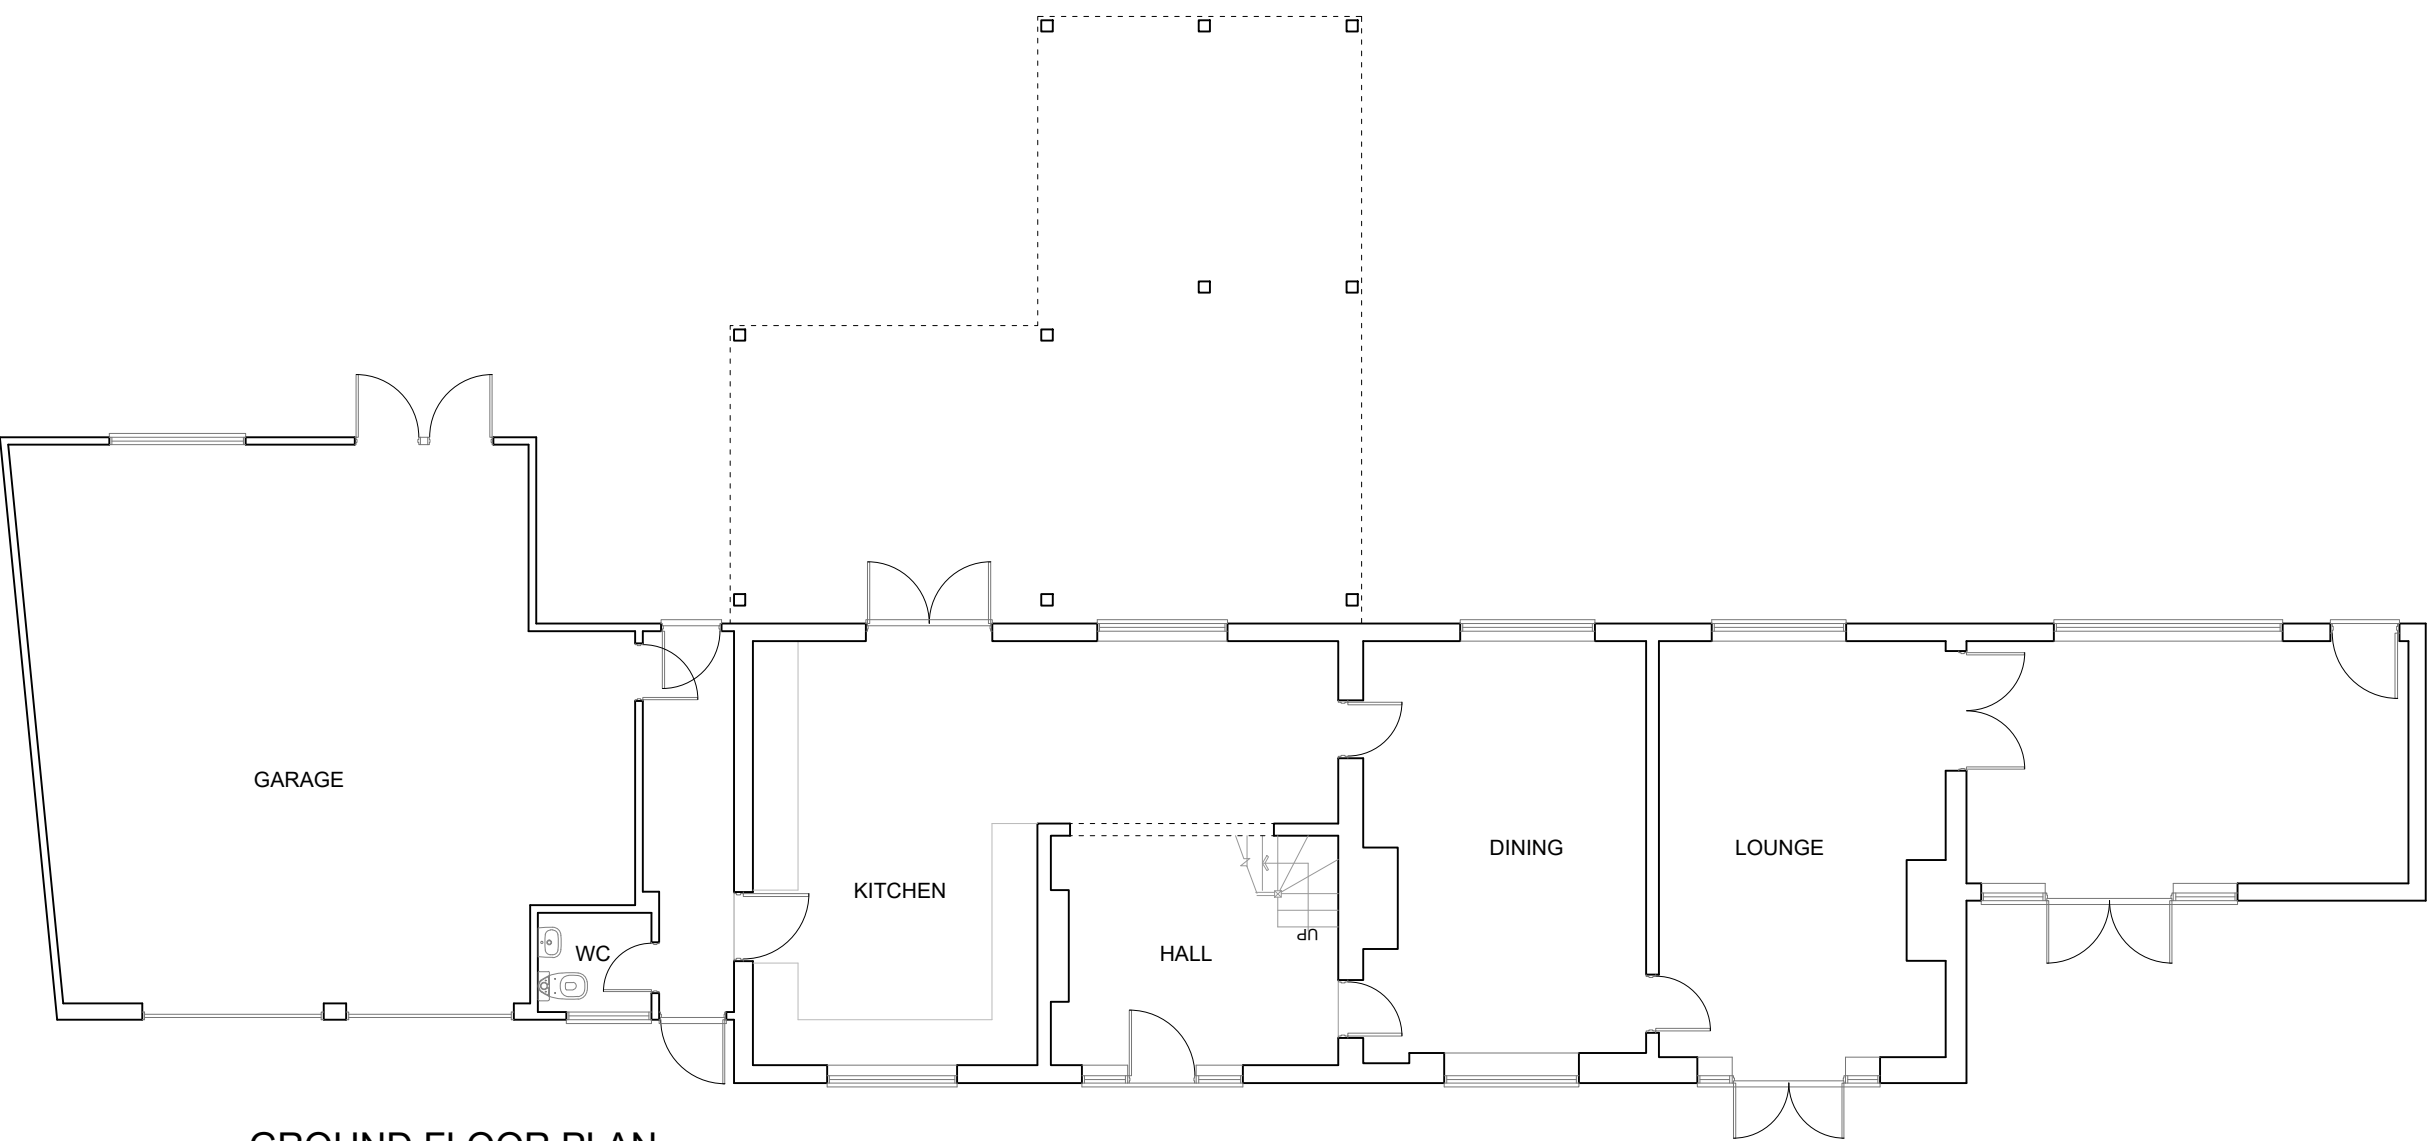

GROUND FLOOR PLAN

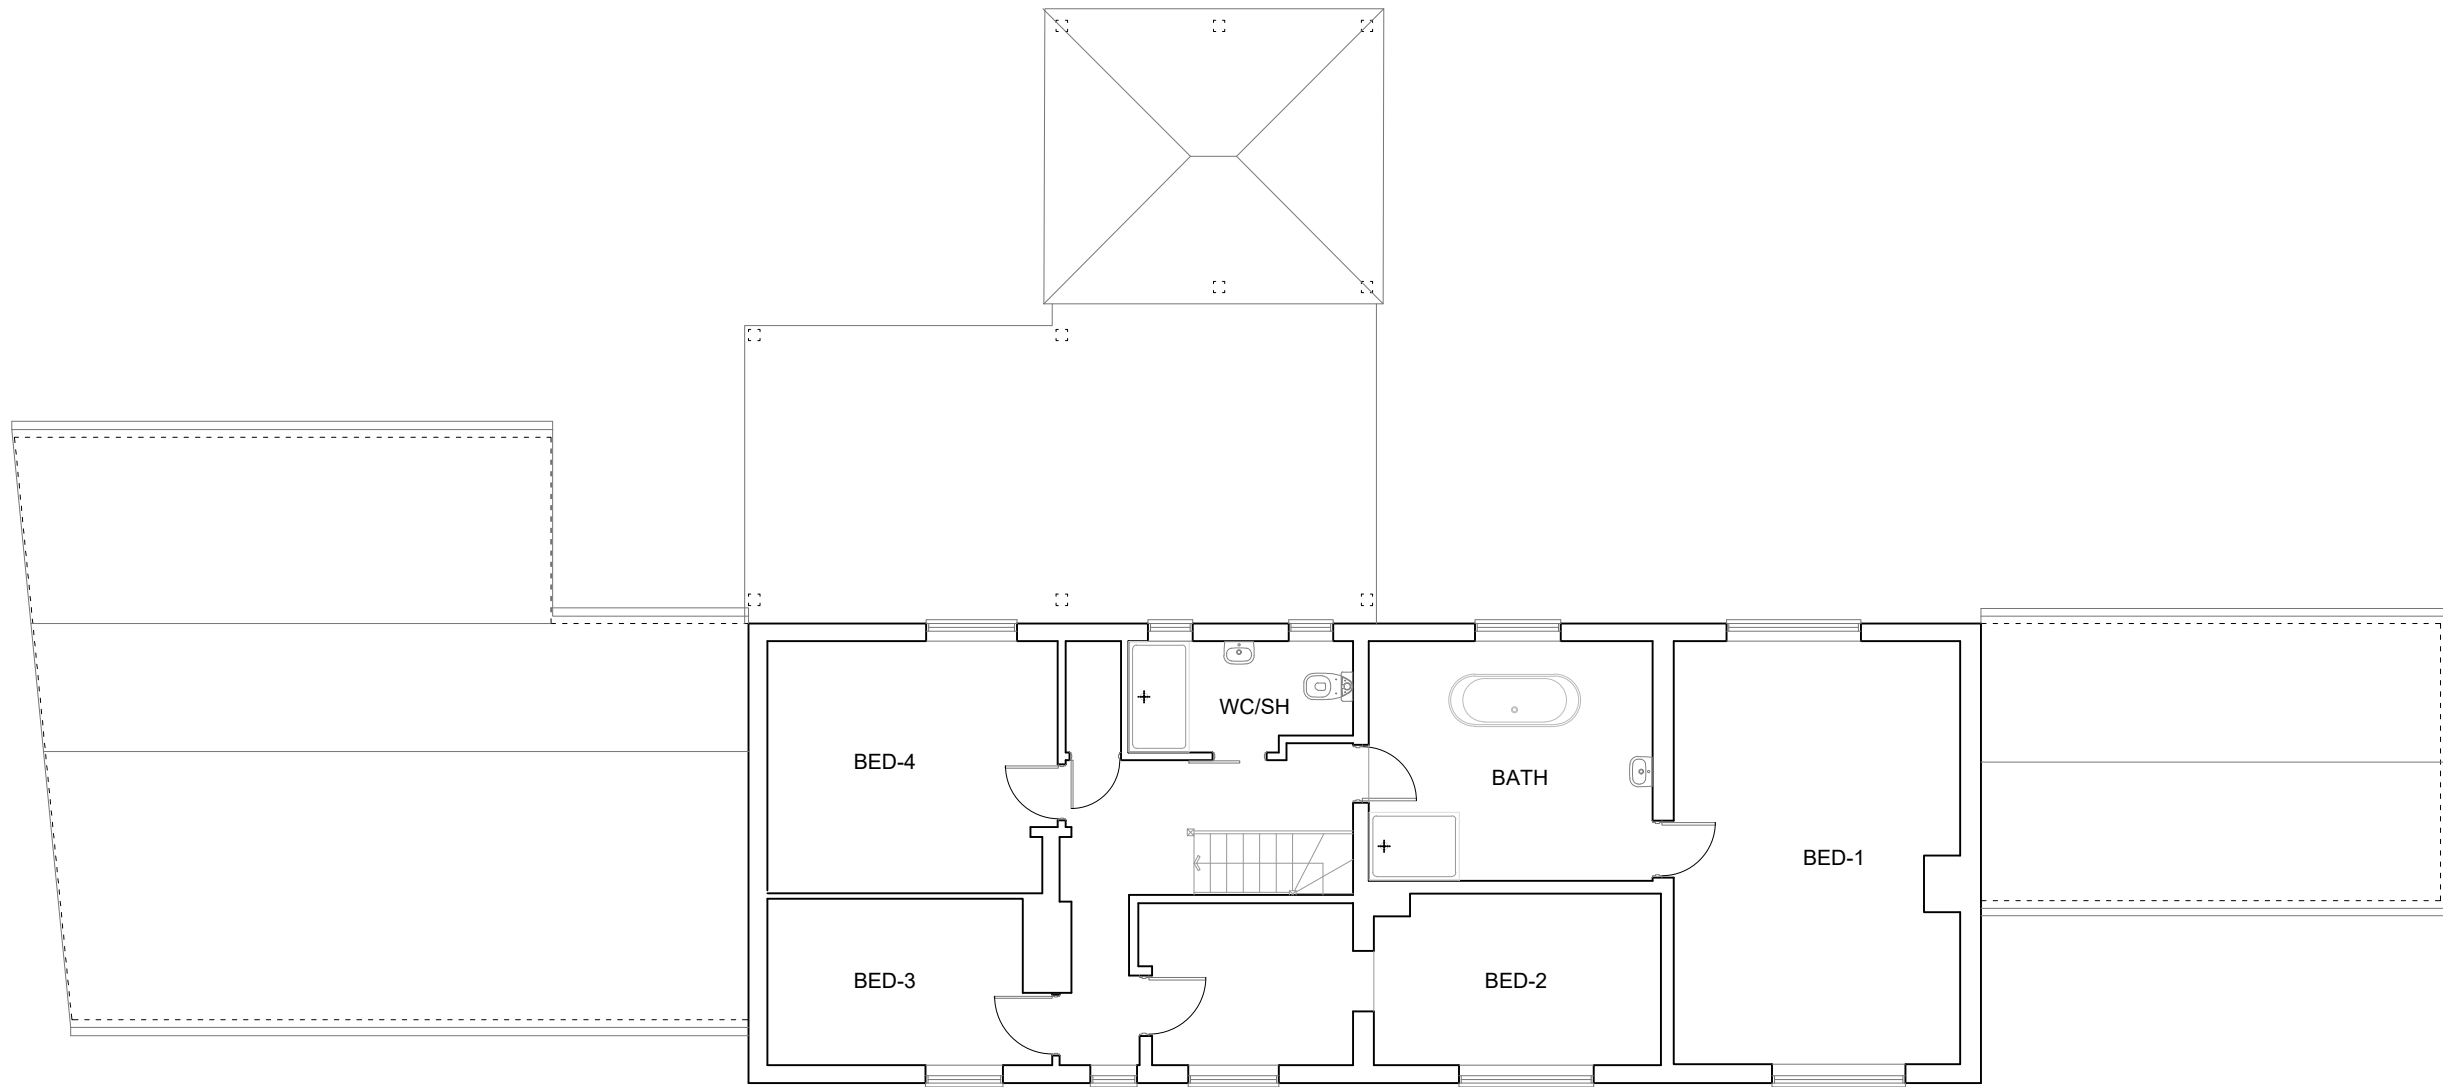

FIRST FLOOR PLAN



THIS DRAWING PRINTED ON A2 SIZE PAPER



Home Extension Designs

HOME EXTENSION DESIGNS
HED HOUSE
60A BRIDGE ROAD EAST
WELWYN GARDEN CITY
HERTS AL7 1JU
tel : 01707 393971
e:info@hed.co.uk

Project: Frogmore Bottom Cottage,
Kings Walden

Drawing Title: PLANS AND ELEVATIONS
AS EXISTING

Drawn By: ALJ Scale: 1:100 Date: April 2025

Dwg Status: EXISTING Checked:

Drawing No: 6162-E01

Revision: