


0m 1m 2m 3m 4m 5m


Scale 1:100 @ A3




Front Elevation

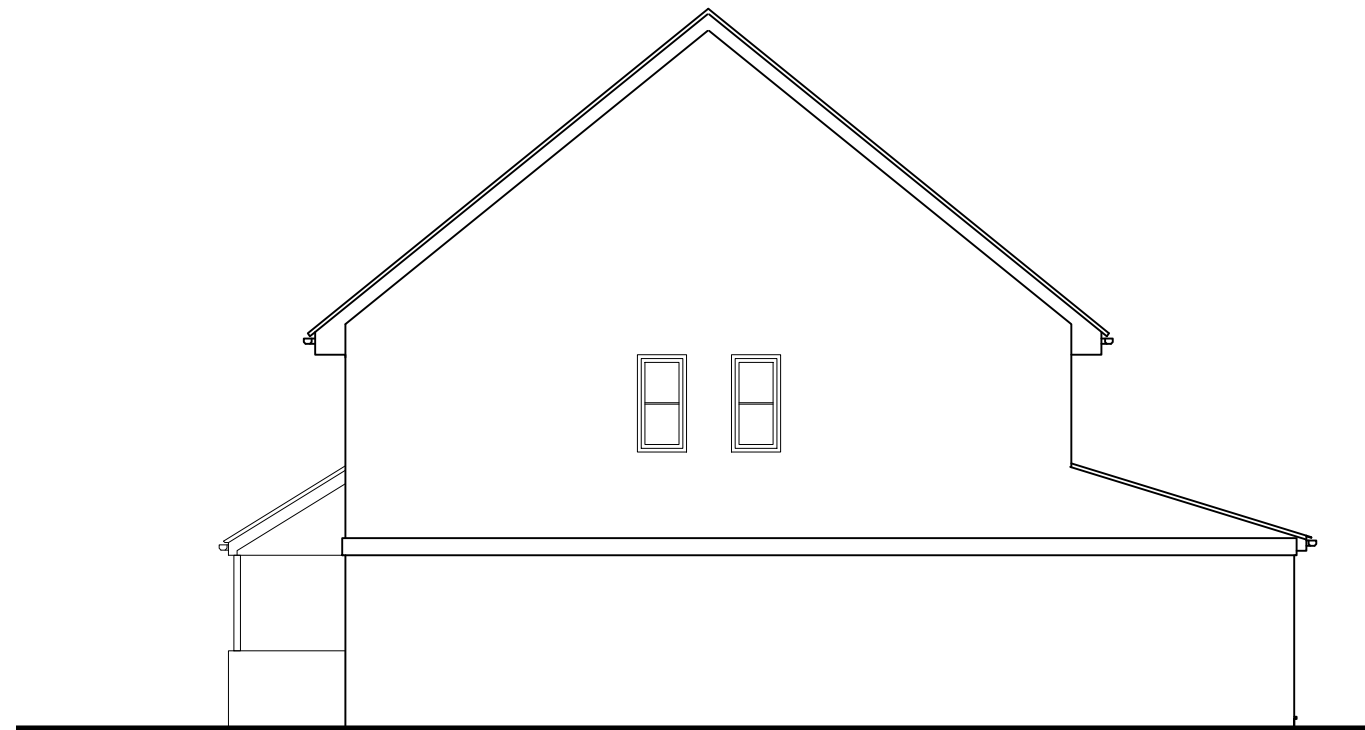

Side Elevation - no change

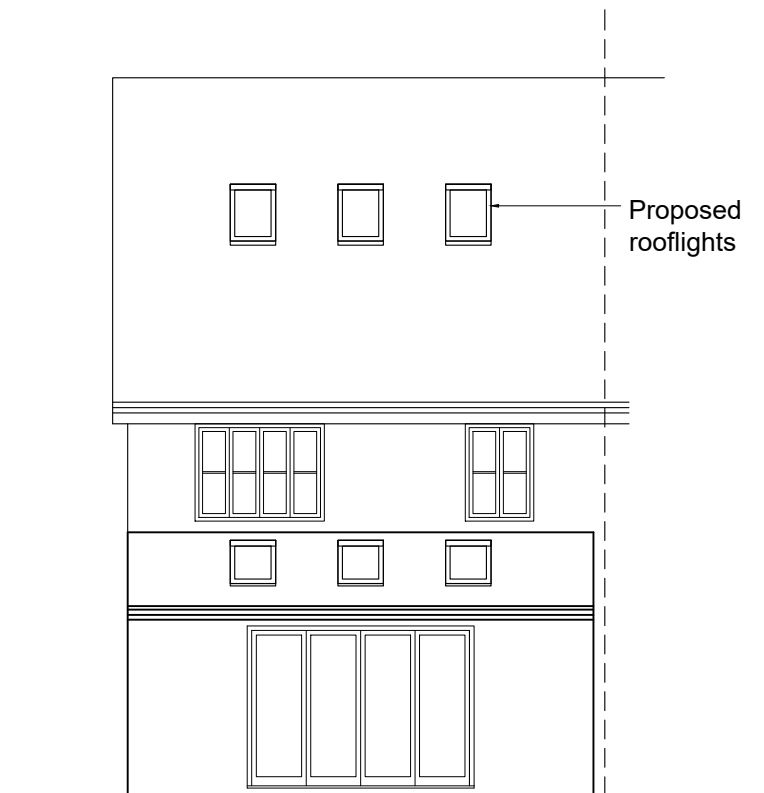

Rear Elevation

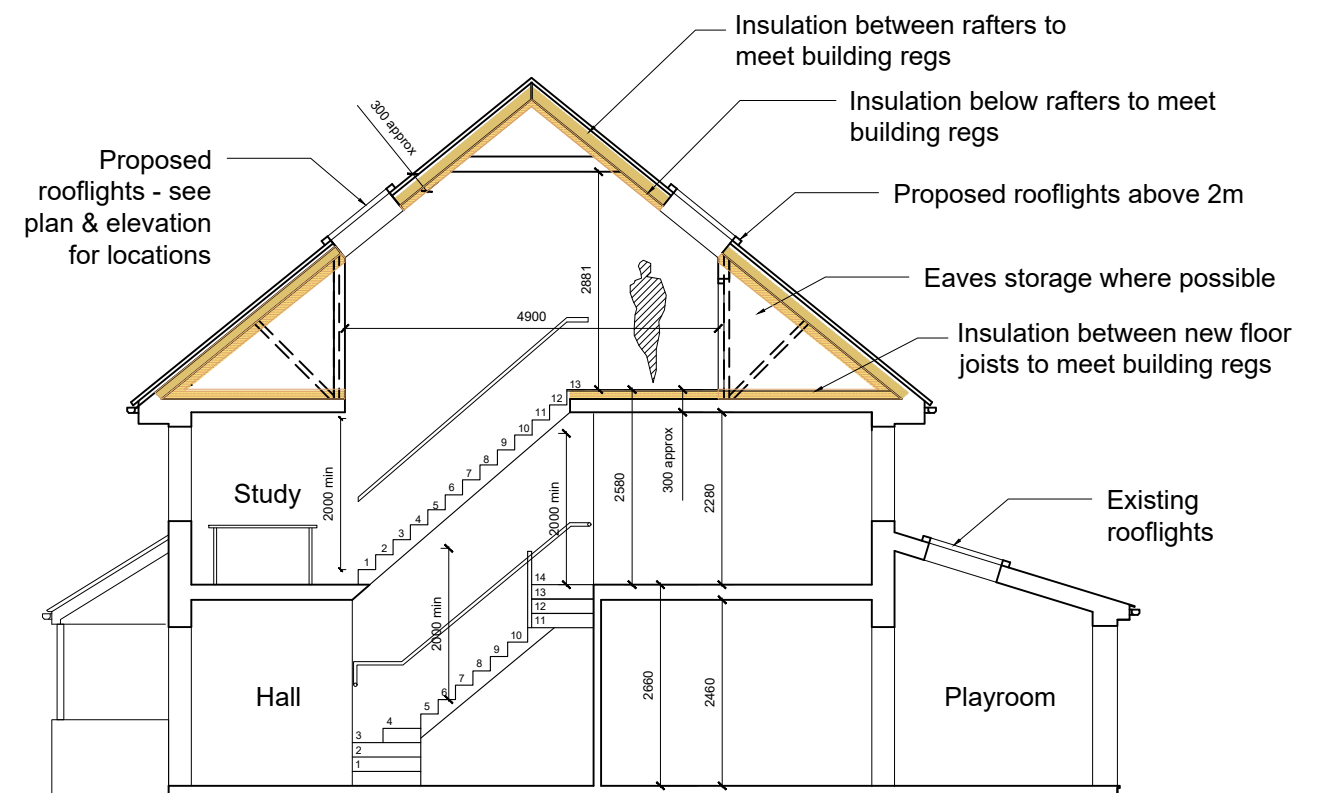

Section

Amy Moss
Architectural Designer
& Planning Agent
amy@mosspropertydevelopment.co.uk

Client: Mr & Mrs Simon

Project:
Insertion of rooflights at
7 Colbron Close,
Ashwell,
Herts

Drawing:
Proposed Elevations &
Section

Dwg no. RS 05 Date: Jan 2026

Drawn: AM

Scale: 1:100 @ A3

Revisions:

The content of this drawing is the property of Amy Moss and may not be copied in whole or part without formal consent.