





0m 1m 2m 3m 4m 5m


Scale 1:100 @ A3

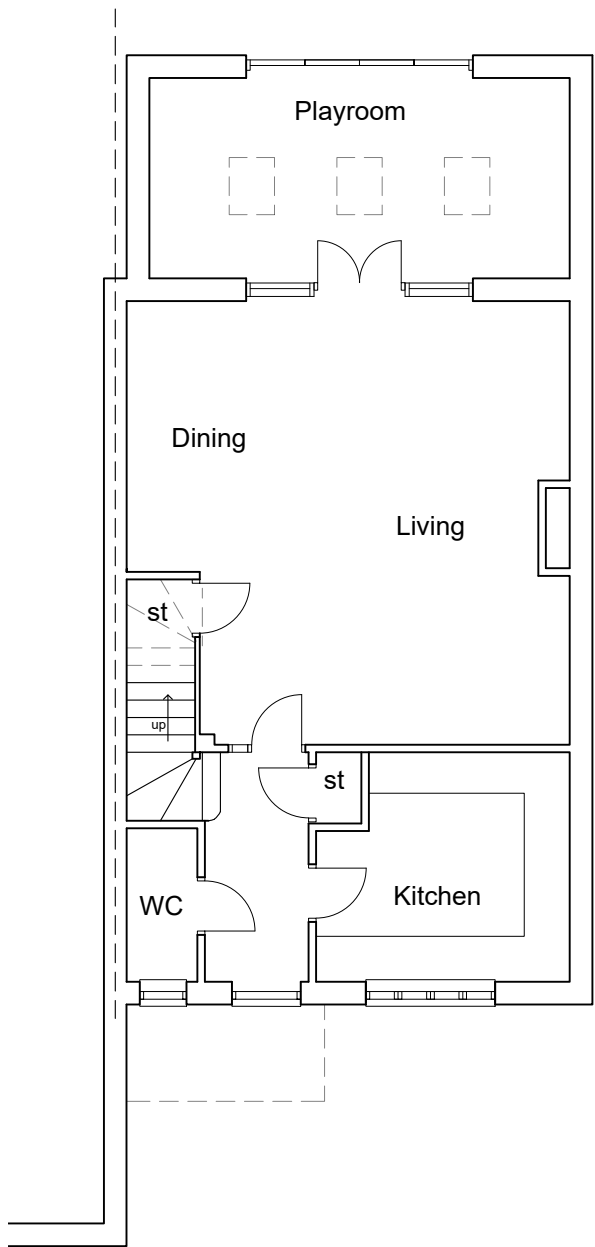

GROUND FLOOR

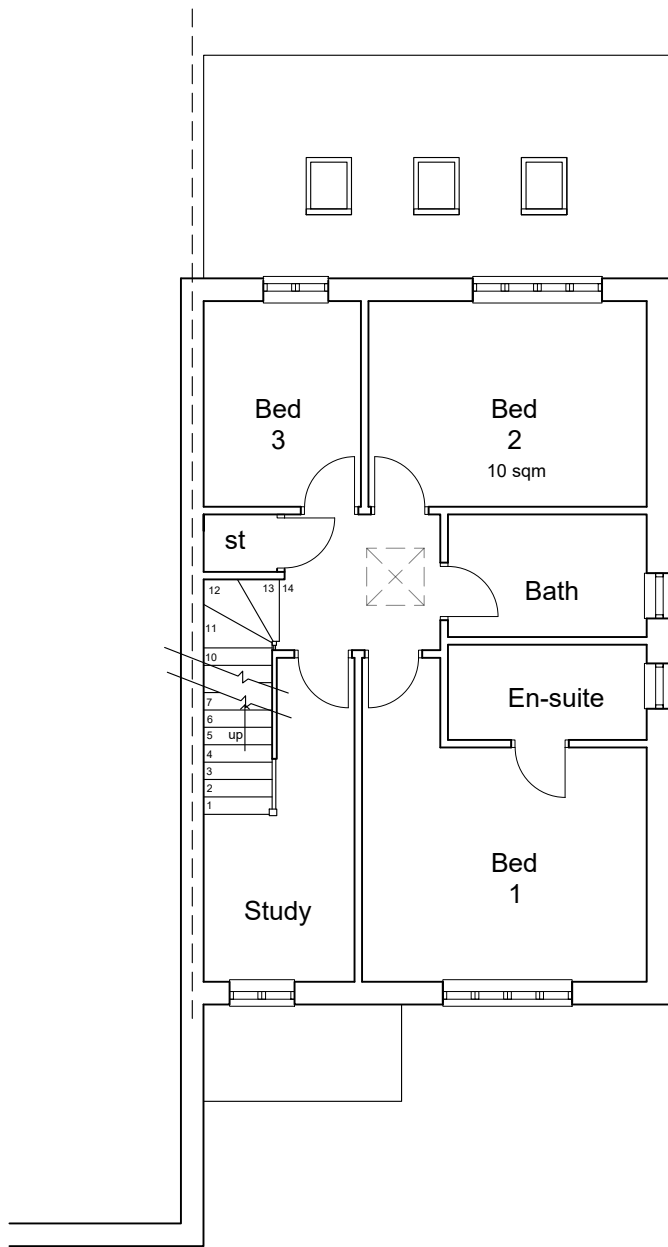


FIRST FLOOR

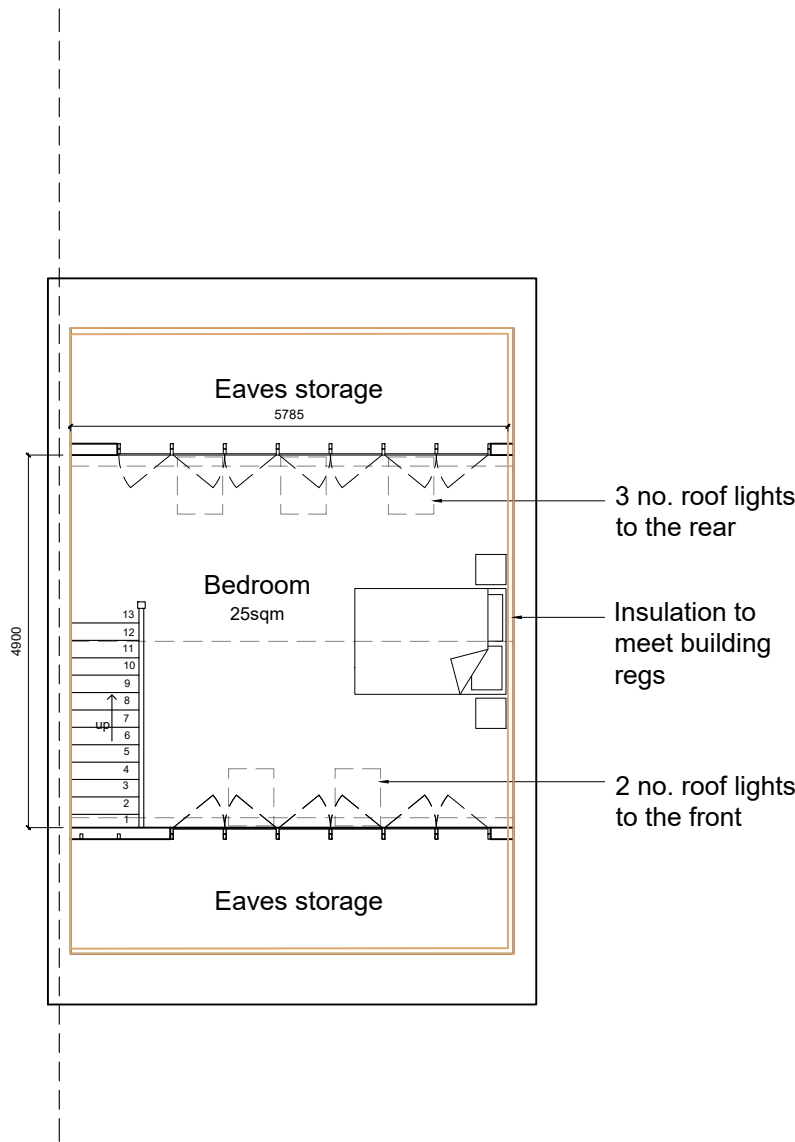

LOFT PLAN

0m 2m 4m 6m 8m 10m

Scale 1:200

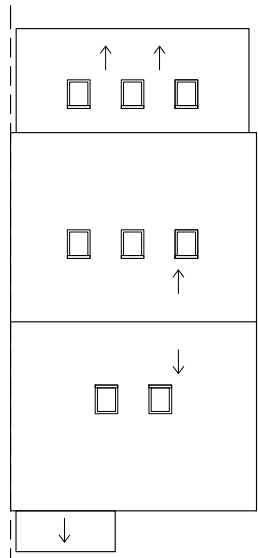

ROOF PLAN

Amy Moss
Architectural Designer
& Planning Agent
amy@mosspropertydevelopment.co.uk

Client: Mr & Mrs Simon

Project:
Insertion of rooflights at
7 Colbron Close,
Ashwell,
Herts

Drawing: Proposed Plans

Dwg no. RS 04 Date: Jan 2026

Drawn: AM

Scale: 1:100 & 1:200 @ A3

Revisions:

The content of this drawing is the property of Amy Moss and may not be copied in whole or part without formal consent.