




Scale 1:100 @ A3

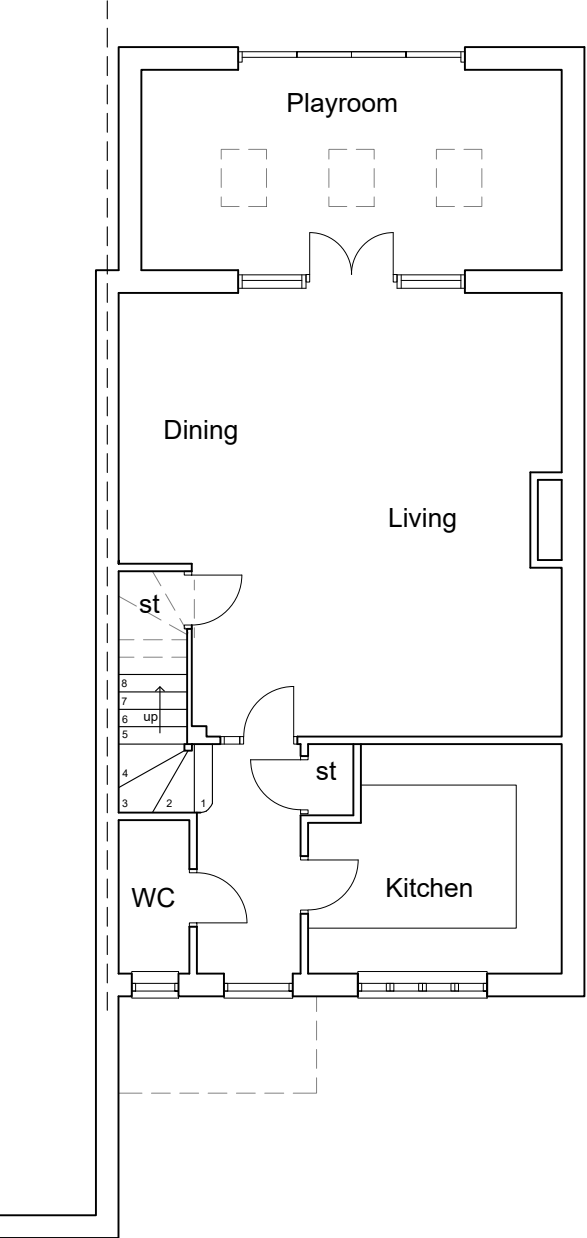

GROUND FLOOR

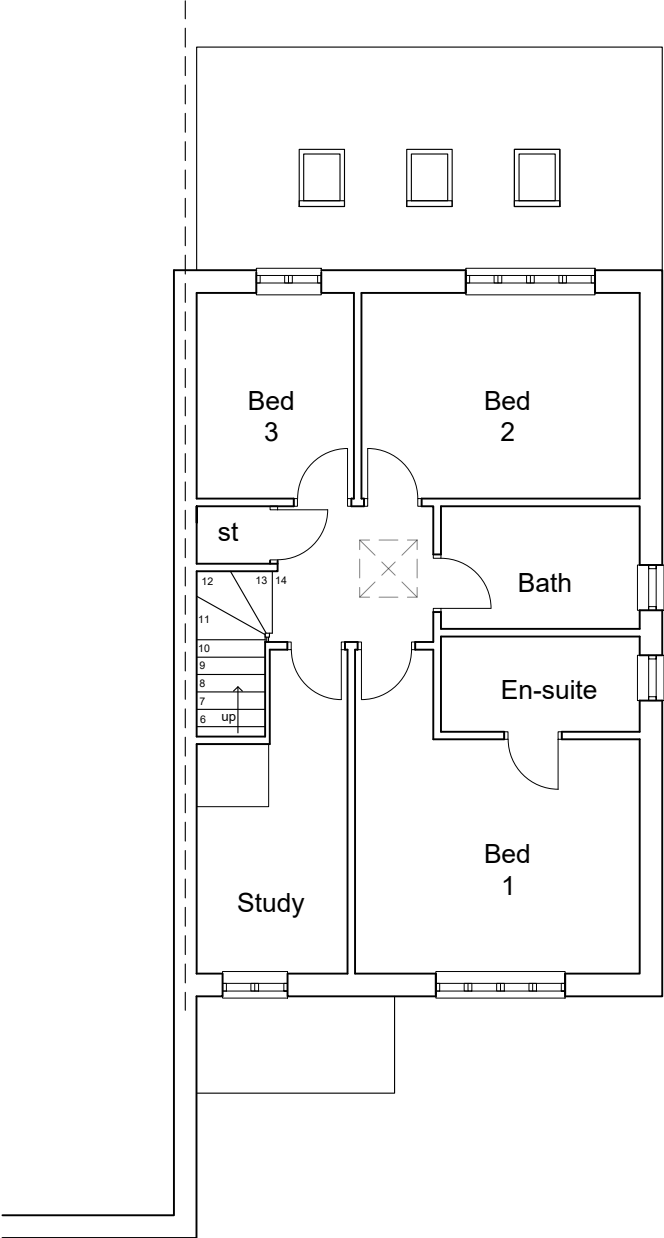


FIRST FLOOR

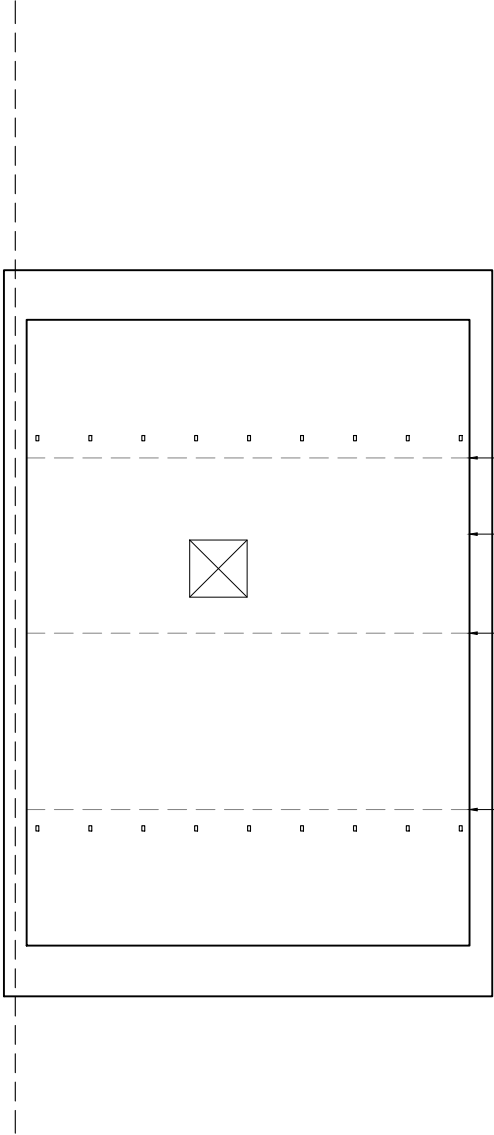


LOFT PLAN

- 2m max head height
- vents & ducting to be re-routed by contractor
- 3.8m max head height
- 2m max head height

 

Scale 1:200

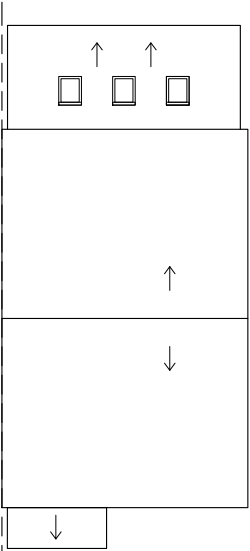

ROOF PLAN

Amy Moss
Architectural Designer
& Planning Agent

amy@mosspropertydevelopment.co.uk

Client: Mr & Mrs Simon

Project:
Insertion of rooflights at
7 Colbron Close,
Ashwell,
Herts

Drawing:
Existing Plans

Dwg no. RS 02 Date: Jan 2026

Drawn: AM

Scale: 1:100 & 1:200 @ A3

Revisions:

The content of this drawing is the property of Amy Moss and may not be copied in whole or part without formal consent.