
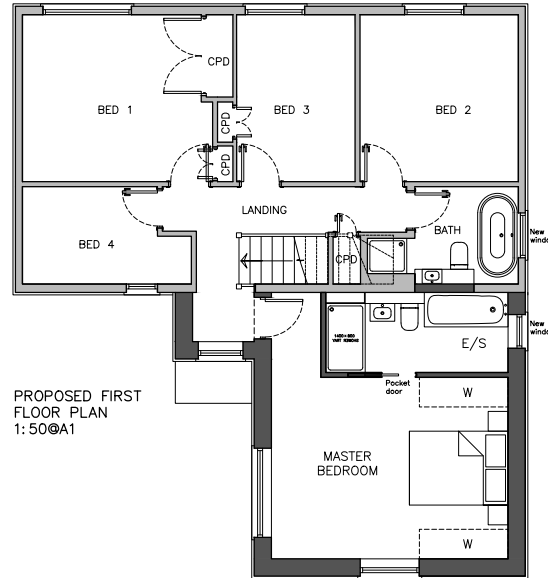



HA-000705

12 Milne Close, Letchworth


PLANNING

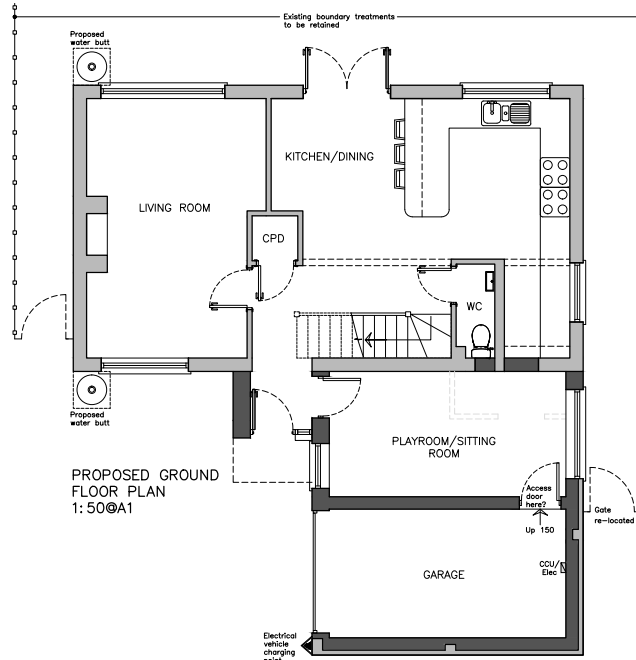


PROPOSED FRONT ELEVATION
1:50@A1

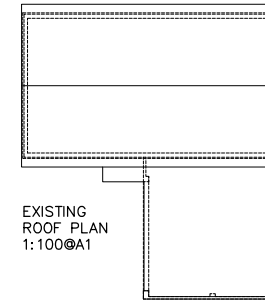


EXISTING
ROOF PLAN
1:100@A1

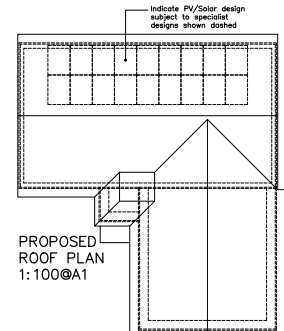

PROPOSED
ROOF PLAN
1:100@A1

 


EXISTING/PROPOSED ROOF PLAN 1:100@A1

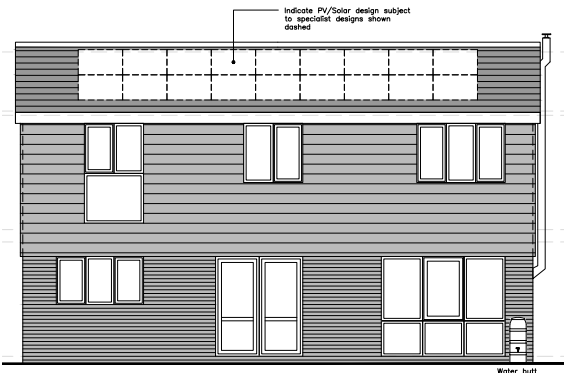

PROPOSED REAR ELEVATION
1:50@A1



PROPOSED RIGHT HAND SIDE ELEVATION
1:50@A1

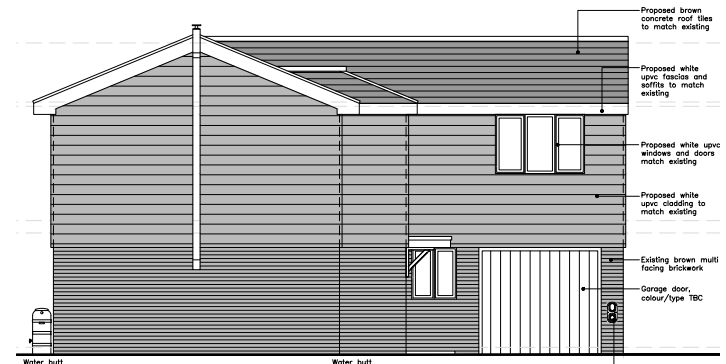

PROPOSED LEFT HAND SIDE ELEVATION
1:50@A1

Proposed Plans & Elevations and Existing Roof Plan


LETCHWORTH GARDEN CITY HERITAGE
FOUNDATION

THIS IS THE DOCUMENT / ONE OF THE
DOCUMENTS RELATING TO THE FIRST STAGE
APPROVAL DATED:

10th April 2026

SUBJECT TO CONDITIONS

AUTHORISED BY THE
HERITAGE & STEWARDSHIP TEAM

 

EXISTING & PROPOSED PLANS & ELEVATIONS 1:50@A1

	Project: 12 Milne Close, Letchworth			
	Title: Proposed Plans & Elevations and Existing Roof Plan			
	Scale: As shown @A1	Date: Feb 26	Drawn: JB	Checked: XXX
	Drawing No: 288/26/101	Revision:		