
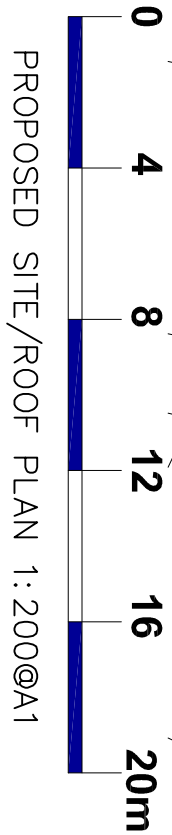
 
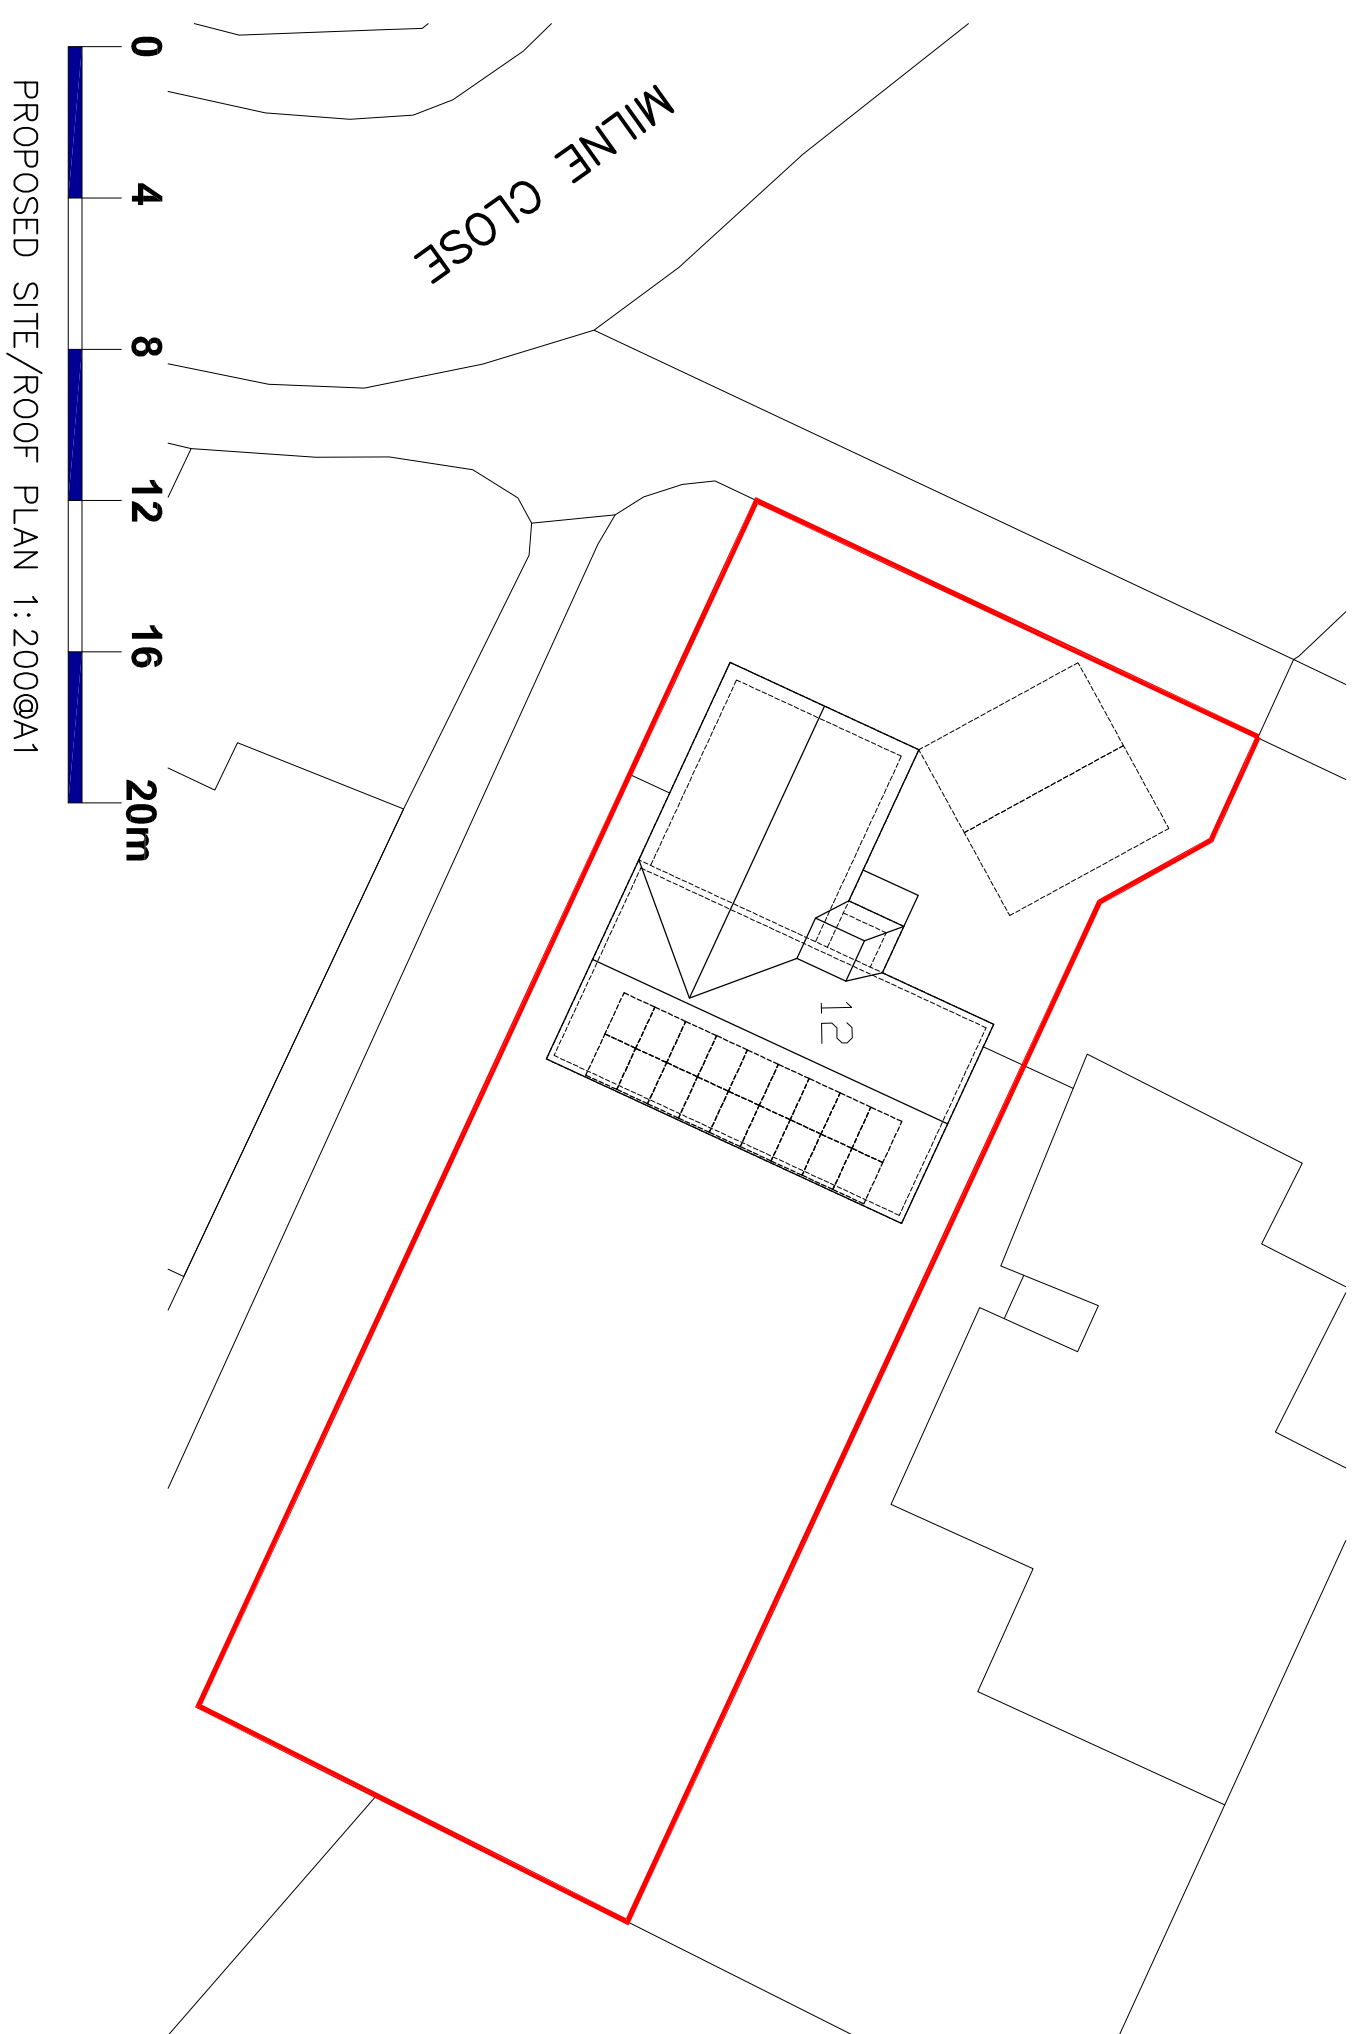
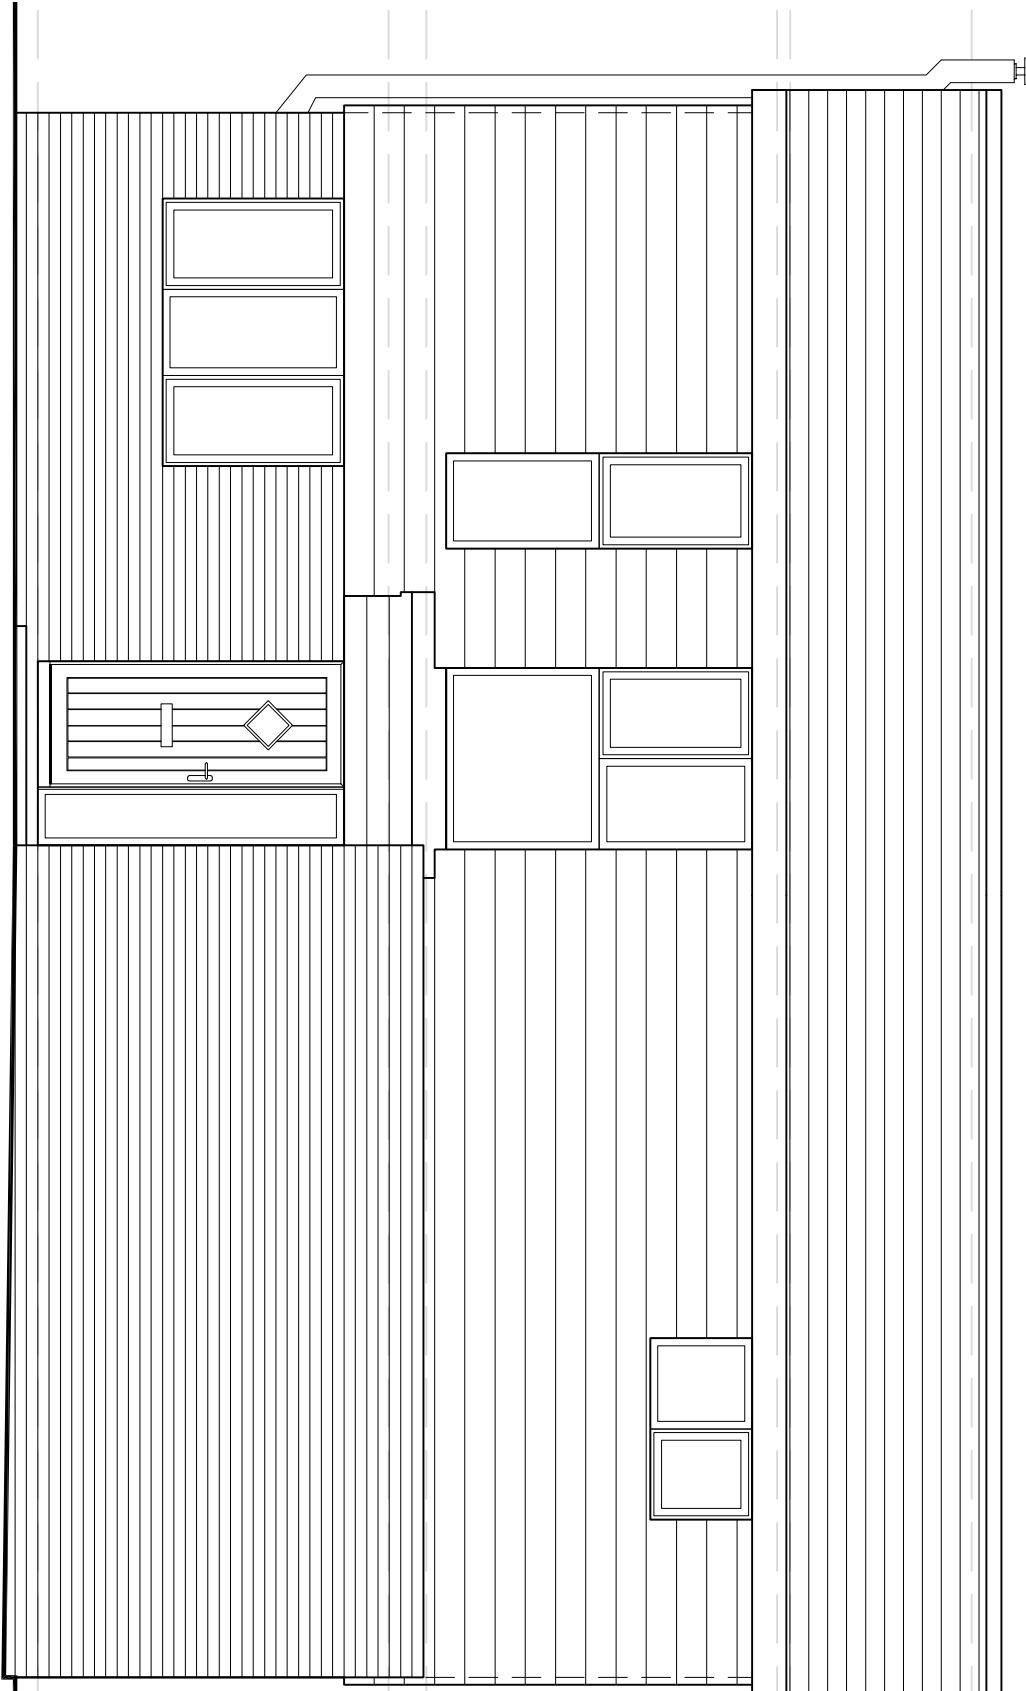
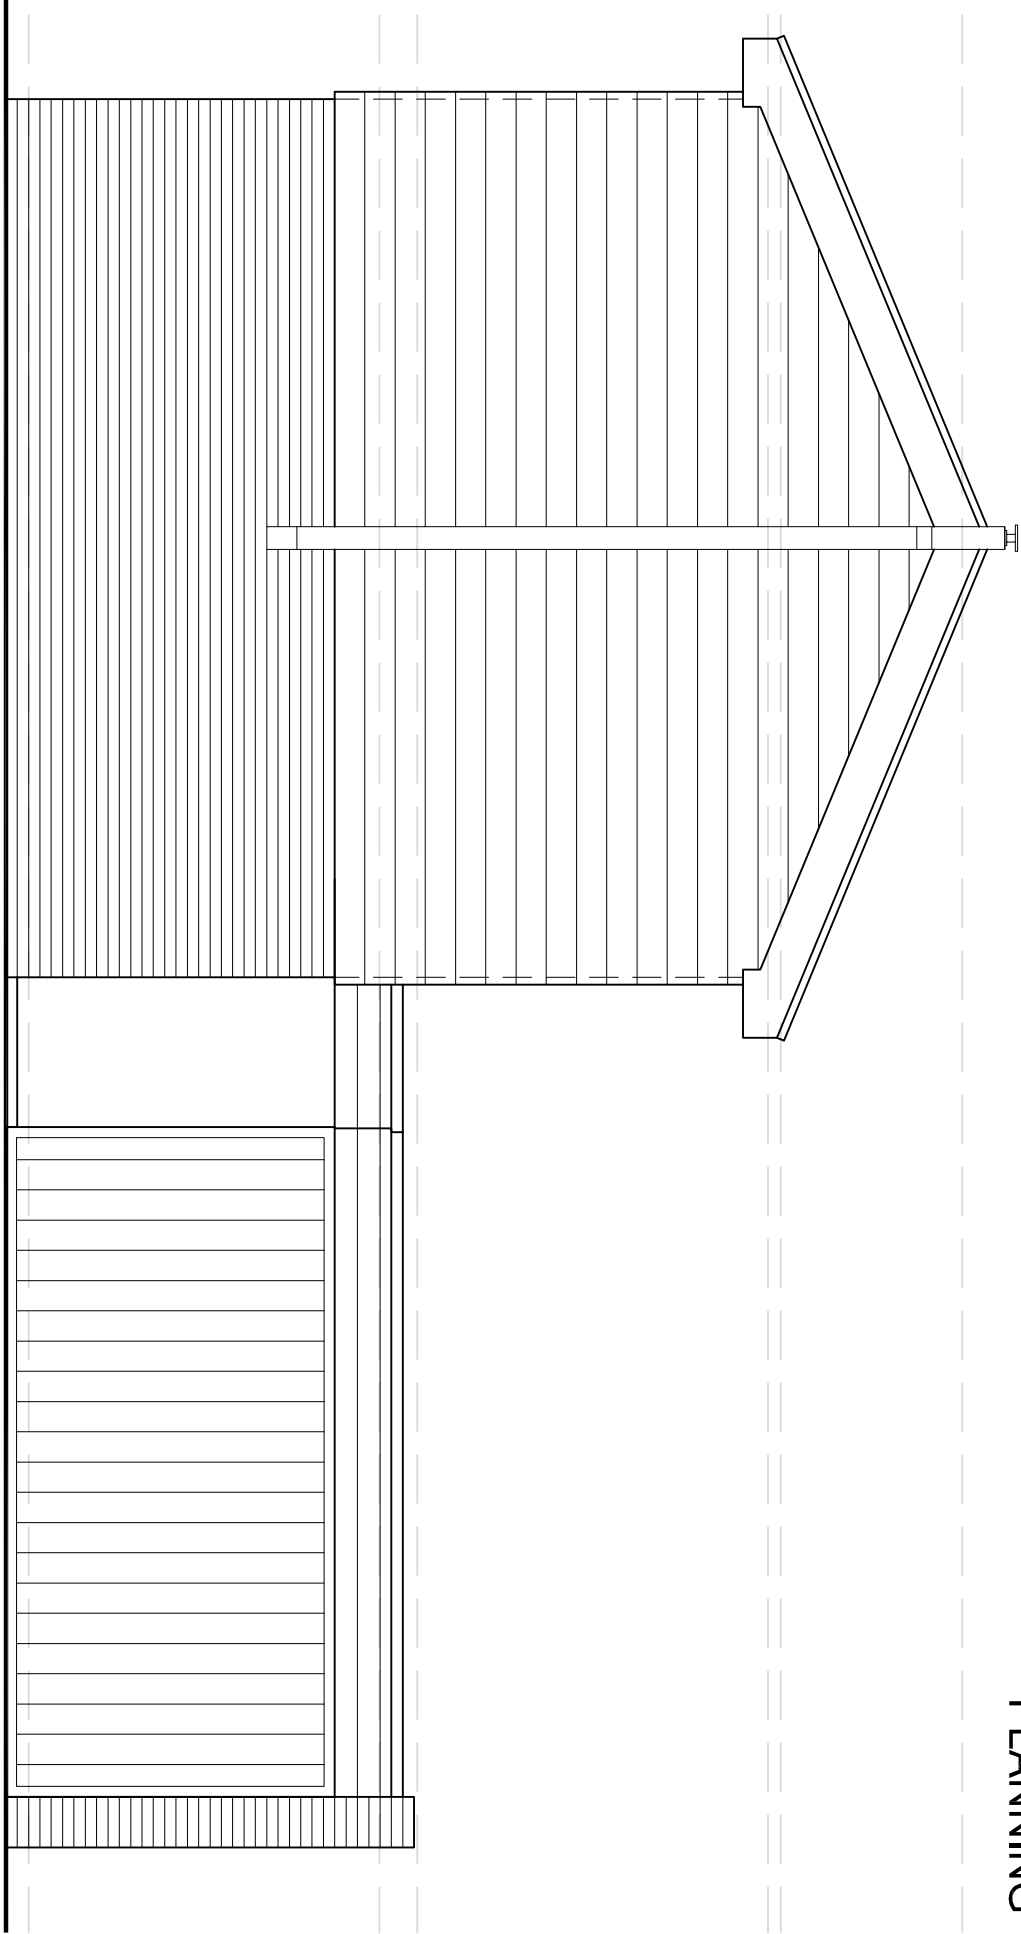
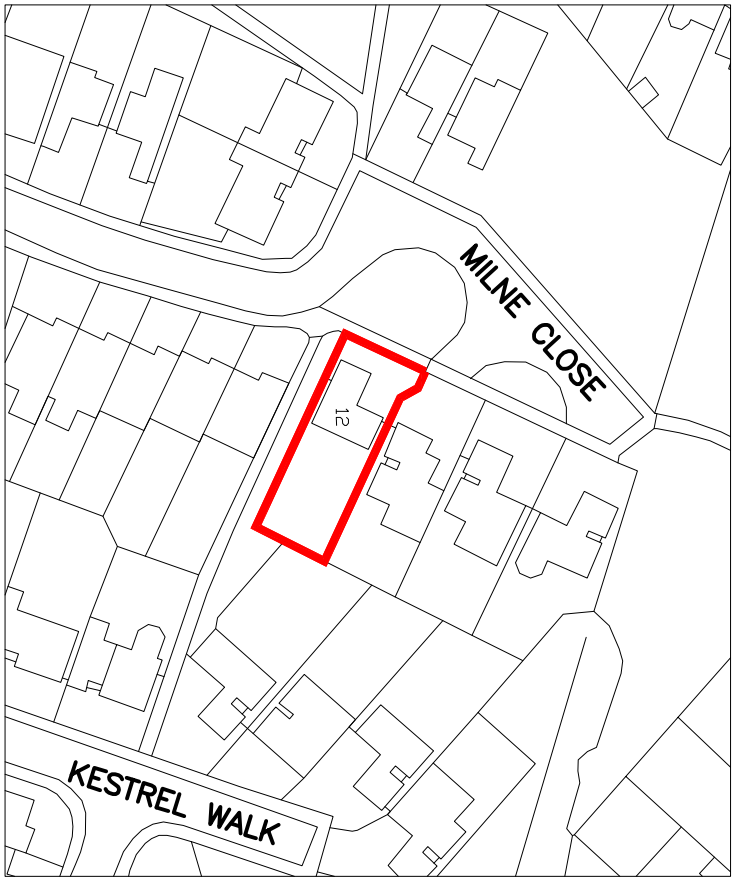
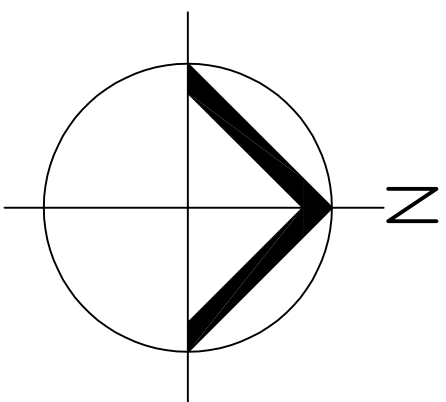
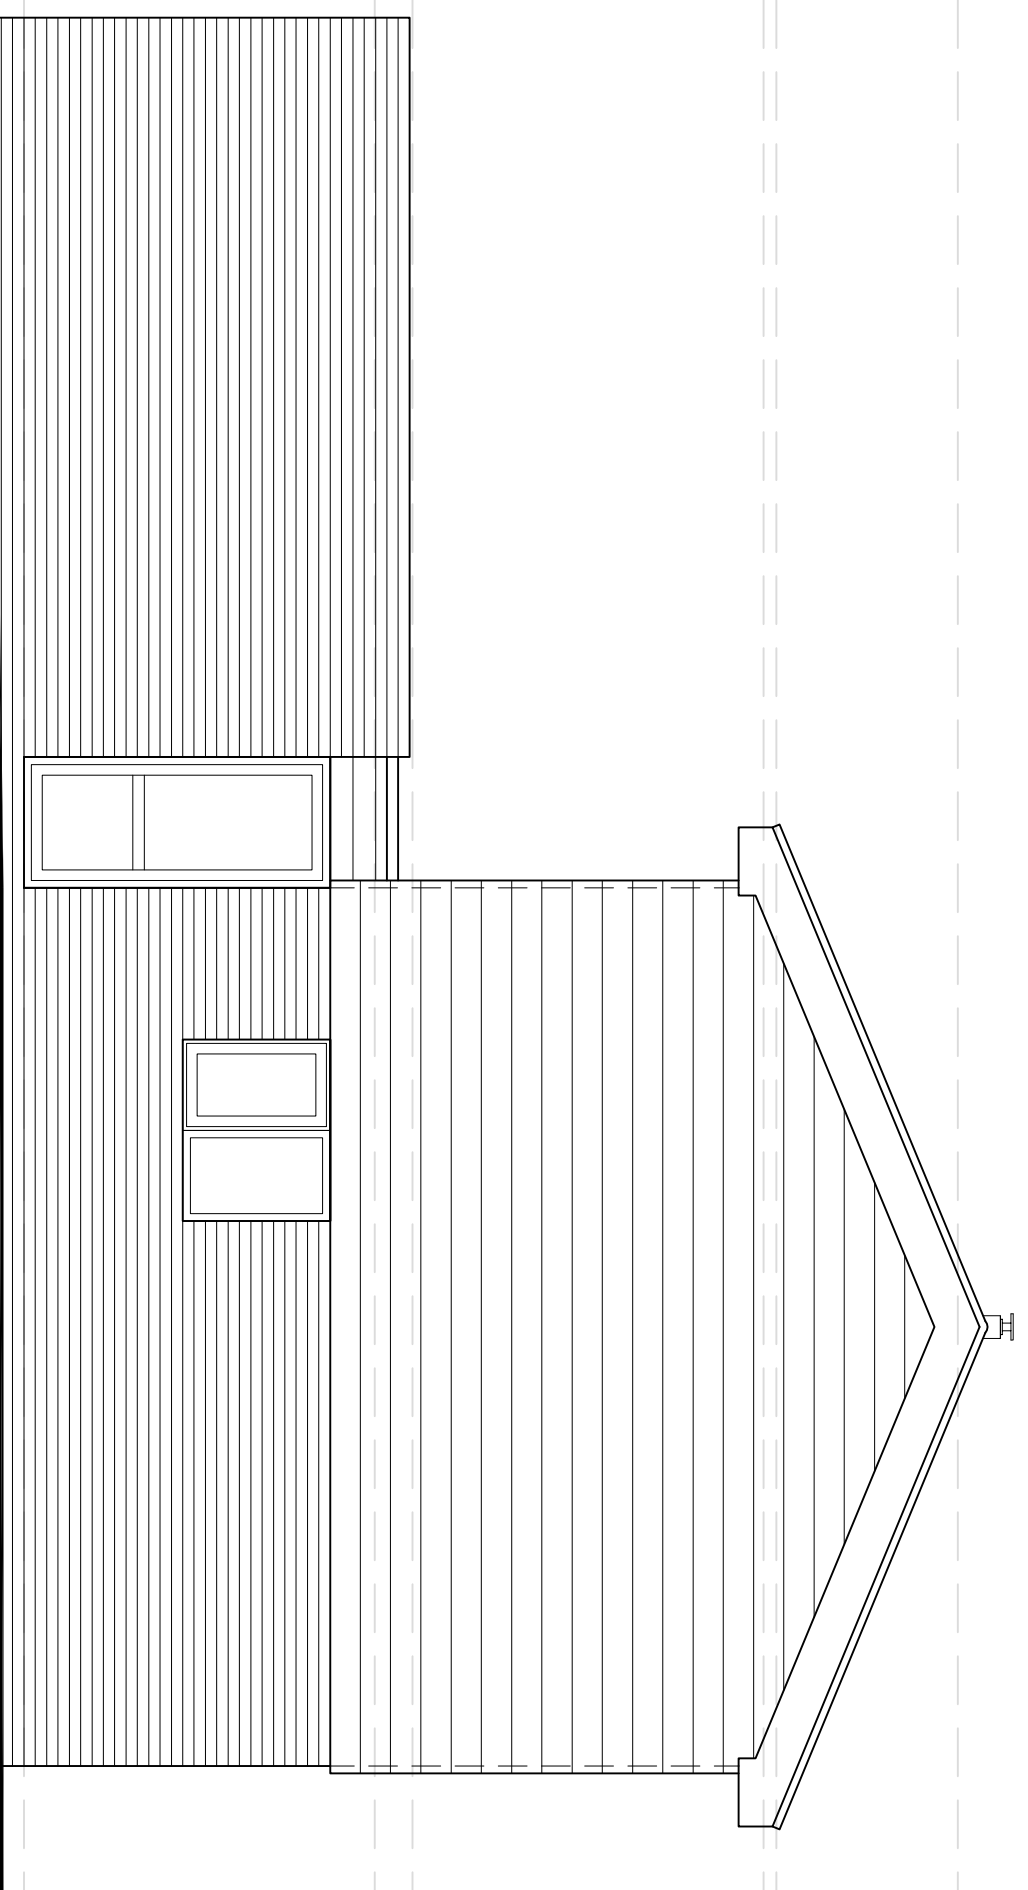
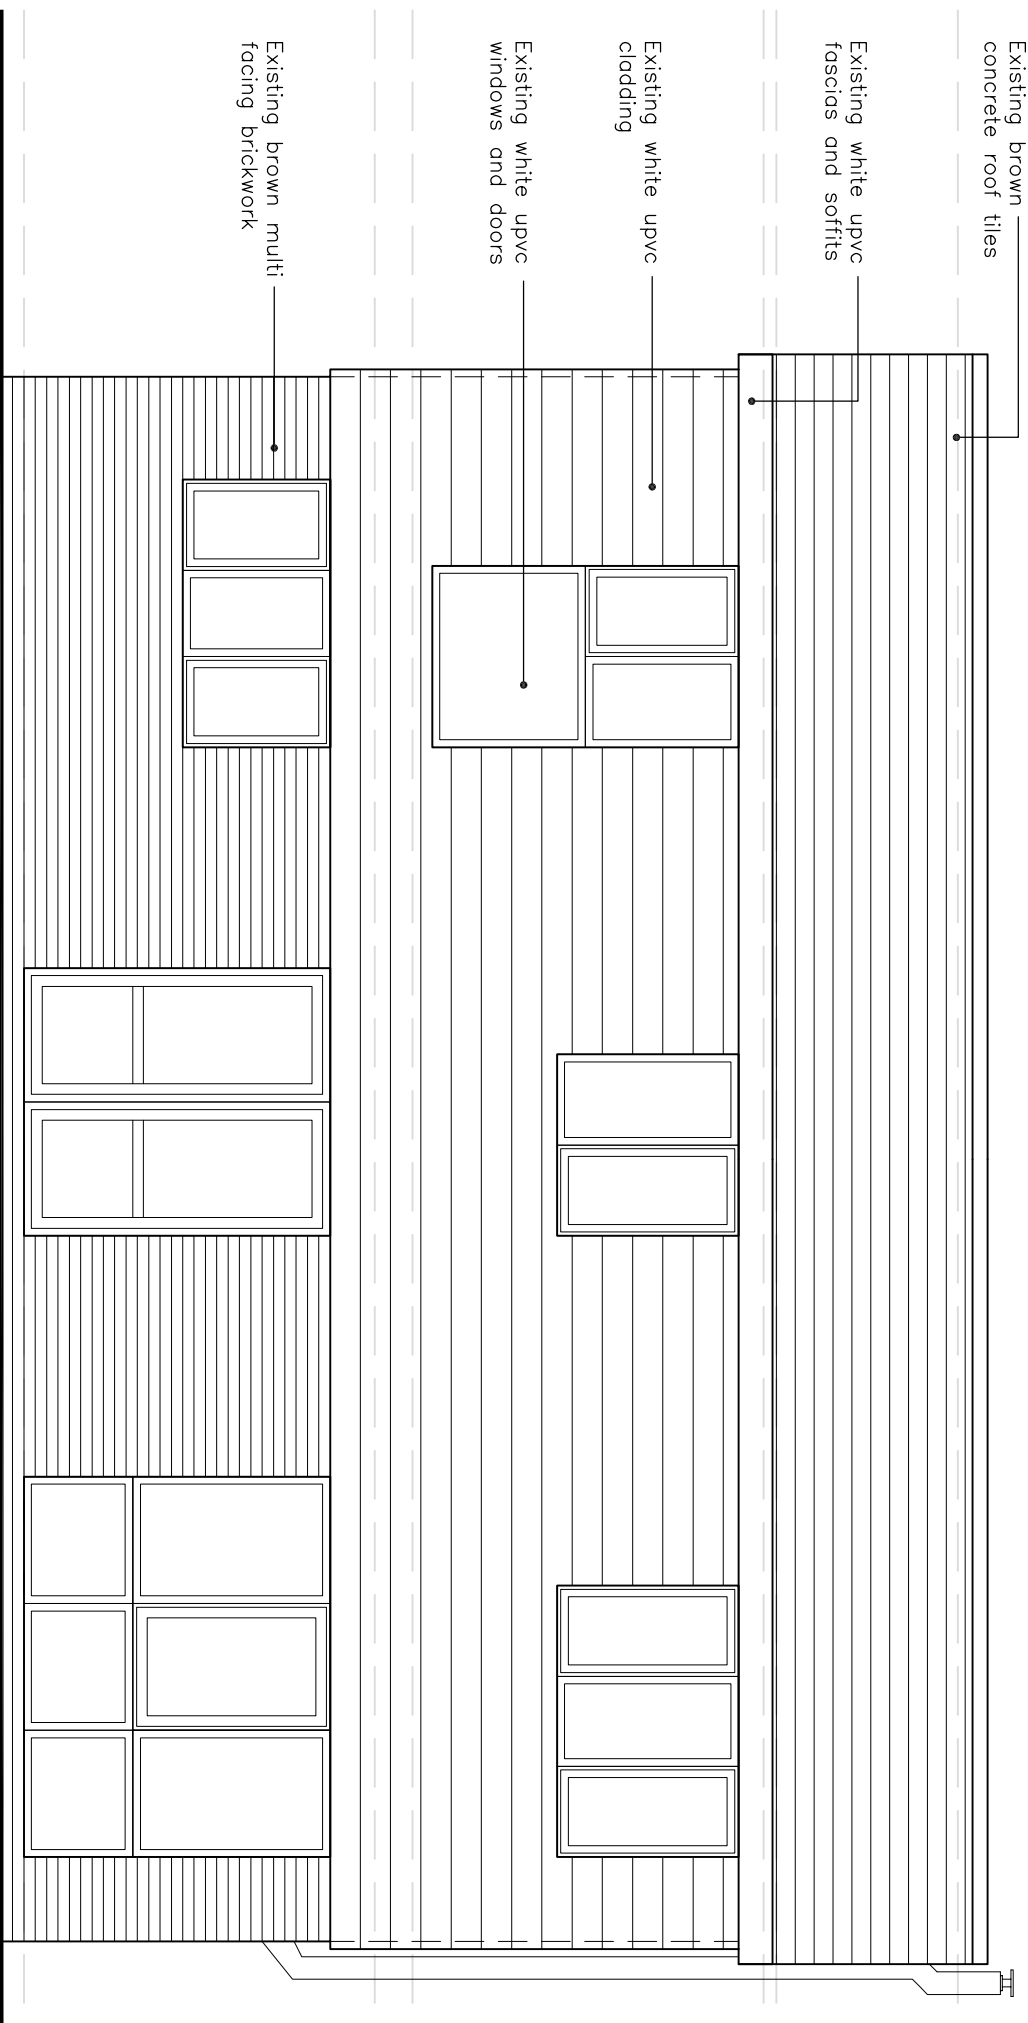
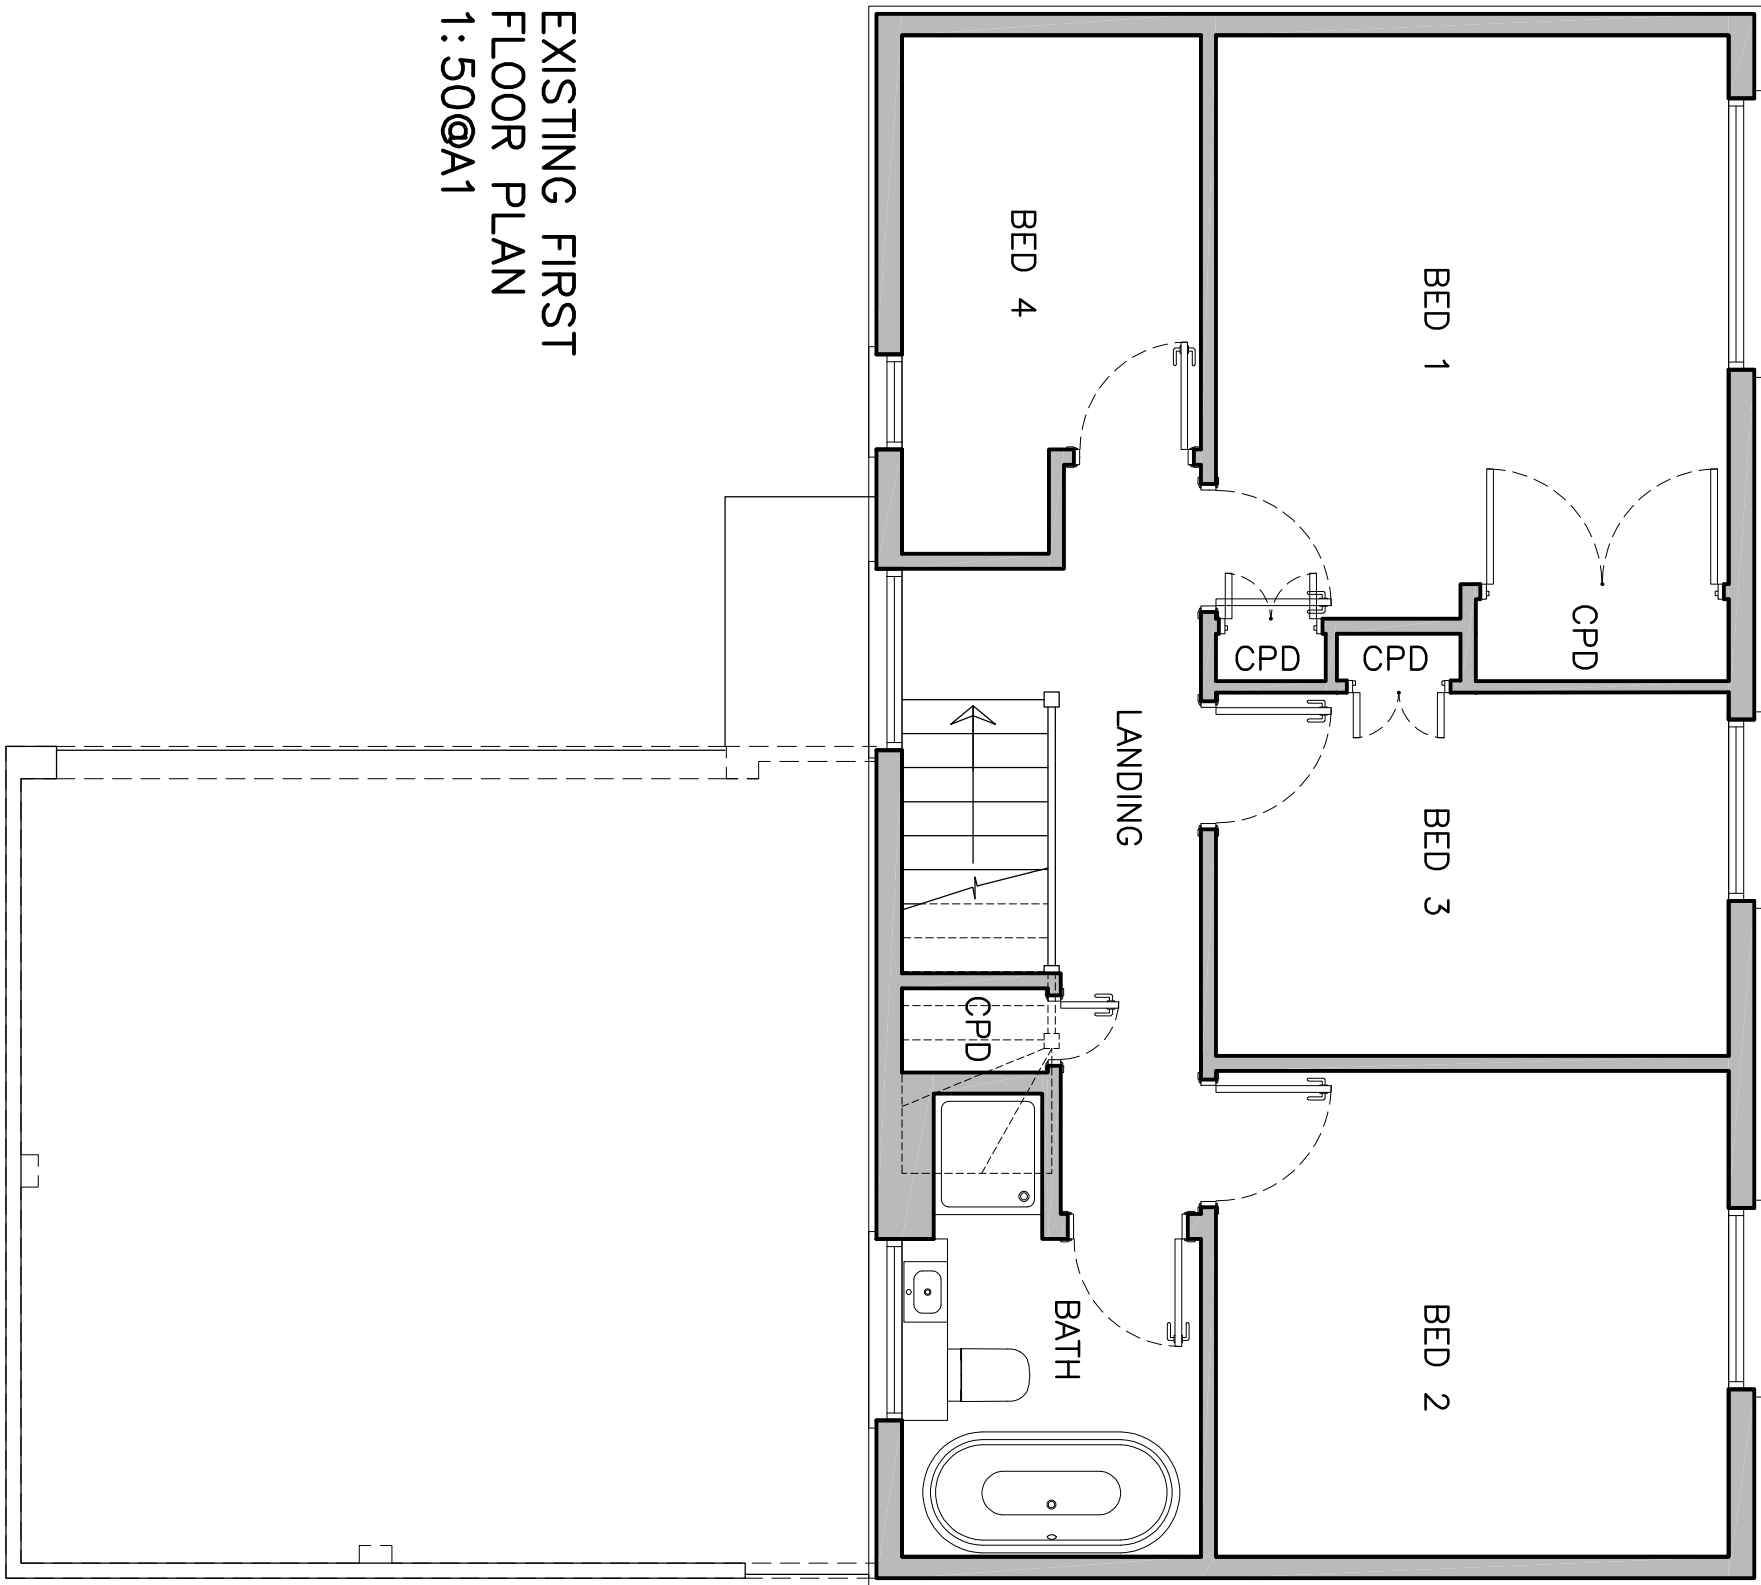


12 Milne Close, Letchworth

Existing boundary treatments
to be retained

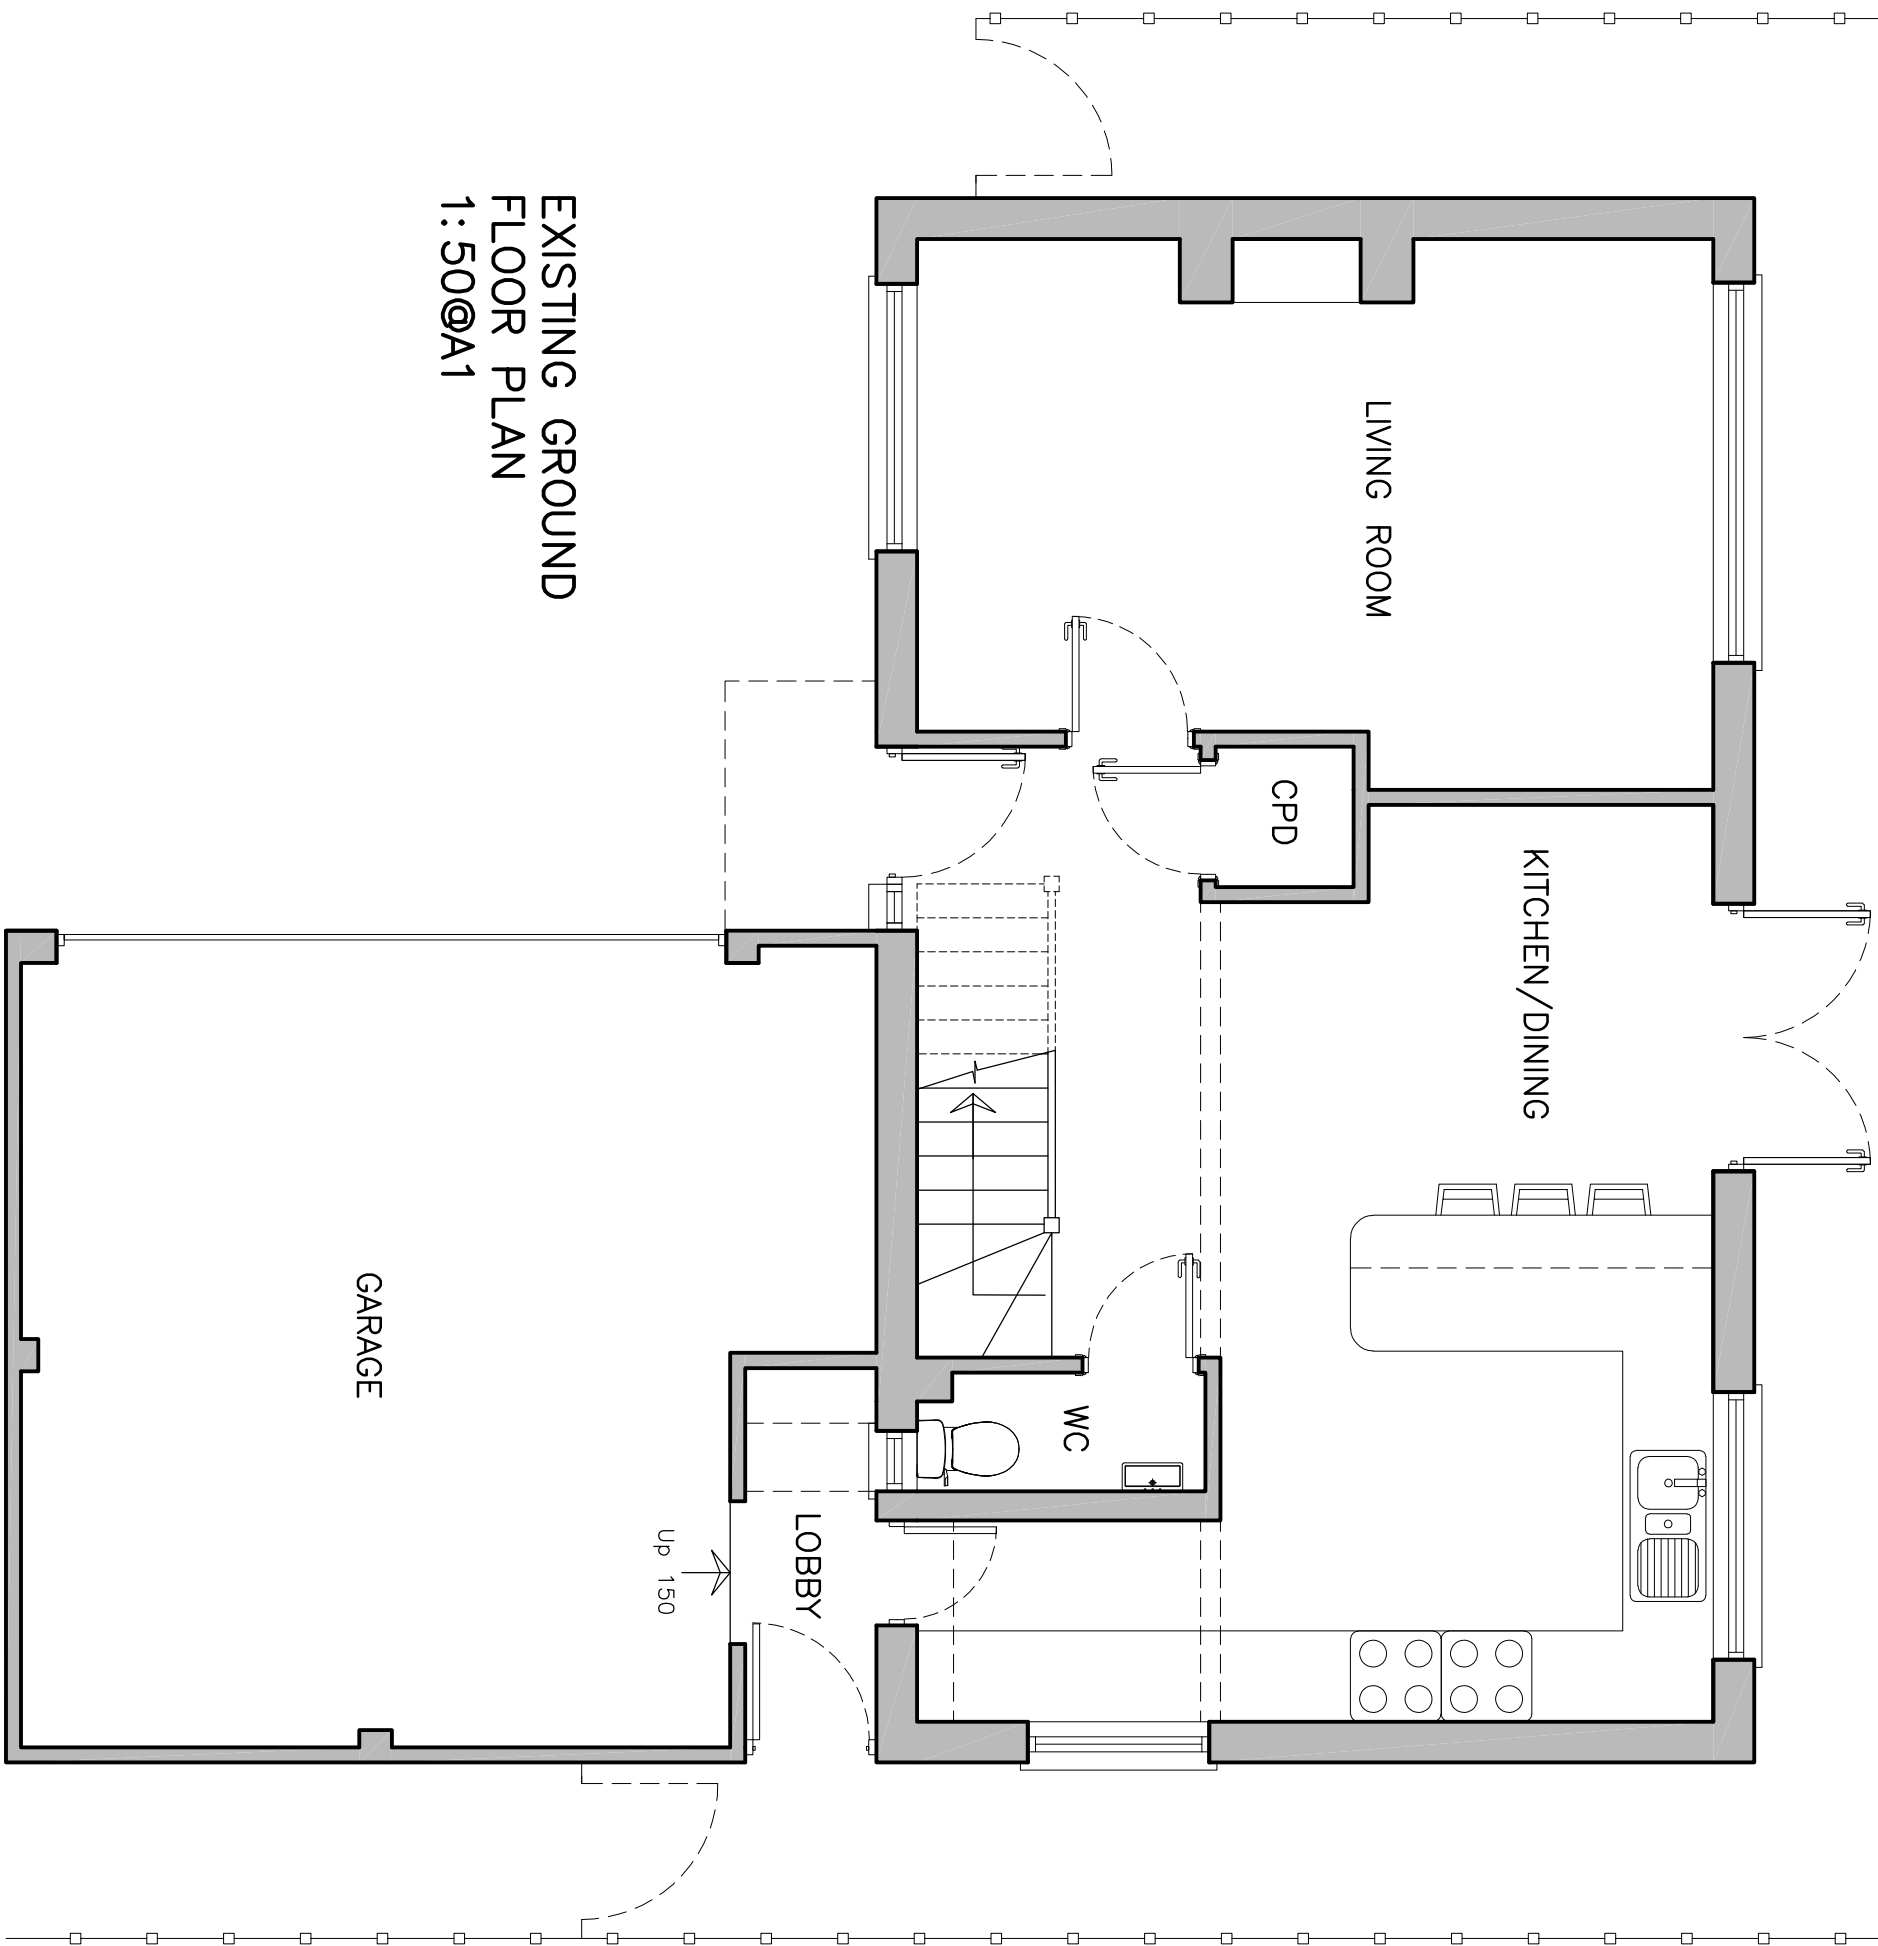

JDB DESIGN Architectural Services E: jdbdesign@btinternet.com T: +44 (0)7575383237		Project: 12 Milne Close, Letchworth	
Title: Existing Plans & Elevations, Site Location Plan & Proposed Site/roof Plan		Date: Feb 26	
Drawing No: 286/26/100		Drawn: JJB	
		Checked: XXX	
		Revision: -	

Existing Plans & Elevations, Site Location Plan & Proposed Site/Roof Plan