




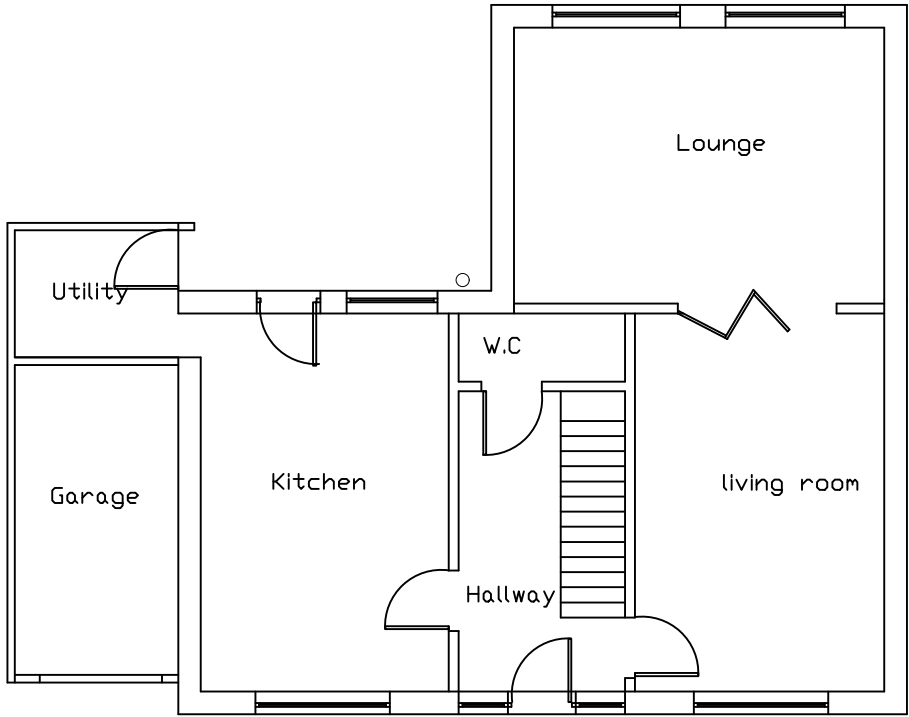


Existing ground floor plan

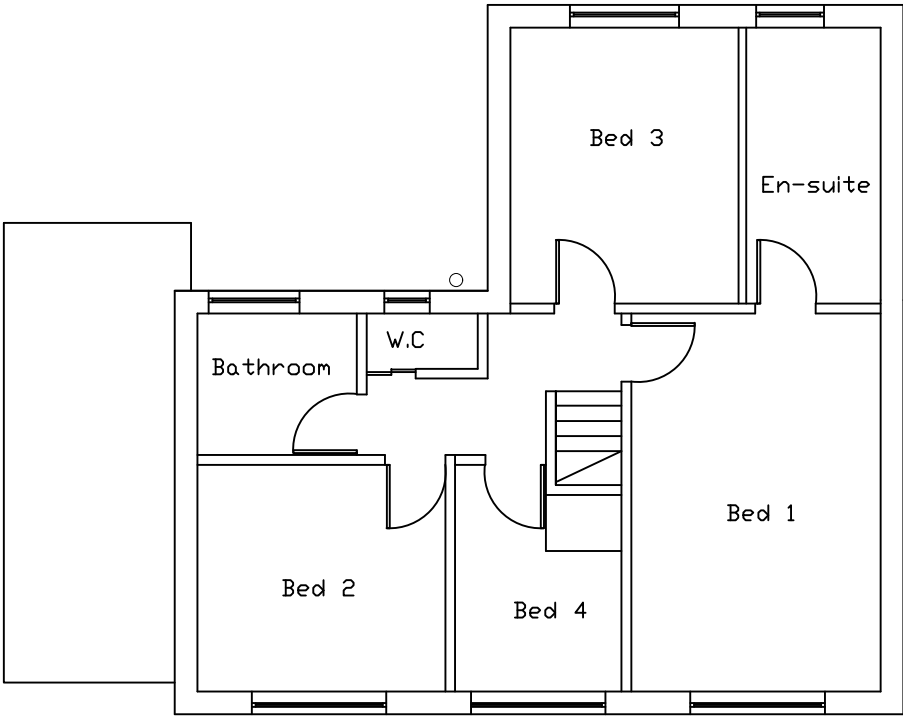

Existing first floor floor plan

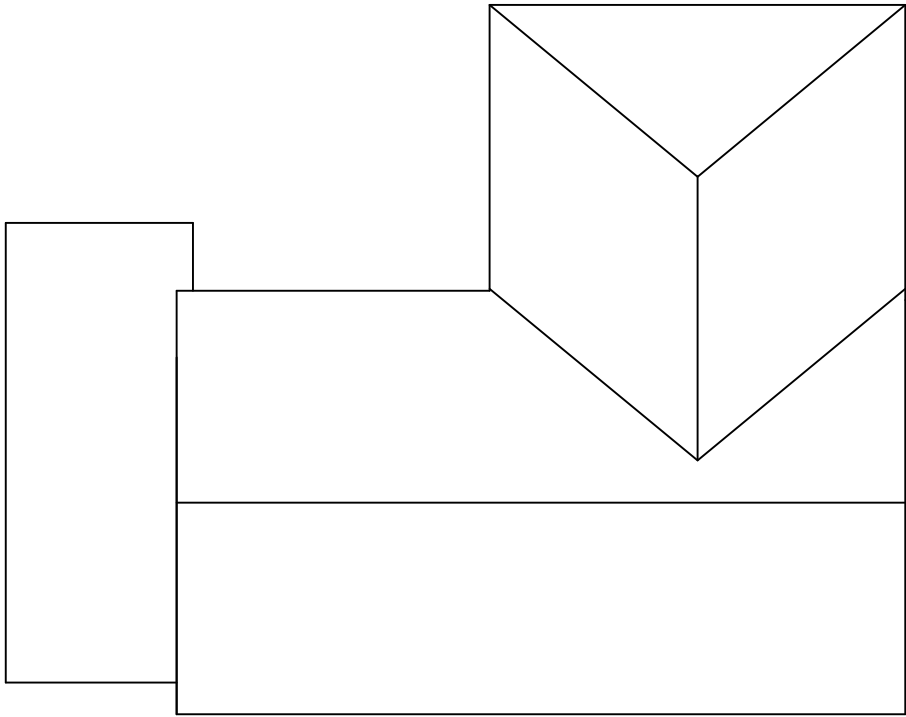

Existing Roof plan

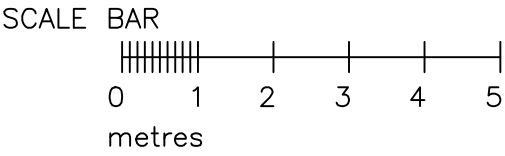

NOTES:

Report all discrepancies, errors and omissions.
Verify all dimensions on site before commencing any work or preparing shop drawings.
All materials, components and workmanship are to comply with all the relevant British Standards, Codes of Practice, and appropriate manufacturers recommendations that from time to time shall apply.
For all specialist work, see relevant drawings.

This drawing and design are copyright of PELLINGS LLP

Rev	Date	Description	Name



SM Surveyors & Co Ltd Unit 12c, Pixmore Business Centre, Pixmore Avenue, Letchworth Garden City, SG6 1JG t 07512681617 e pmadden@smsurveyors.co.uk		Chartered Building Surveyors			
CLIENT Mr & Mrs Cremin		PROJECT 70 Hawthorn Hill, Letchworth Garden City			
TITLE Existing floor plans		DATE July 2024	SCALE 1:100 @A3	DRAWN PMM	CHK
		DRAWING No MC 01			