





Existing front elevation




Existing rear elevation

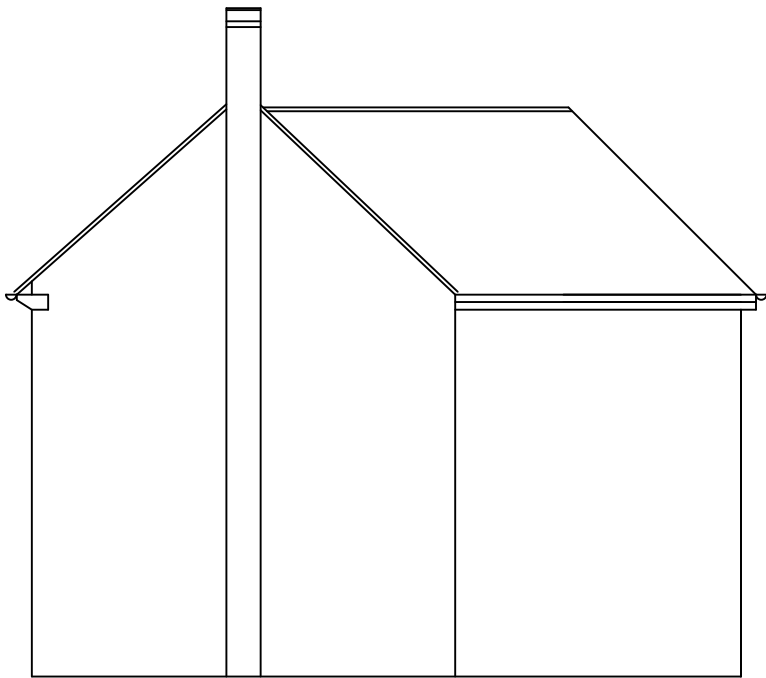

Existing Right hand elevation

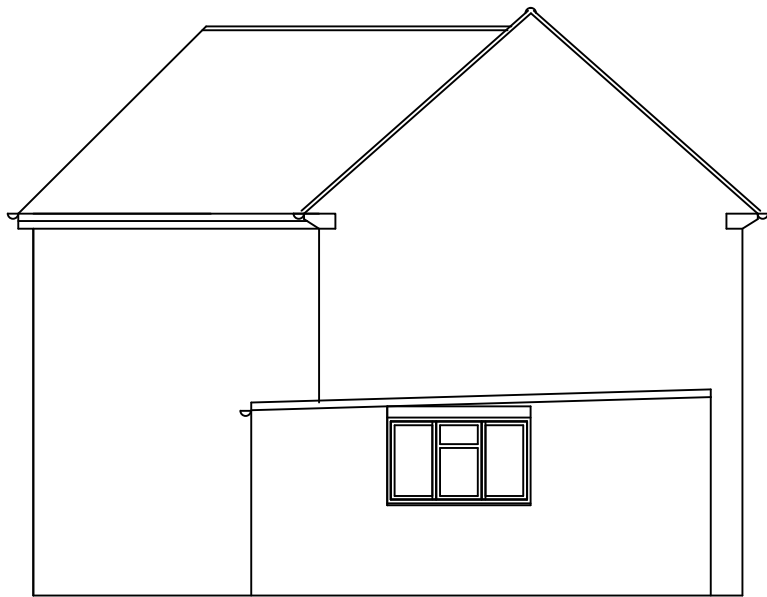

Existing left hand elevation

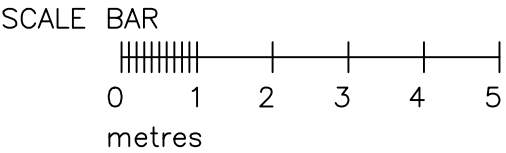

NOTES:

Report all discrepancies, errors and omissions.
Verify all dimensions on site before commencing any work or preparing shop drawings.
All materials, components and workmanship are to comply with all the relevant British Standards, Codes of Practice, and appropriate manufacturers recommendations that from time to time shall apply.
For all specialist work, see relevant drawings.

This drawing and design are copyright of PELLINGS LLP

Rev	Date	Description	Name



SM Surveyors & Co Ltd Unit 12c, Pixmore Business Cente, Pixmore Avenue, Letchworth Garden City, SG6 1JG t 07512681617 e pmadden@smsurveyors.co.uk			Chartered Building Surveyors		
CLIENT Mr & Mrs Cremin			PROJECT 70 Hawthorn Avenue, Letchworth Garden City		
TITLE Existing elevations			DATE July 2024	SCALE 1:100 @A3	DRAWN PMM
			DRAWING No		
			MC 02		