




Proposed rear elevation

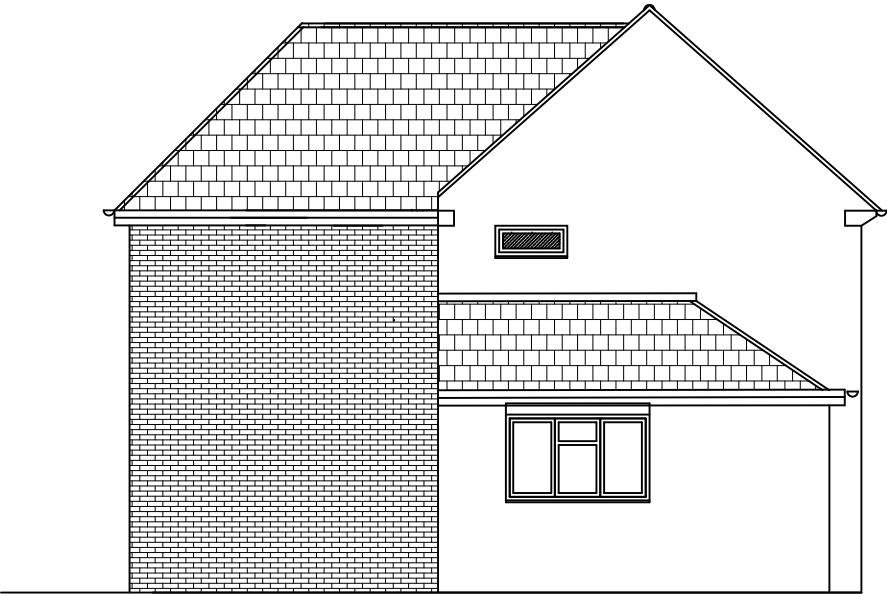


Proposed left hand elevation



Proposed front elevation

Materials:
Roof – Interlocking concrete tiles to match existing
Gutters – Black coloured half round, roundline downpipes
Fascias – White coloured UPVC
Walls – Facing brickwork to match existing
Windows – White double glazed UPVC
Doors – White coloured Powercoated aluminium bi–folding.

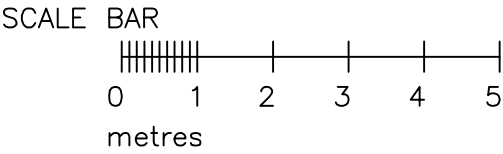

NOTES:

Report all discrepancies, errors and omissions.
Verify all dimensions on site before commencing any work or preparing shop drawings.
All materials, components and workmanship are to comply with all the relevant British Standards, Codes of Practice, and appropriate manufacturers recommendations that from time to time shall apply.
For all specialist work, see relevant drawings.

This drawing and design are copyright of PELLINGS LLP

Rev	Date	Description	Name



SM Surveyors & Co Ltd Unit 12c, Pixmore Business Centre, Pixmore Avenue, Letchworth Garden City, SG6 1JG t 07512681617 e pmadden@smsurveyors.co.uk		Chartered Building Surveyors			
CLIENT Mr & Mrs Cremin		PROJECT 70 Hawthorn Avenue, Letchworth Garden City			
TITLE Proposed elevations - Option B		DATE Nov 2024	SCALE 1:100 @A3	DRAWN PMM	CHK
DRAWING No		MC 04			