


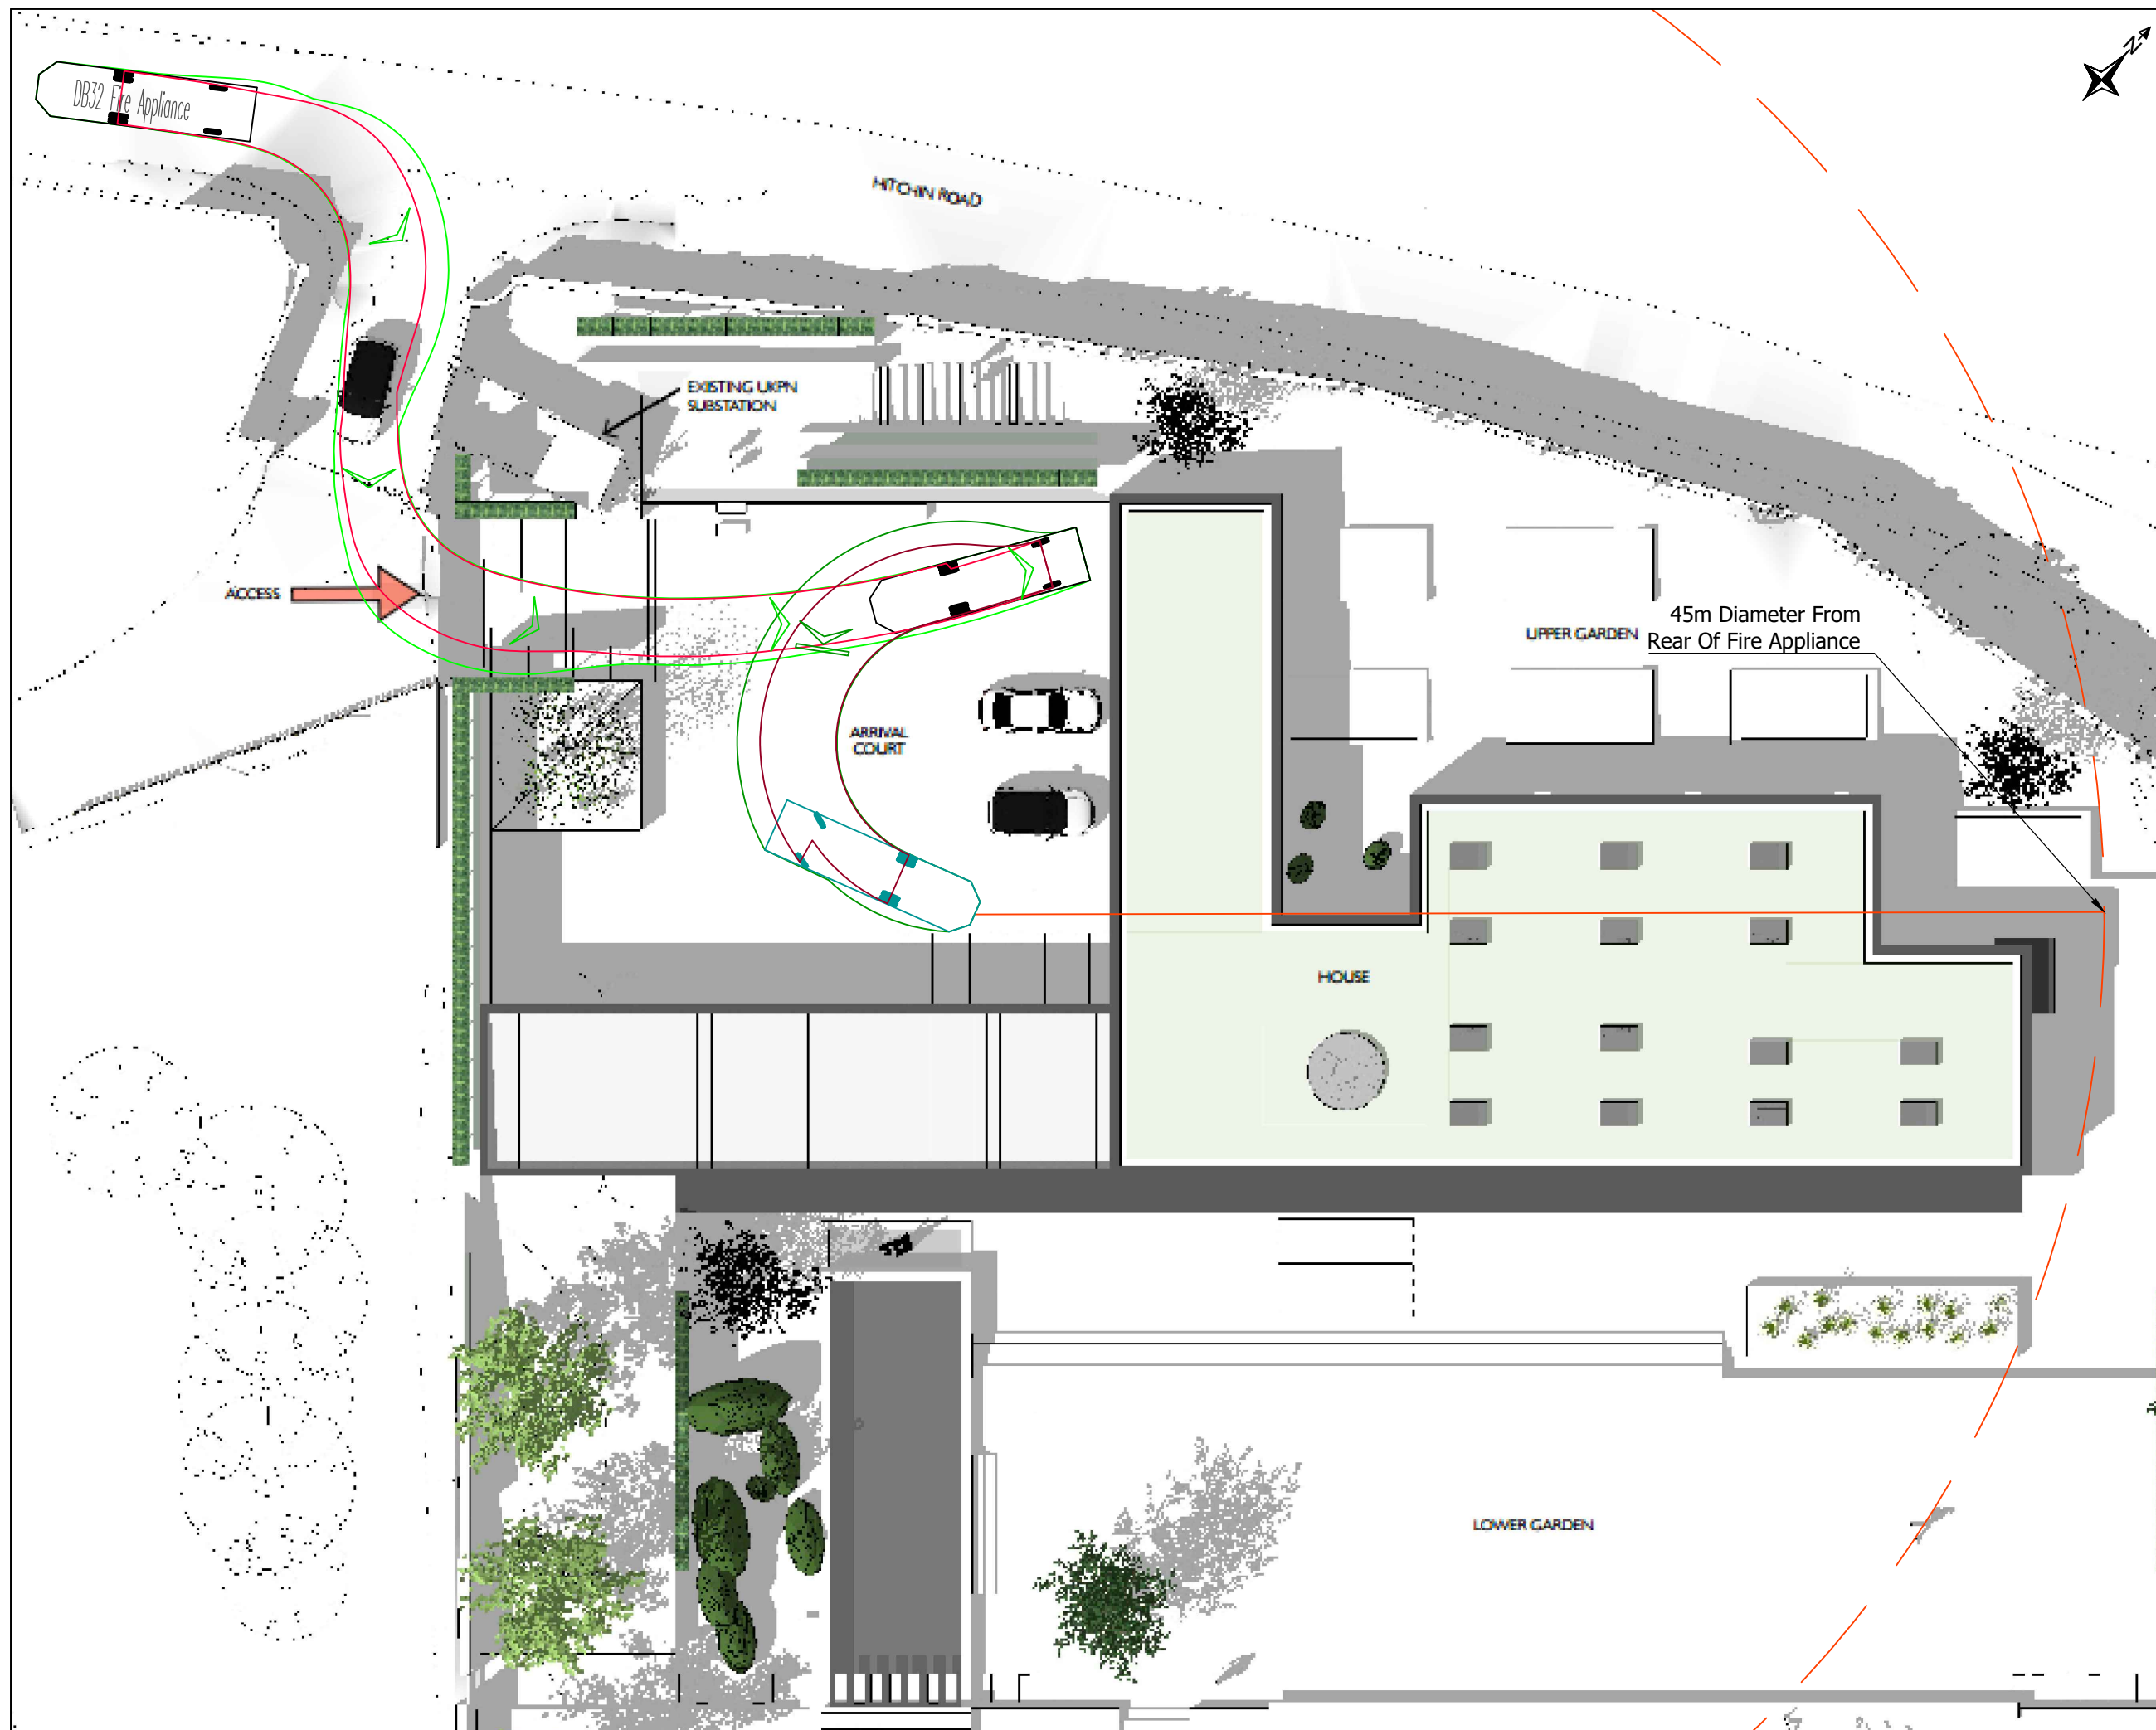

Notes:

- Do Not Scale This Drawing Unless For Planning Purposes Only. Any Dimensions Shown Are Indicative Only And Are Subject To Verification Onsite.
- Site Plan Prepared By Modern Architecture Workshop Ltd, Drawing Number AL(0)010 Dated July 2024.

DB32 Fire Appliance

Overall Length 8.680m  
Overall Width 2.180m  
Overall Body Height 3.452m  
Min Body Ground Clearance 0.337m  
Max Track Width 2.121m  
Lock to lock time 6.00s  
Kerb to Kerb Turning Radius 7.910m

| Rev   | Description                                               | Date                |
|---|-----------------------------------------------------------|---------------------|
| Client:   | Astonish Property Group                                   |                     |
| Project:   | Land North East Of Dower House<br>Hitchin Road<br>Preston |                     |
| Drawing Title:   | Swept Paths (Fire Appliance)                              |                     |
| Drawing Number:   | RHC-24-136-02                                             |                     |
| Revision:   | Sheet Size: A3                                            | Scale: 1:250        |
| Drawn & Checked By: AR   | Date: 11/09/2024                                          | Status: Information |
| E: enquiries@robertshighwayconsultants.co.uk<br>P: +44 (0)7935 229255<br>W: www.robertshighwayconsultants.co.uk<br>Ordnance Survey © Crown Copyright 2024. All Rights Reserved. |                                                           |                     |