

1 x 1 Complete New Flush Casement Window (Non DocL) (Classic)

Tomlinson

D38734

1

1 of 3

Location

First Floor Front Bedroom

Accoya sashes,
Accoya frame, Accoya cill

Quantity **1** of shown on drawing

Frame Stop	Pencil Bead
Jamb Type	Solid Profiled
Head	93 x 58 mm
Jamb	93 x 58 mm
Mullion	93 x 70 mm
Finished Cill	155 x 70 mm (50 mm horn)

Sash Head	55, 55, 47.5, 55, 55 mm	
Sash Stile	55 mm	
Fanlight Btm Rail (int)	32.5 mm	
Sash Btm Rail (int)	75 mm	Stepped
Sash Thickness	48 mm	
Sash Transom	85 mm	

Glazing Bar	N/A
Profile	Ovolo
Moulding Cutter	OV 6 x 13 (10)
Glazing Rebate	10 x 23 mm

3 x Casement Window Lock White
2 x Handle Casement Monkey Tail BA
8 x Hinge Butt BA 3 inch
3 x Lock Chubb Window Key
2 x TVA389 Recessed Ventilators-White For Special
Paint Finishes
2 x TTV347 Veneer Vent Cover(Oak/Sapele/Pine)-for
Special Finish
2 x Ventilation Foam (was TVG White Flange Vent Grille)

	Internal Pane	Spacer	External Pane
Fan	4mm Low E	6mm	4mm Low Iron
Case	4mm Low E	6mm	4mm Low Iron
Dry Seal White Spacer Argon Filled			

Internal	Standard White
External	Standard White
Cill	Standard White

* PLEASE REFER TO THE ATTACHED SHEETS FOR MANUFACTURING DETAILS.

Installed:	Externally
External Access:	Scaffold by Customer
Cable Alarm:	Customer to Remove

2 | 13 | 10 | 23

Order received: 17-03-2025

Print date: 04-04-2025


Sold by: Daniel Farrelly

Last modified date: 04-04-2025

JOINERY DETAIL SHEET

1 x 1 Complete New Flush Casement Window (Non DocL) (Classic)

Customer	Tomlinson	Job No	D38734	Item No	2	Sheet	1 of 3
----------	-----------	--------	--------	---------	---	-------	--------

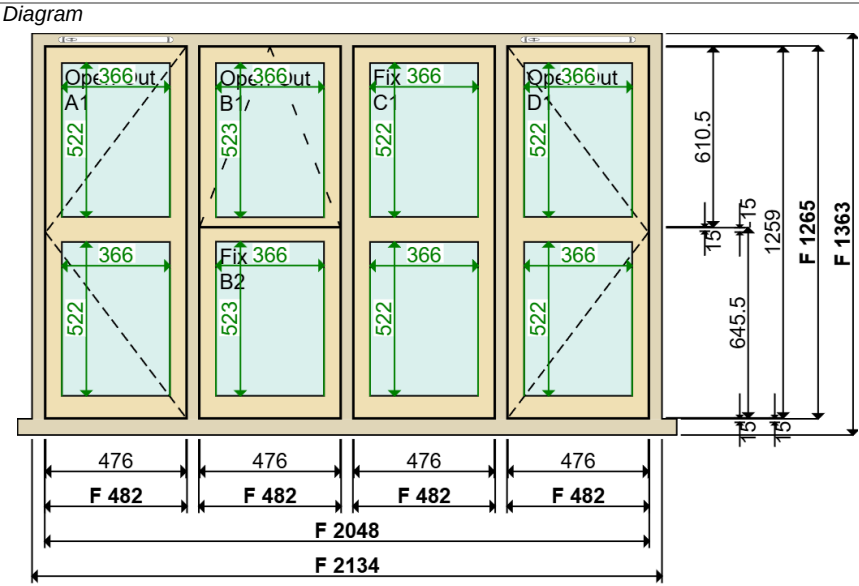

Flush casement window, Opening out, Viewed internally

Sectional Details

Frame Stop	Pencil Bead
Jamb Type	Solid Profiled
Head	93 x 58 mm
Jamb	93 x 58 mm
Mullion	93 x 70 mm
Finished Cill	155 x 70 mm (50 mm horn)
Sash Head	55, 55, 47.5, 55, 55 mm
Sash Stile	55 mm
Fanlight Btm Rail (int)	32.5 mm
Sash Btm Rail (int)	75 mm Stepped
Sash Thickness	48 mm
Sash Transom	85 mm

Location	First Floor Rear Bedroom
Material	Accoya sashes, Accoya frame, Accoya cill
Quantity	1 of shown on drawing

Ironmongery

3 x Casement Window Lock White
2 x Handle Casement Monkey Tail BA
8 x Hinge Butt BA 3 inch
3 x Lock Chubb Window Key
2 x TVA389 Recessed Ventilators-White For Special Paint Finishes
2 x TVT347 Veneer Vent Cover(Oak/Sapele/Pine)-for Special Finish
2 x Ventilation Foam (was TVG White Flange Vent Grille)

Glazing - HERITAGE UNITS			
	Internal Pane	Spacer	External Pane
Fan	4mm Low E	6mm	4mm Low Iron
Case	4mm Low E	6mm	4mm Low Iron
Dry Seal		White Spacer	Argon Filled
Paint Finish			
Internal	Standard White		
External	Standard White		
Cill	Standard White		

Production Notes
* PLEASE REFER TO THE ATTACHED SHEETS FOR MANUFACTURING DETAILS.
2 13 10 23
Job Tracking
Order received: 17-03-2025
Sold by: Daniel Farrelly
Surveyed by: Daniel Piatko


Installation Notes
Installed:
Externally
External Access:
Scaffold by Customer
Cable Alarm:
Customer to Remove
Print date: 04-04-2025
Last modified date: 04-04-2025

Revision History			
Revision	Description	Drawn By	Date
A	DRAWING RELEASED	DP	Apr-25


1

INTERNAL VIEW



Scale: 1:5

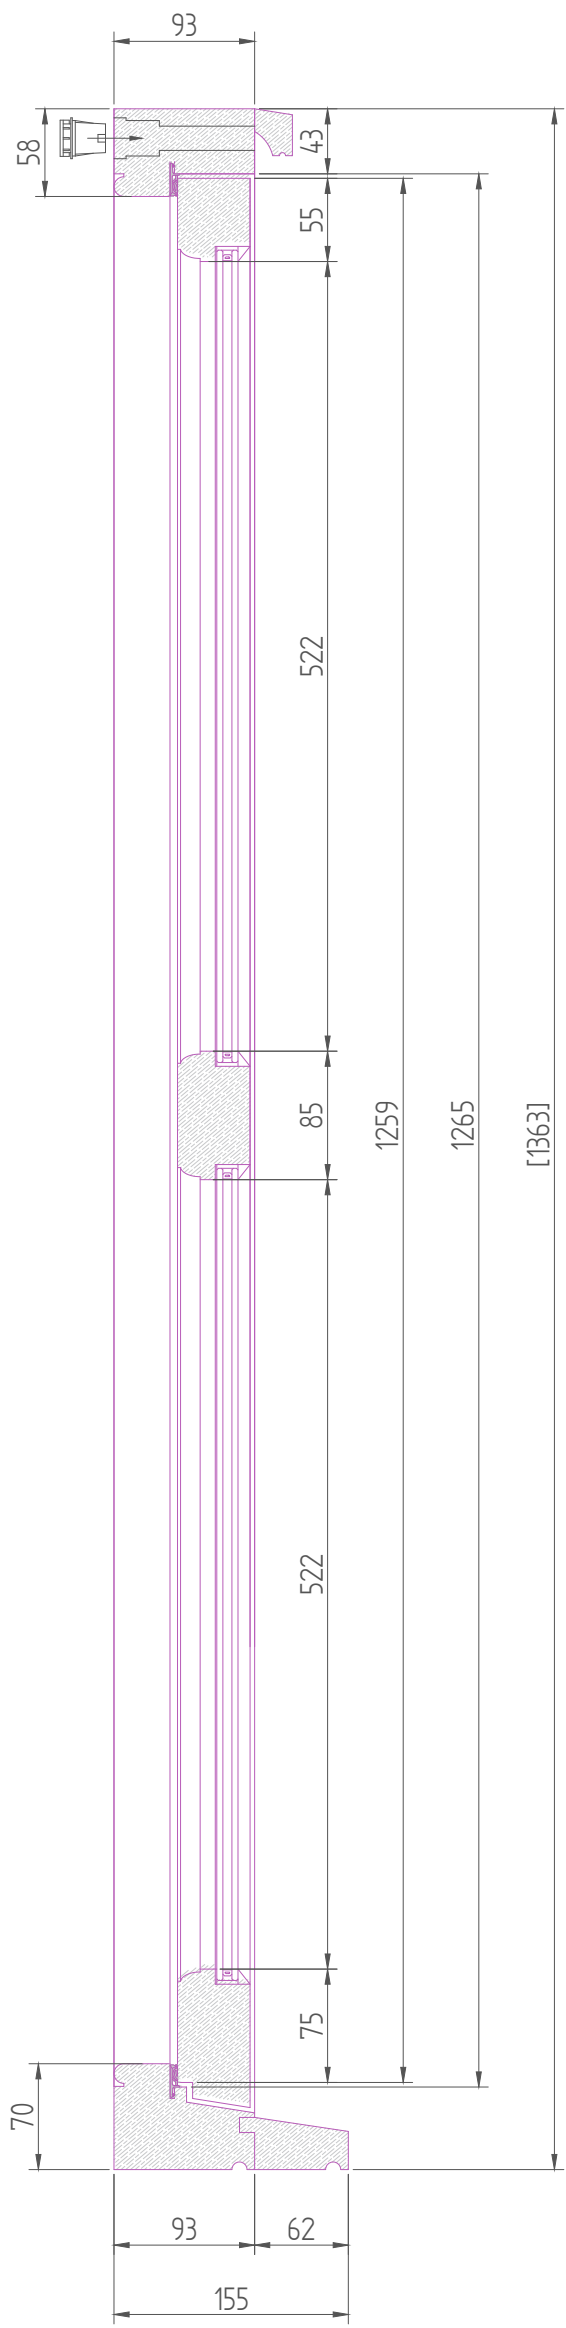

HEIGHT SECTION B-B

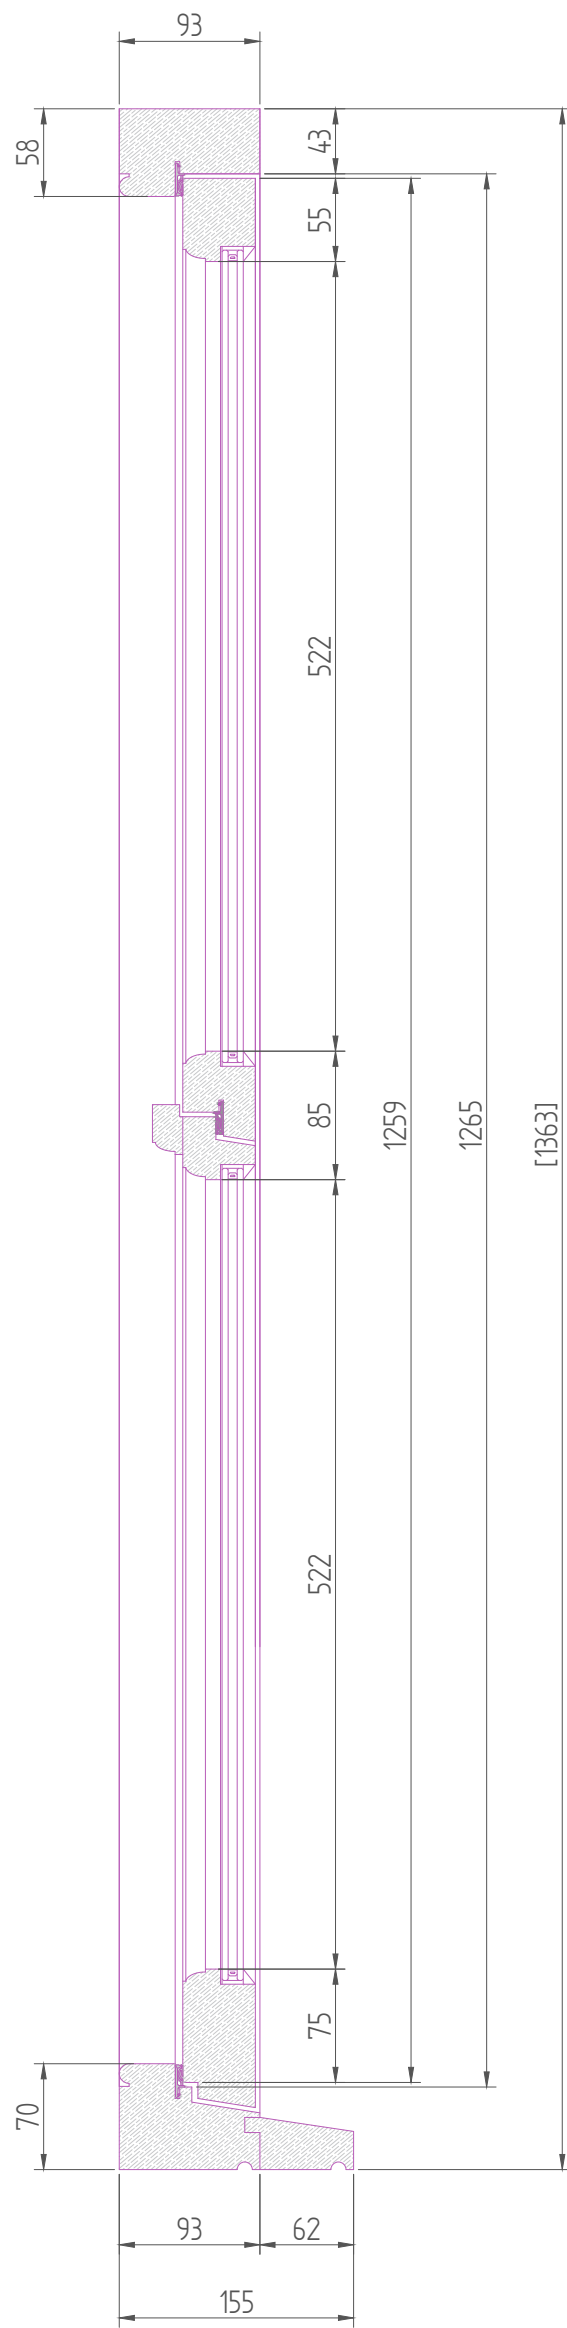

HEIGHT SECTION A-A

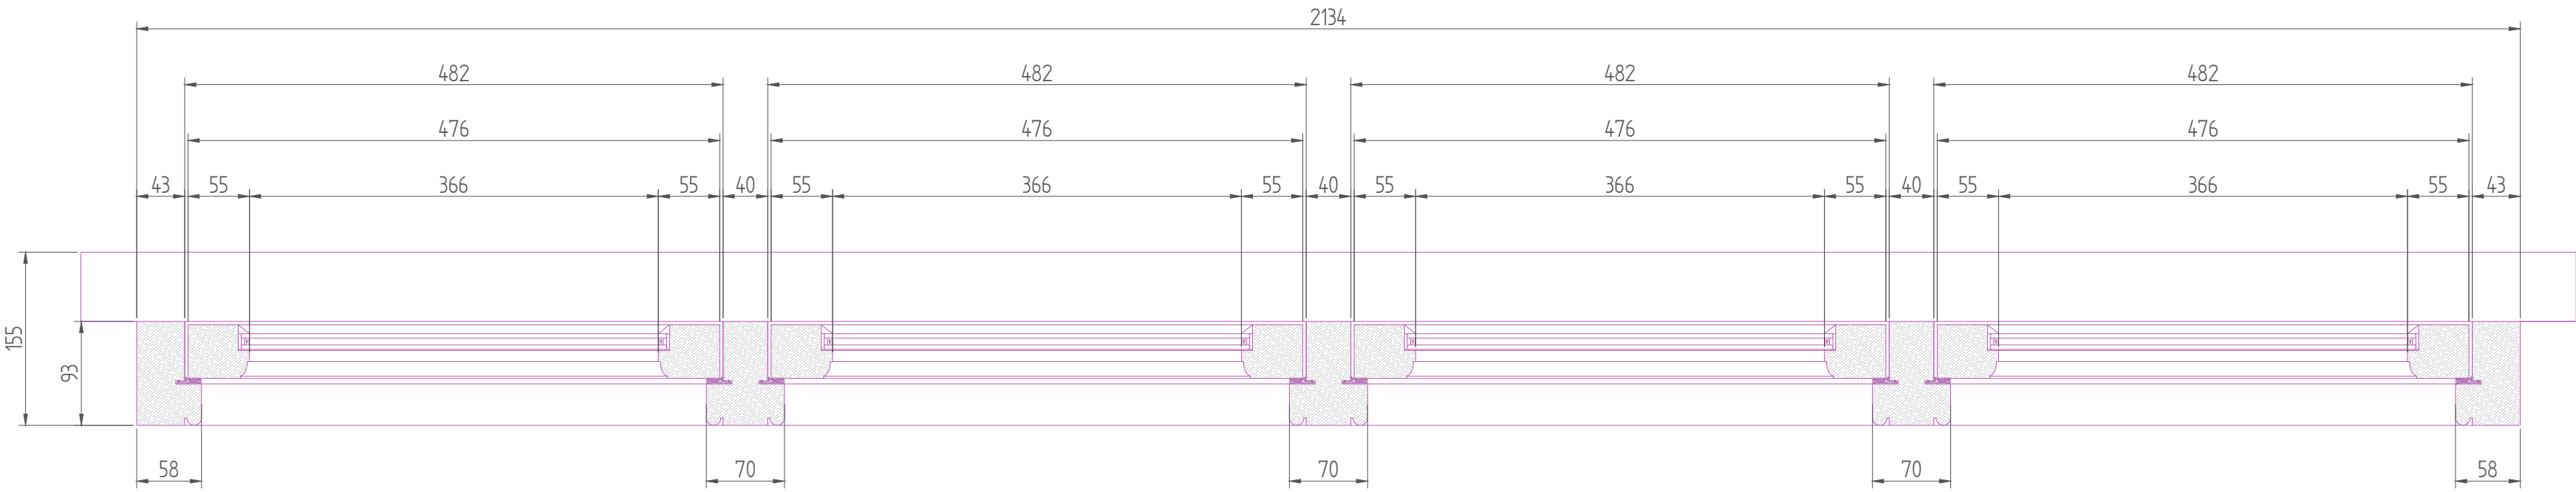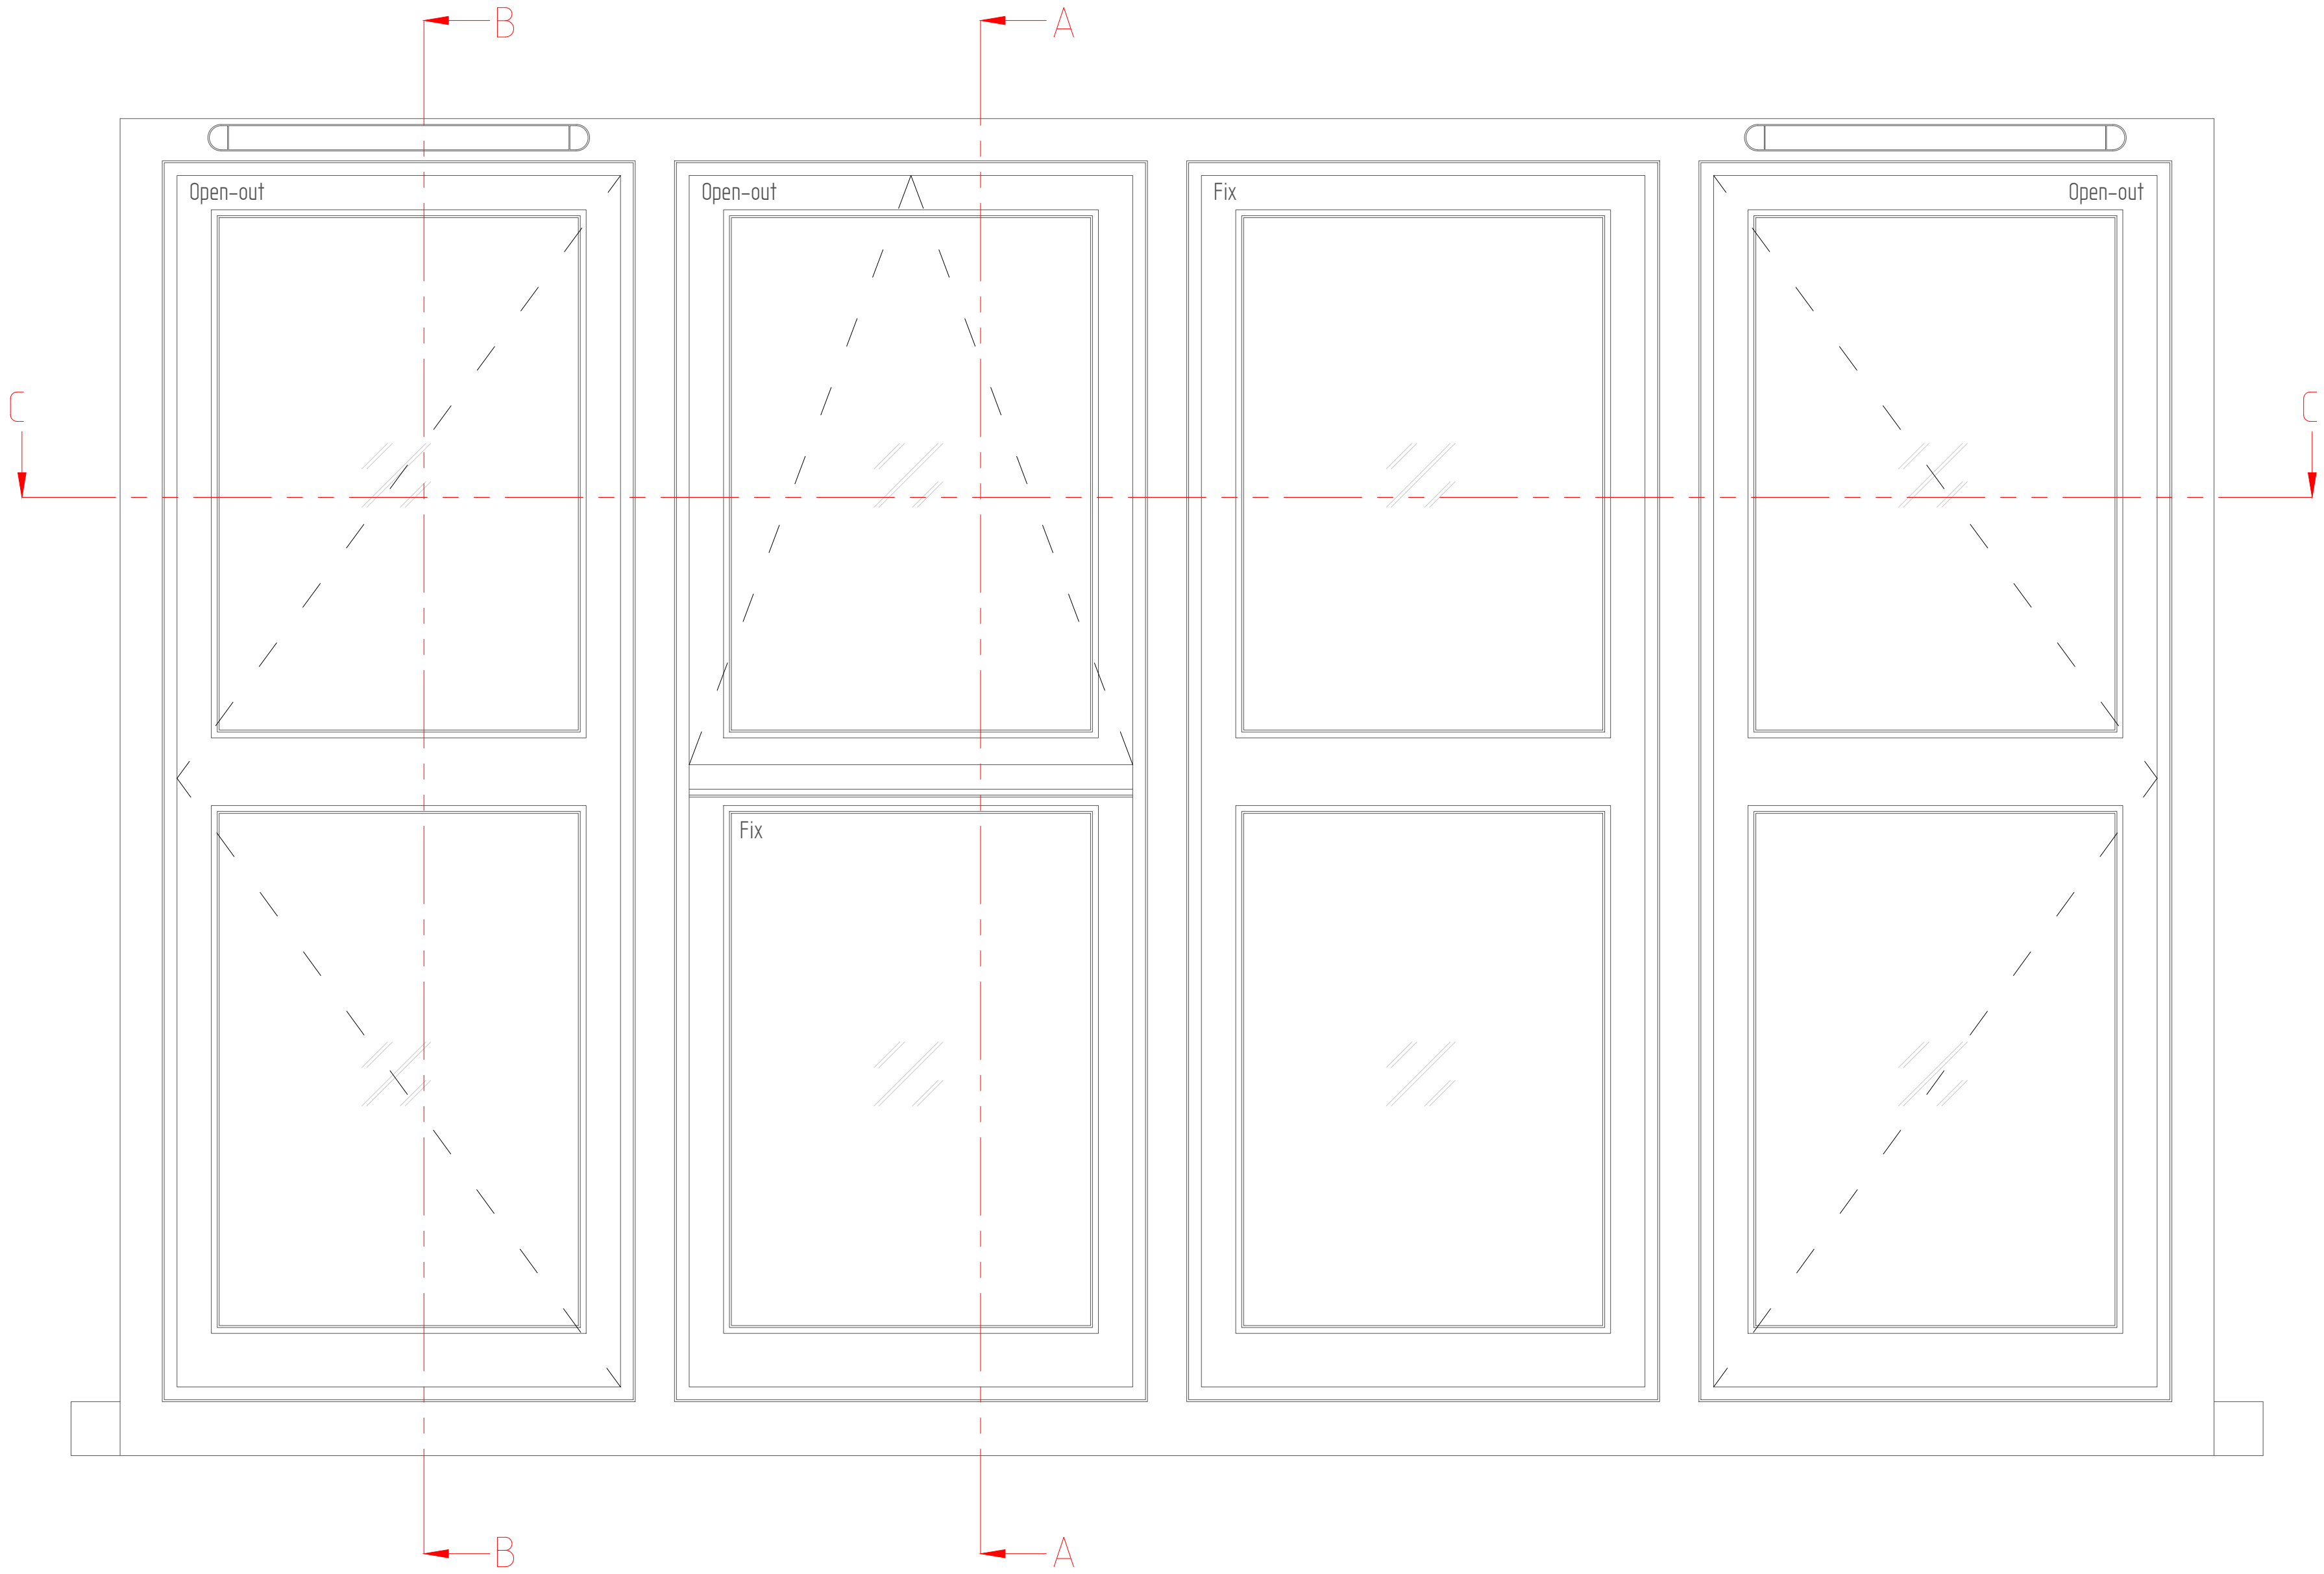


WIDTH SECTION C-C




The Sash Window Workshop
4 Klin lane,
Bracknell,
Berkshire RG12 1NA
tel: +44 (0)1344 868668
fax: +44 (0)1344 868858
email: platkod@sashwindow.com
www.sashwindow.com

Client:		TOMLINSON	
Project Number:		D38734	
Item:		First Floor Front & Rear Elevation	
Sheet:	2 OF 3	Revision:	A
Date Drawn:	Apr-25		
Drawn By:	DP		
Scale:	1:5		
FIRST ANGLE PROJECTION		This drawing and specification are the property of The Sash Window Workshop, they are issued in strict confidence and shall not be reproduced, copied or used without written permission.	


Revision History			
Revision	Description	Drawn By	Date
A	DRAWING RELEASED	DP	Apr-25

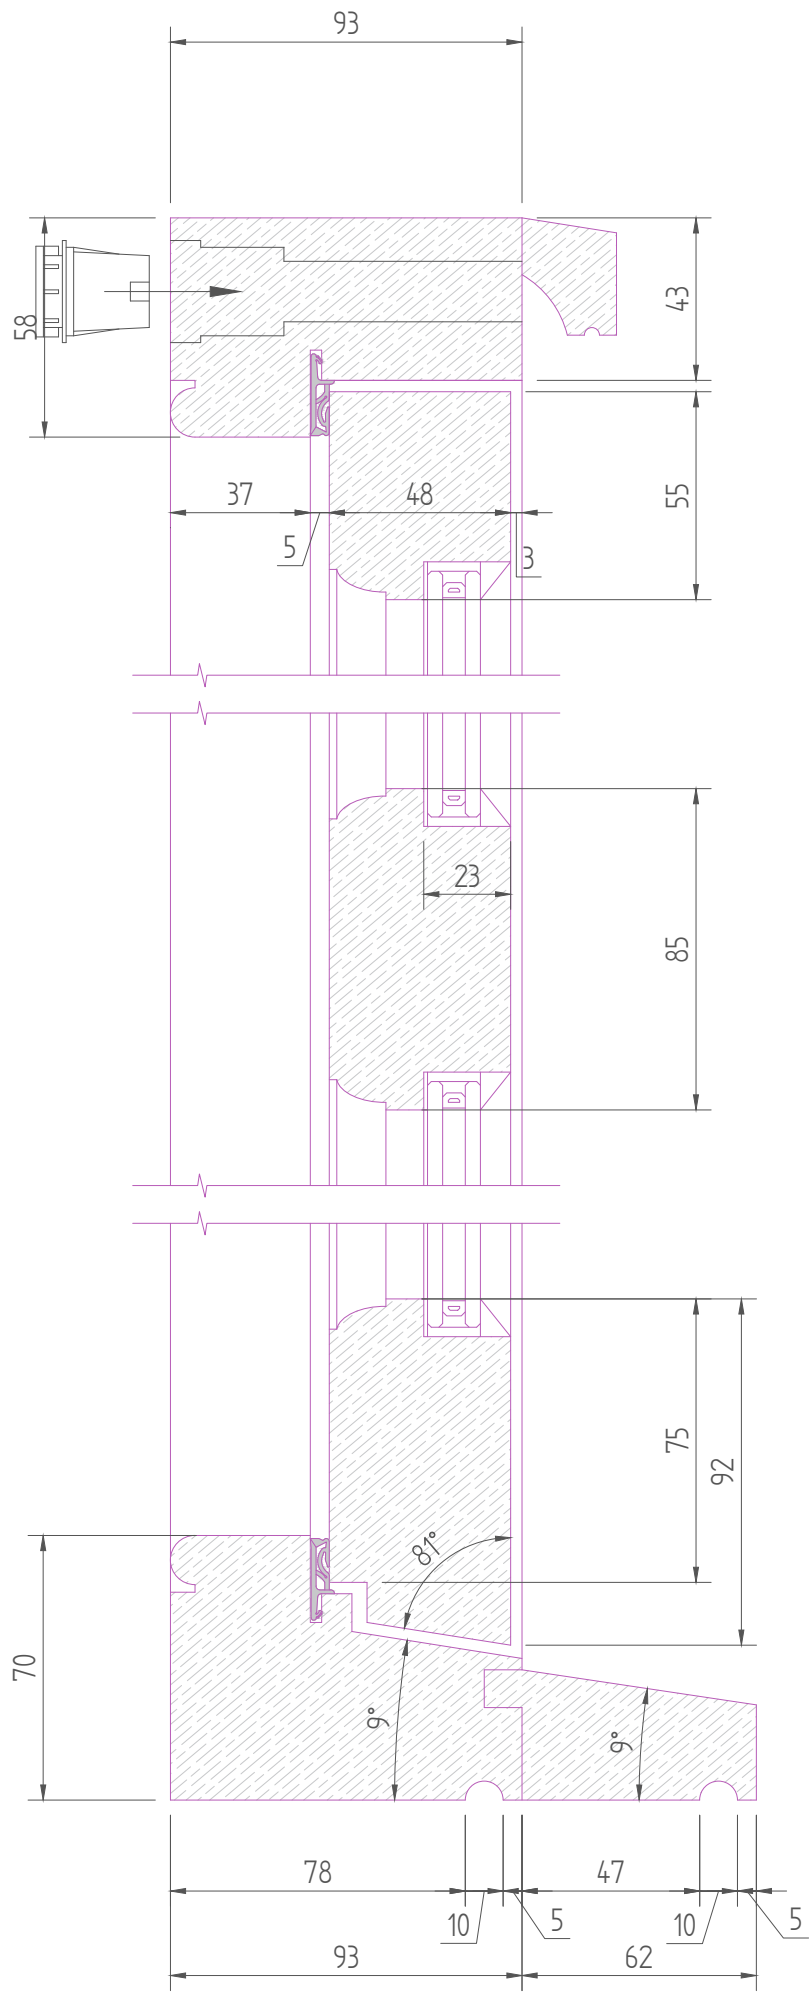

HEIGHT SECTION B-B

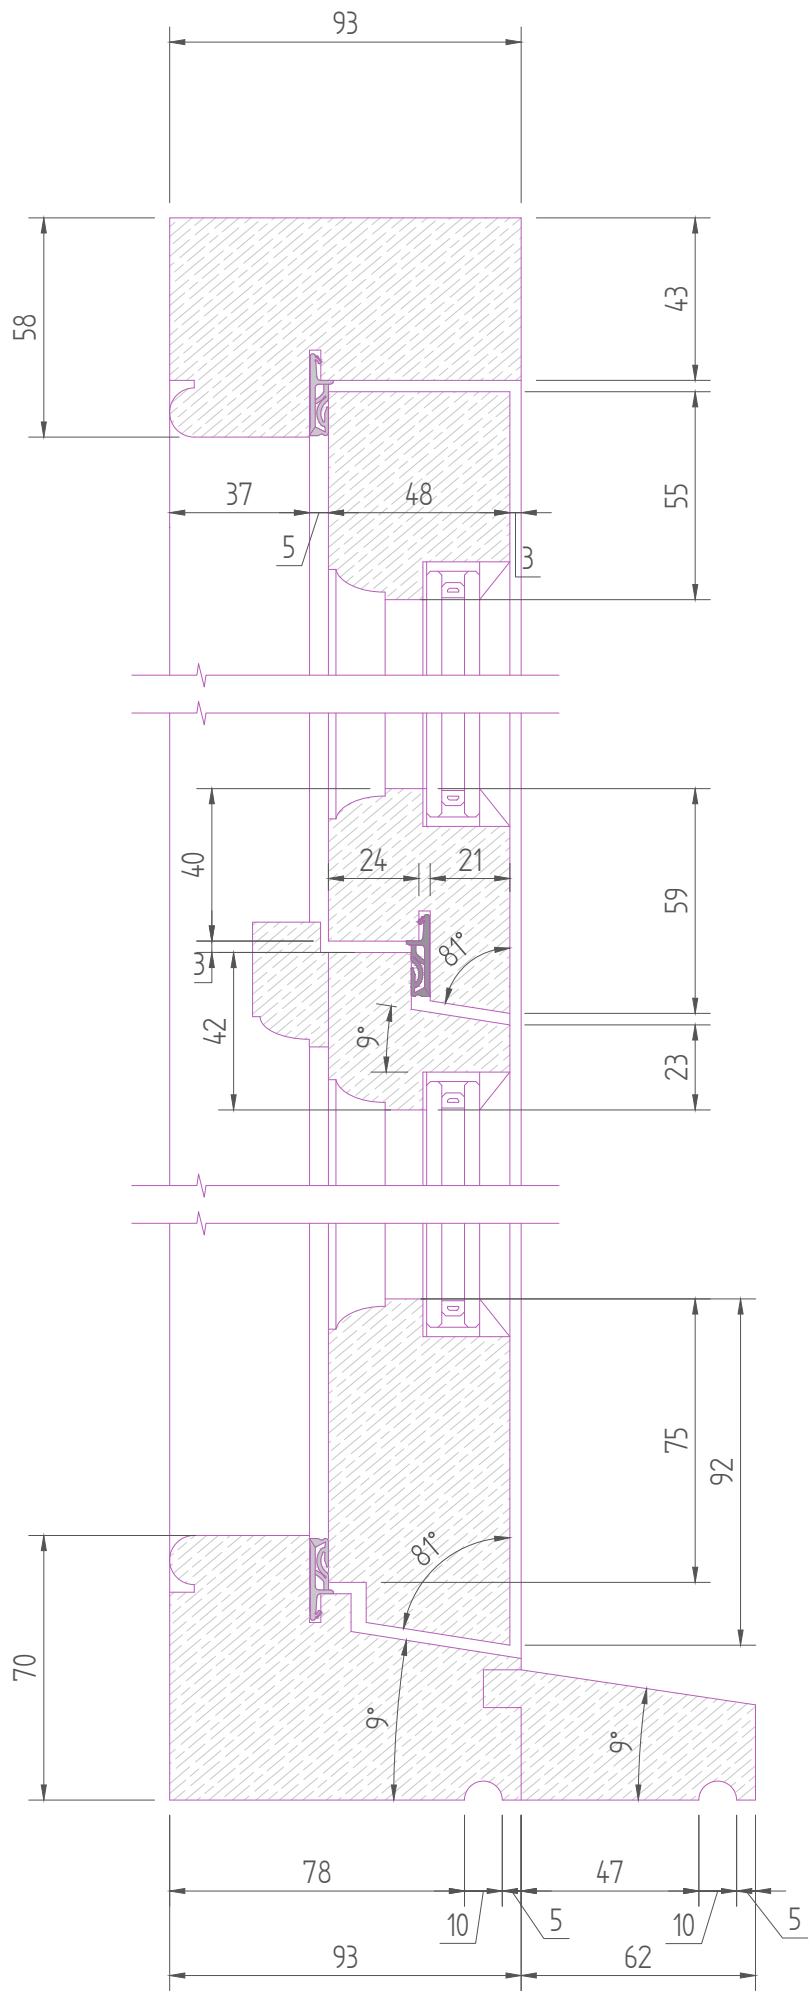

HEIGHT SECTION A-A

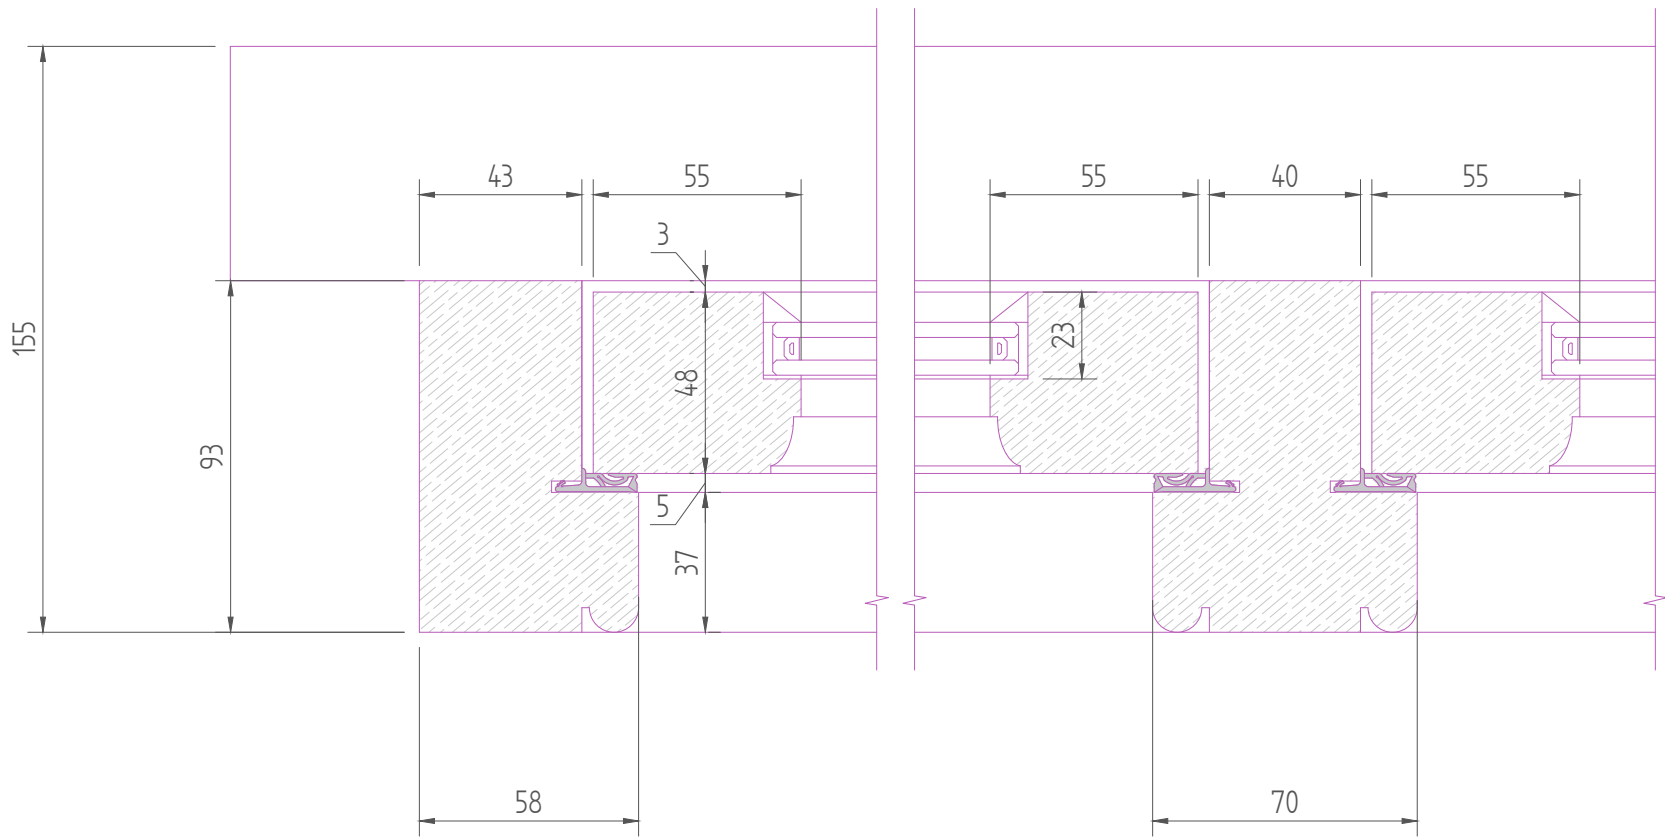

HEIGHT SECTION C-C



The Sash Window Workshop
4 Klin lane,
Bracknell,
Berkshire RG12 1NA
tel: +44 (0)1344 868668
fax: +44 (0)1344 868858
email: plafkad@sashwindow.com
www.sashwindow.com

Client:

TOMLINSON


Project Number:

D38734

Item:

First Floor Front & Rear Elevation

Sheet:	3 OF 3	Revision:	A
Date Drawn:	Apr-25	Drawn By:	DP
Scale:	1:2		

 FIRST ANGLE PROJECTION 	This drawing and specification are the property of The Sash Window Workshop, they are issued in strict confidence and shall not be reproduced, copied or used without written permission.
---	--