



TURN2 Ltd
30c High St,
Welwyn,
Hertfordshire, AL6 9EQ

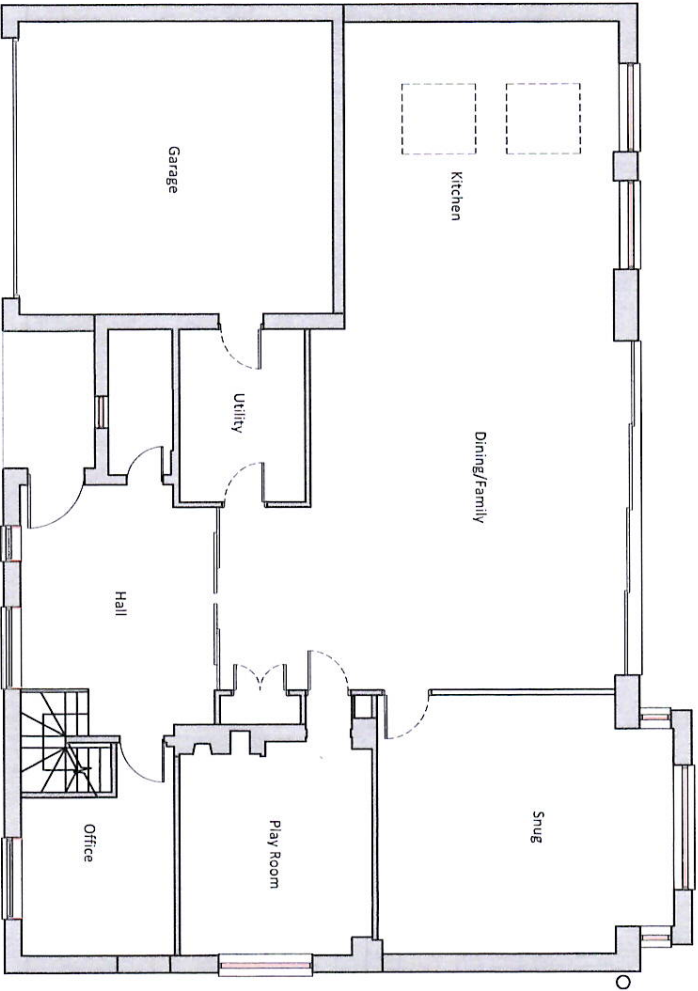

Proposed
Ground Floor Plan

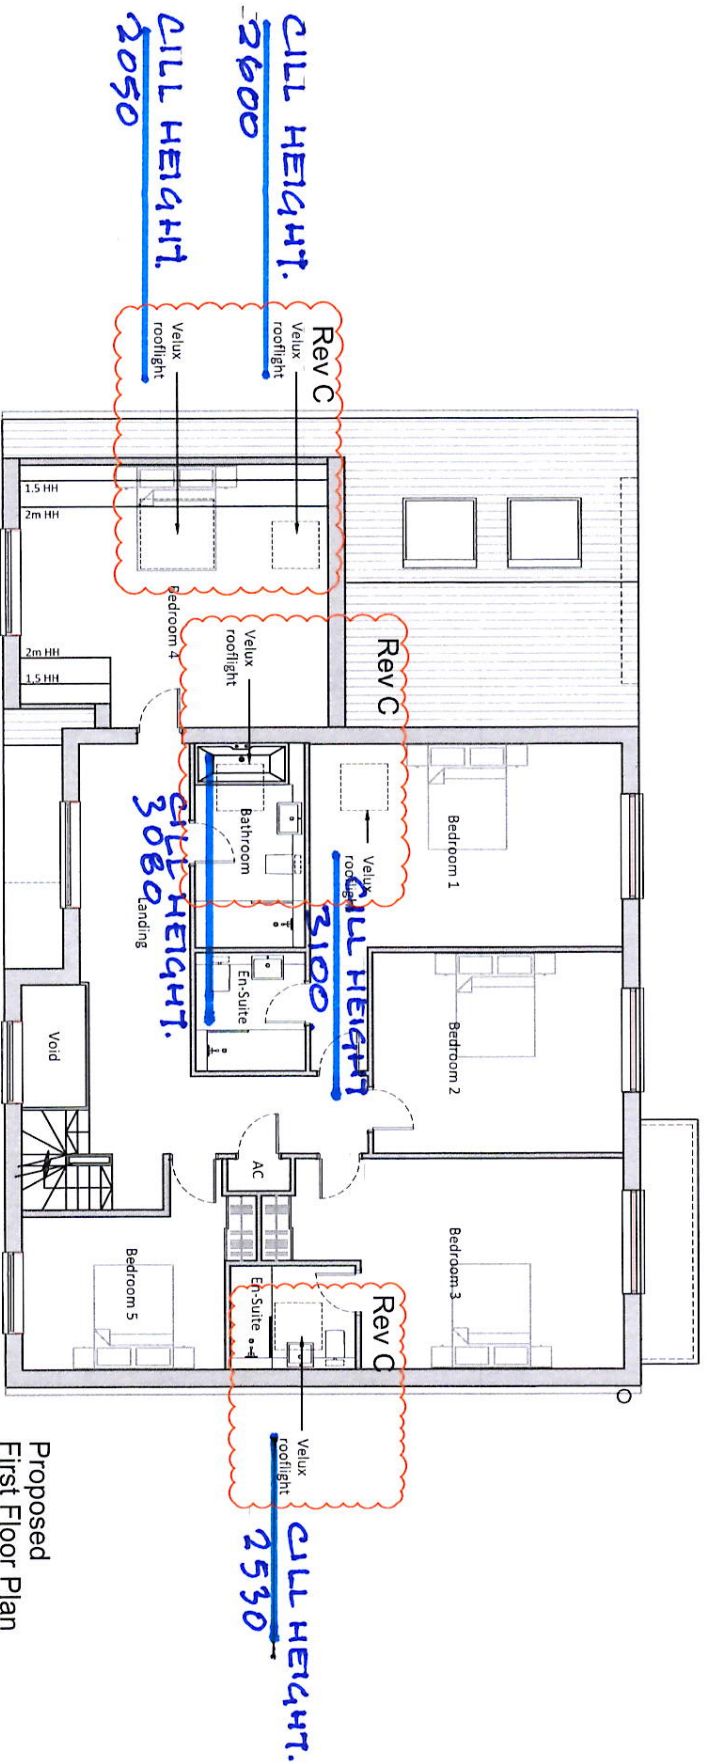

Proposed
First Floor Plan



NOTES

C 15-9-24
DRAWING AMENDED TO SHOW NEW ROOF
LIGHT AND WINDOW SCHEME.

B 11-7-23
PLANNING DRAWING AMENDED VELUX
ADDED AND BAY WINDOW FEATURE ADDED.

Rev: Date: Detail: Mass: Cx'd: Mass:

Client: -

-

-

-

Job: 46 WYMONDLEY RD
HITCHIN.

-

-

Title: PROPOSED
GROUND & FIRST
FLOOR
PLAN

Design: - CAD: JB

Chkd: CT App'd: CT

Date: APRIL 2023 Scale: 1:100

Rev: A2

No. DD 3376-1 SHT 1/4

Rev: C

TURN2 Ltd
30c High St,
Welwyn,
Hertfordshire, AL6 9EQ

NOTES

- C 19-9-24 DRAWING AMENDED TO SHOW NEW ROOF LIGHT AND WINDOW SCHEME.
- B 11-7-23 PLANNING DRAWING AMENDED, VELUX ADDED AND BAY WINDOW FEATURE ADDED

Rev	Date	Detail	Made	Chkd	App'd
-----	------	--------	------	------	-------

Client:

-
-
-

Job: 46 WYMONDLEY RD
HITCHIN.

-
-

Title: PROPOSED
ELEVATIONAL
VIEWS

Design: - CAD: IB


Chkd: CT App'd: CT

Date: APRIL 2023 Scale: 1:100


Rev:

No. DD 3376-1 SHT 3/4

C

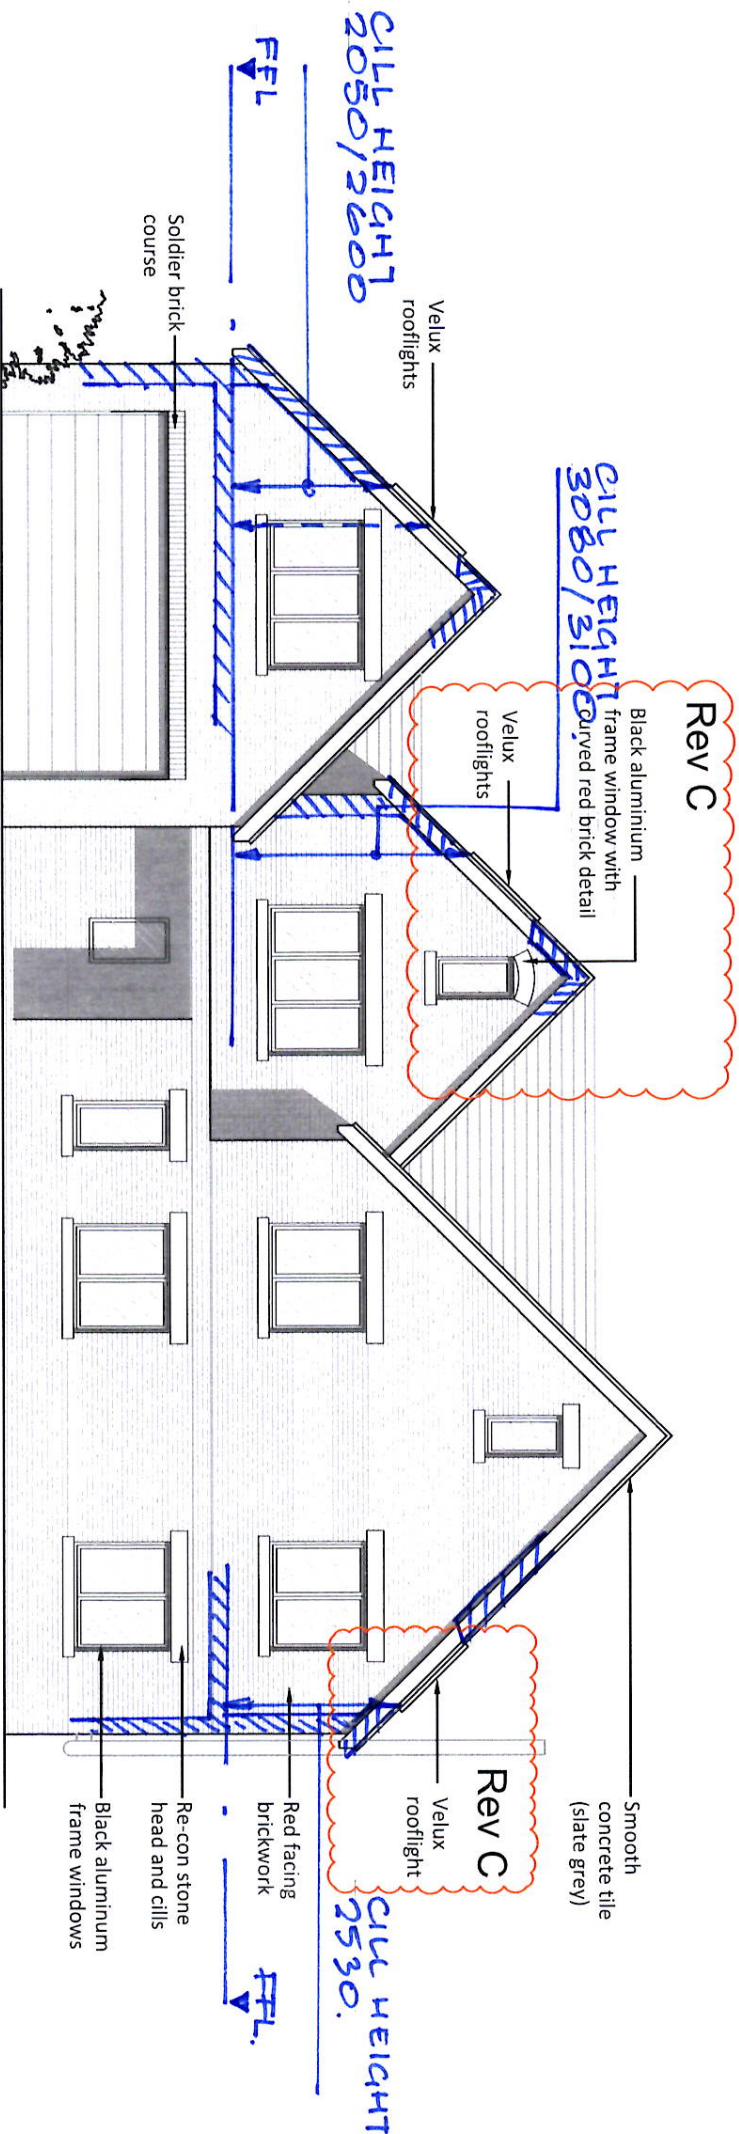

Front/North Elevation

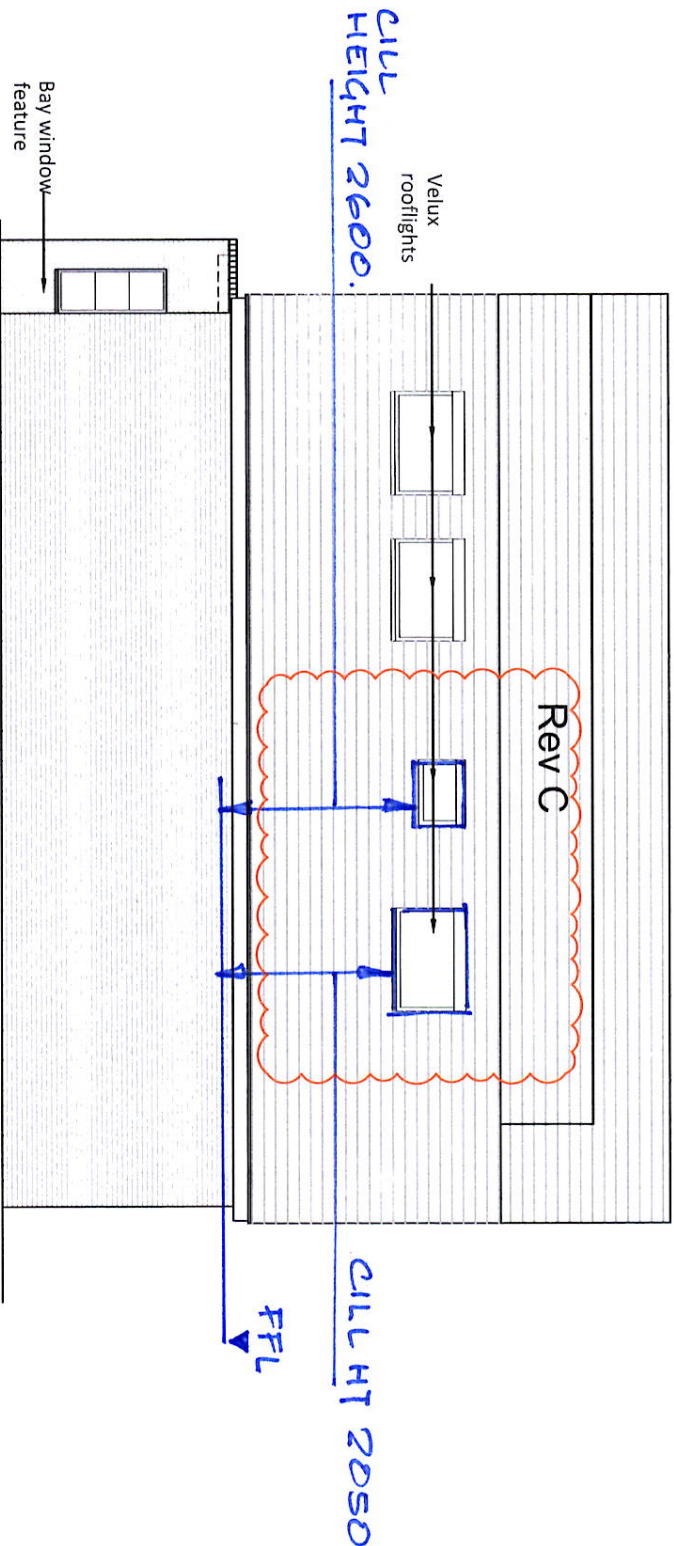

Side/East Elevation

