
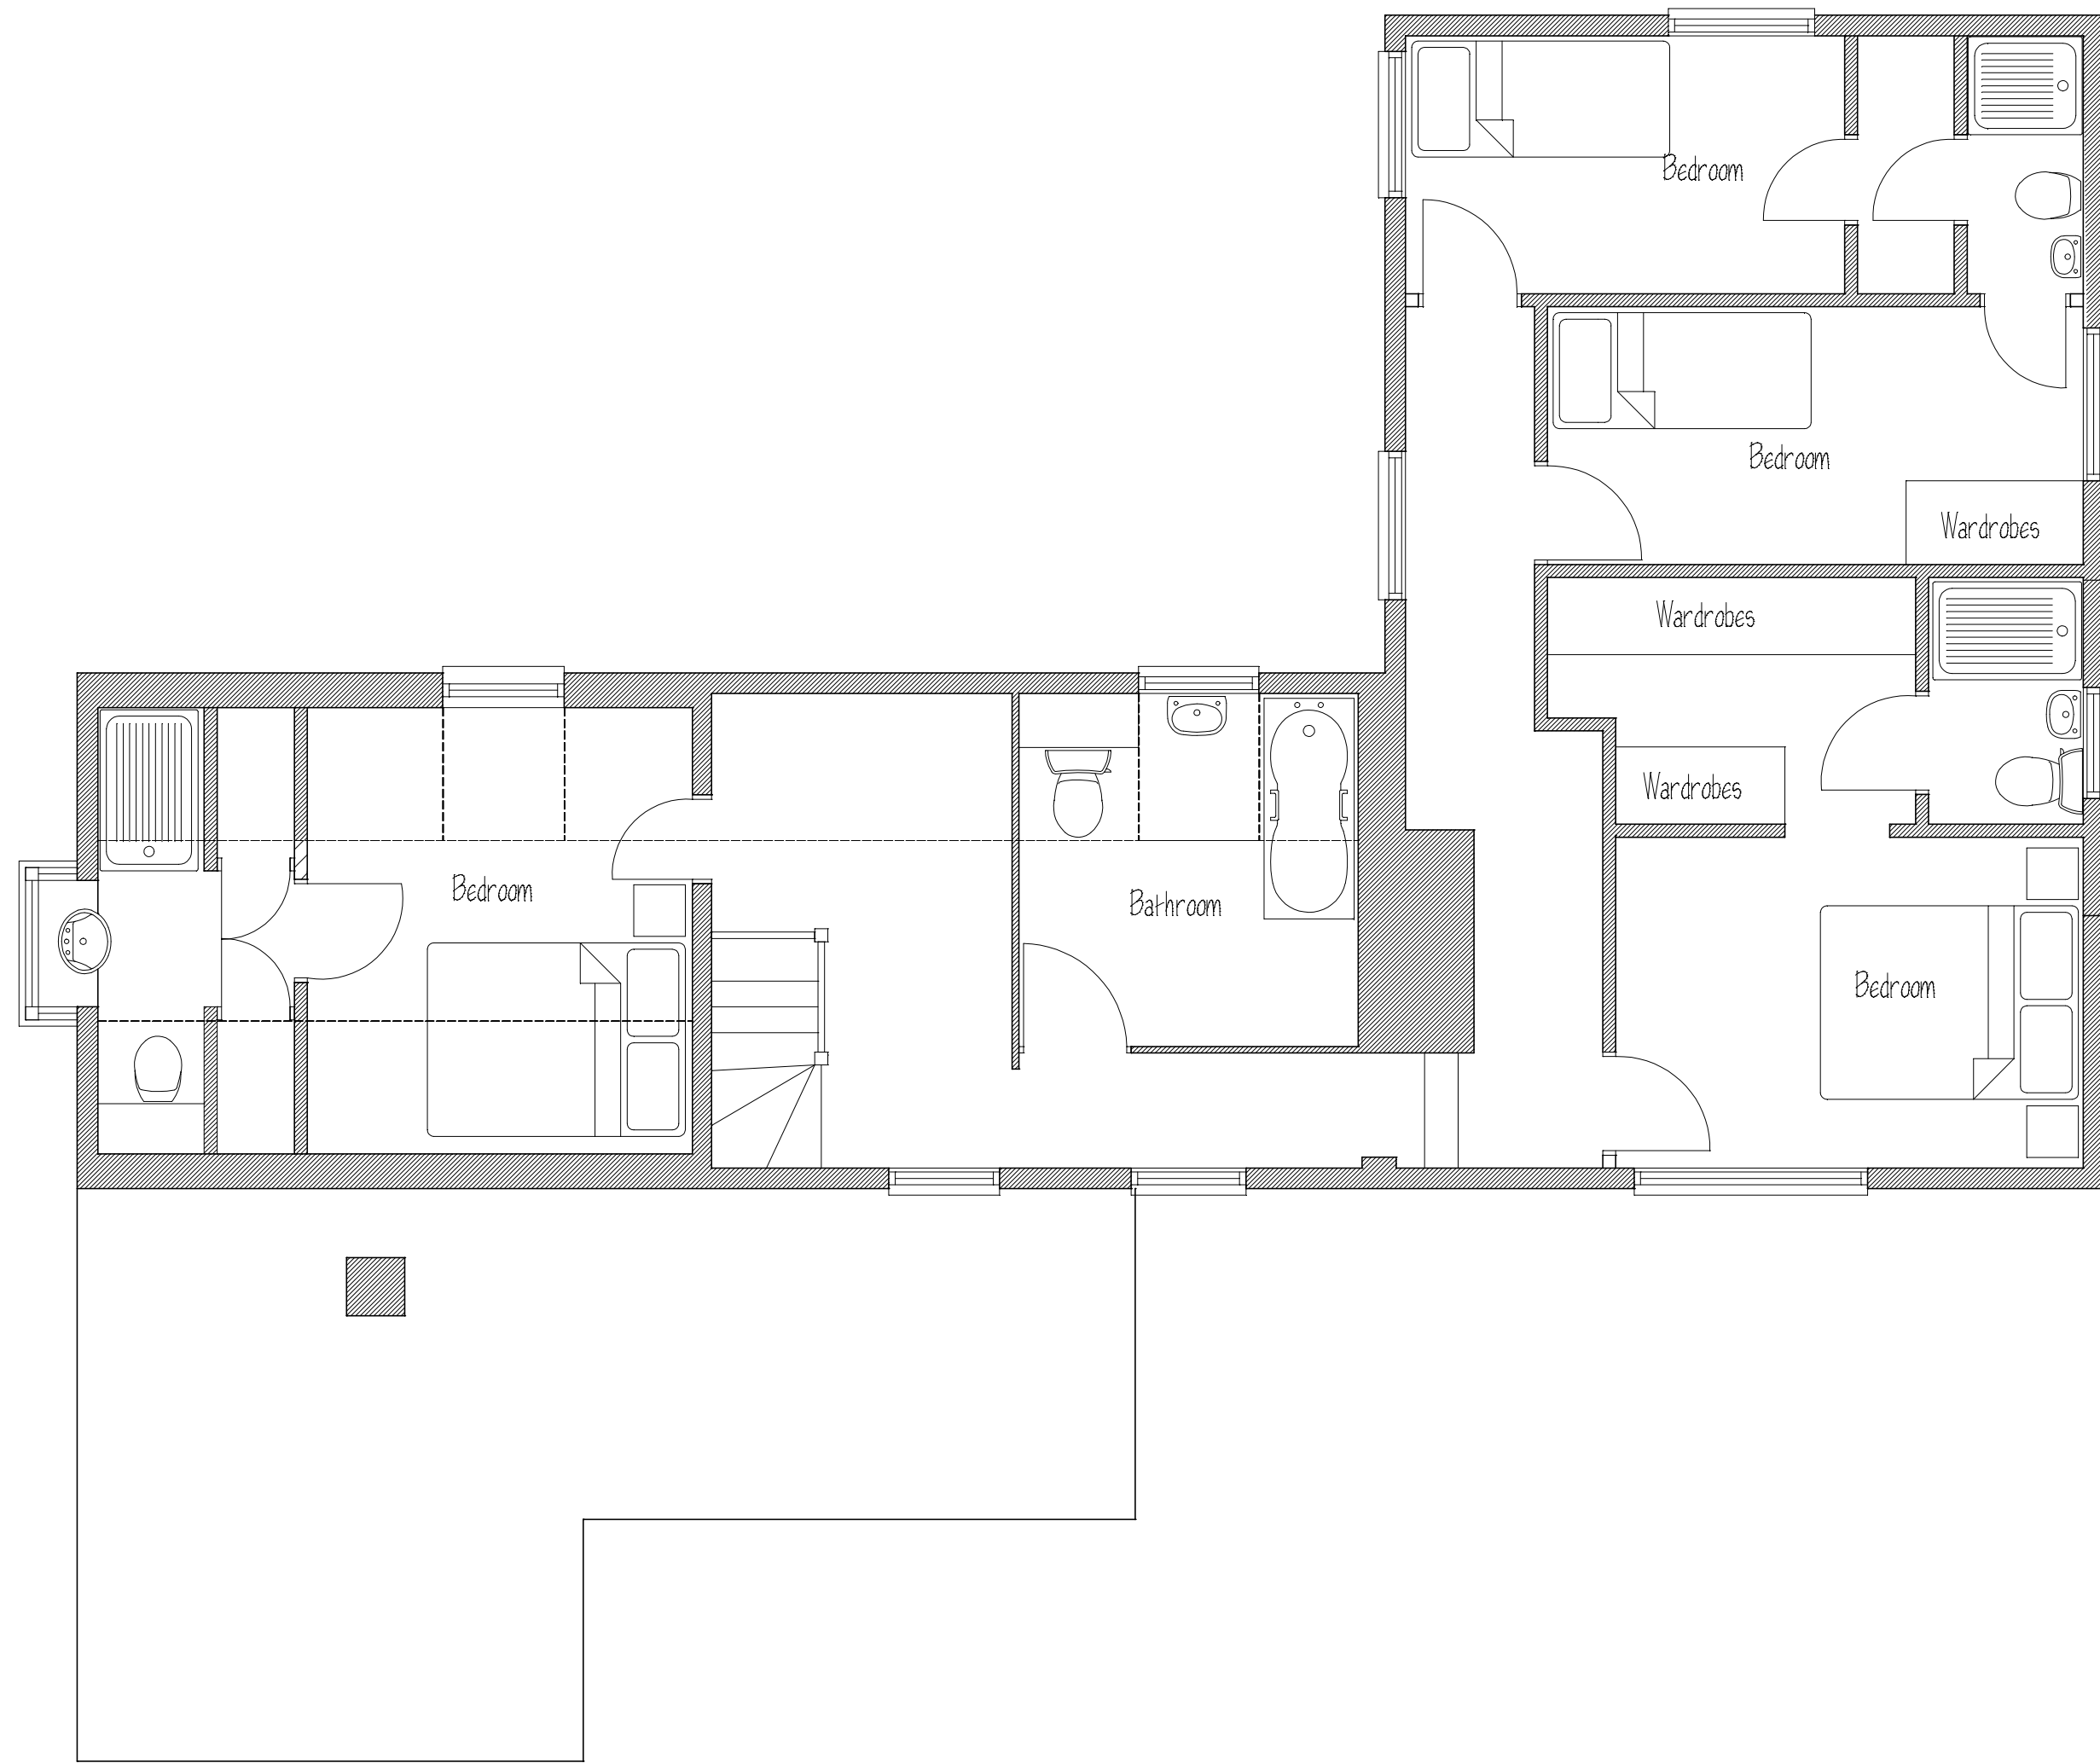
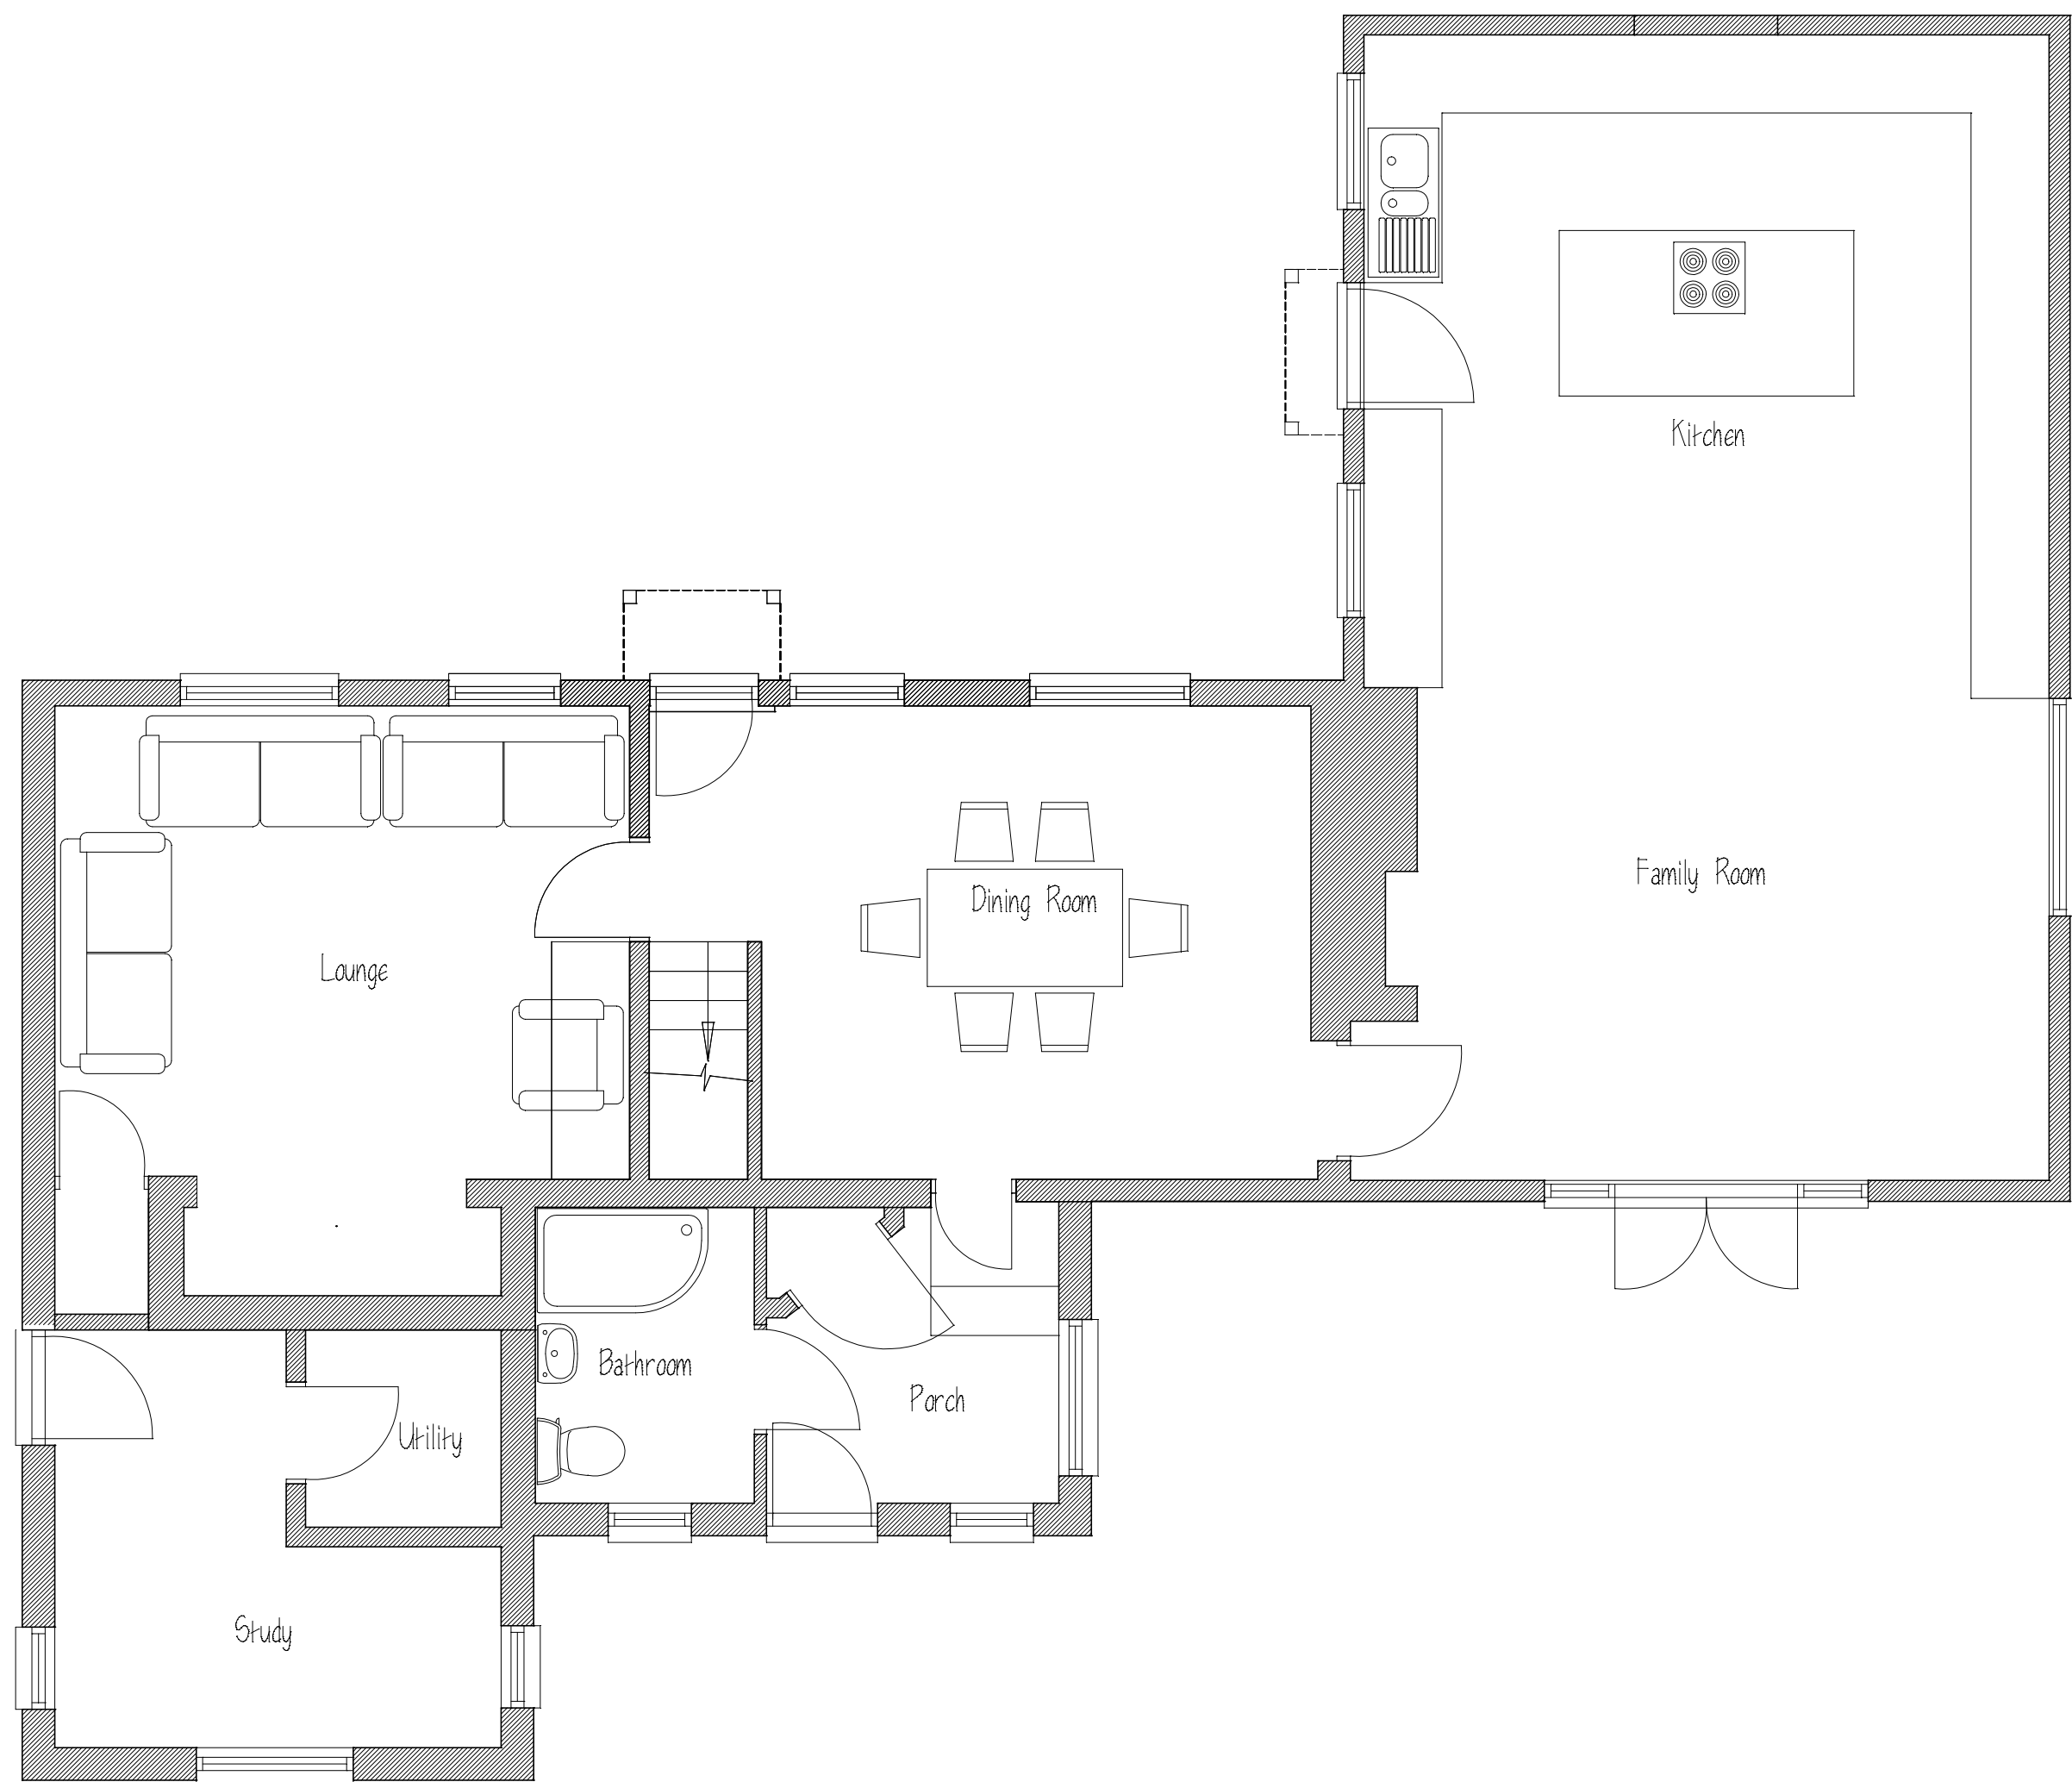
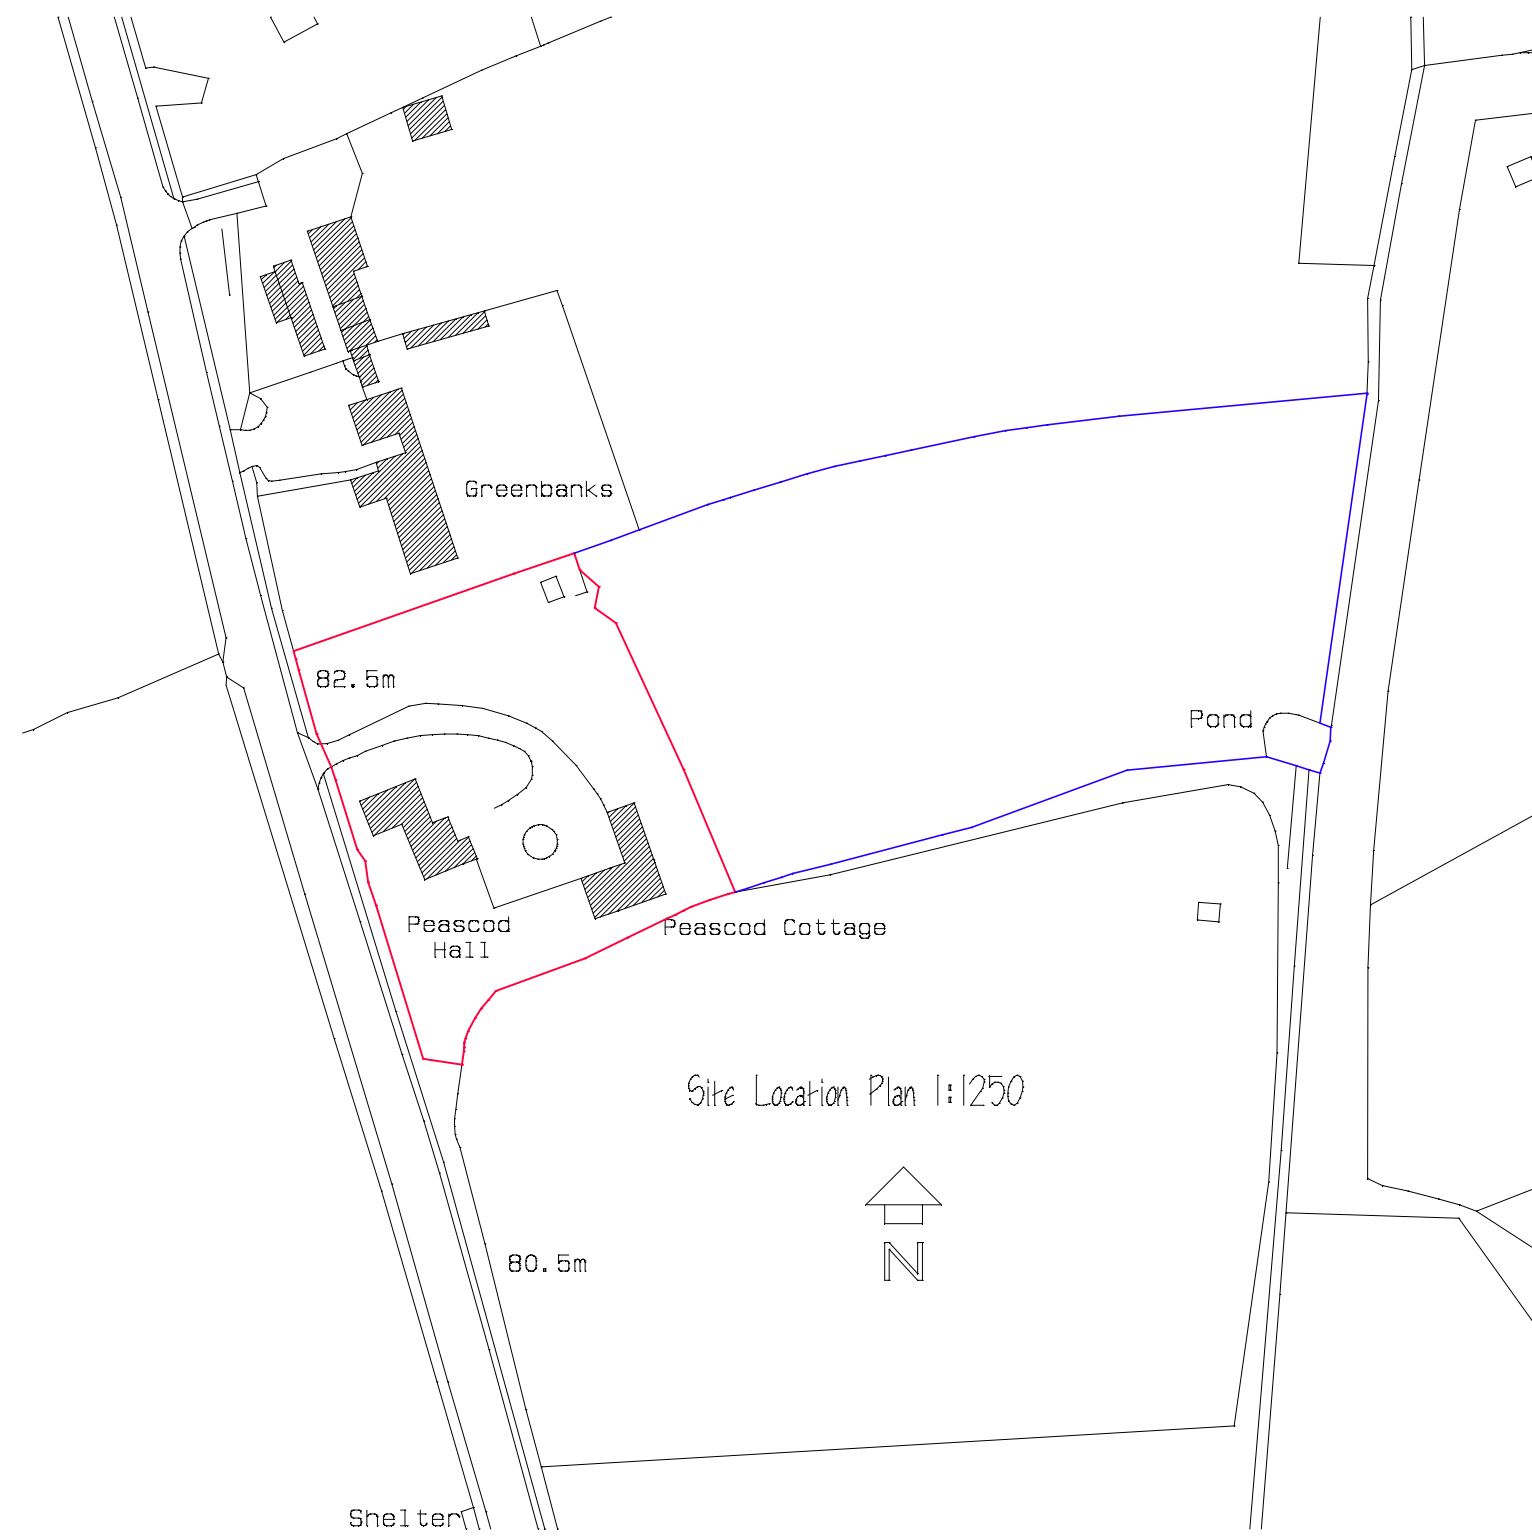
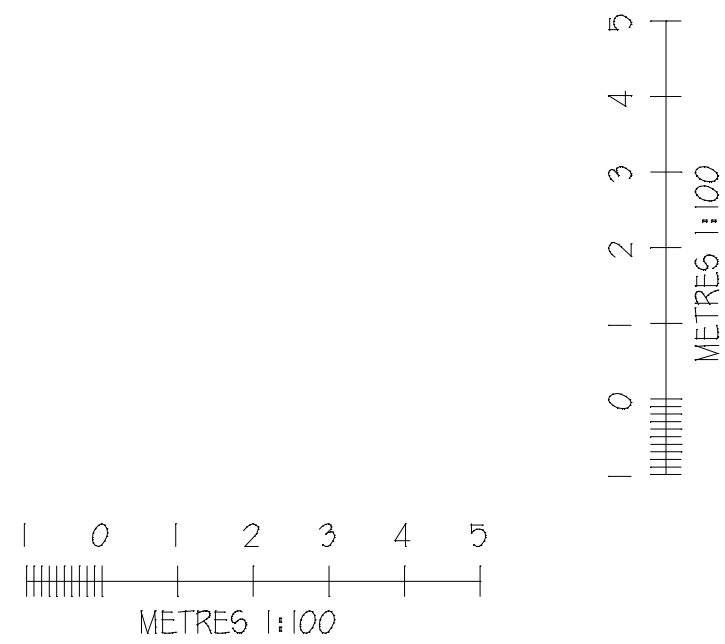


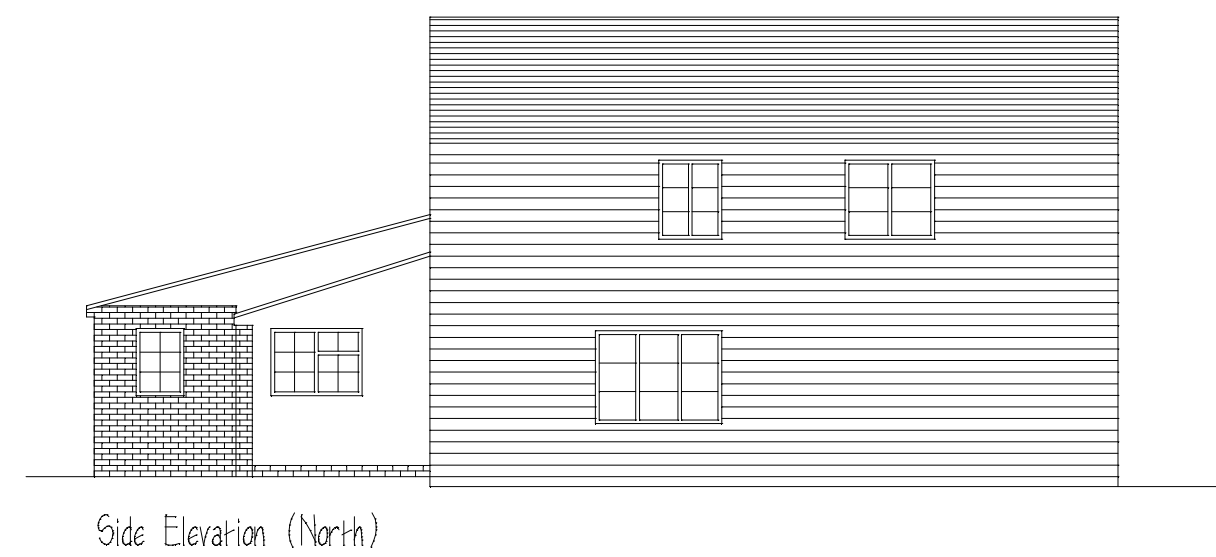

ALL DIMENSIONS & INFORMATION FOUND ON THESE DRAWINGS ARE TO BE CHECKED BY THE CONTRACTOR PRIOR TO COMMENCEMENT OF ANY WORKS ON SITE. ANY DISCREPANCIES FOUND ARE TO BE DISCUSSED WITH 'ARIA DESIGN'. IF IN DOUBT - 'ASK' DO NOT SCALE FROM THESE DRAWINGS EXCEPT FOR PLANNING PURPOSES ONLY.

REVISIONS:- Rev A 18.06.2024 Revised to show existing layout following alterations carried out under previous approval.

Rev B 09.07.2024 Red Line altered on site plan

NOTES:- Location Plan 1:1250 Ordnance Survey Licence No

PROJECT:-
Peascod Hall
London Road
St. Ippolyts Herts

TITLE:-
Plans and Elevations
as Existing

SCALE:- 1:50, 1:100 (A1) **JOB/DRG. No:-** 1123:01B
DATE:- Nov 2015

Aria Design
ARCHITECTURAL DESIGNS AND SURVEYS
90 Chertsey Rise
Stevenage
Hertfordshire SG2 9JL
Tel (01438) 231641 Mob 07780 928317