


THIS DRAWING IS COPYRIGHT. ALL DIMENSIONS TO BE CHECKED ON SITE
ELECTRONIC DATA IS NOT TO BE AMENDED/DELETED WITHOUT APC DESIGN PERMISSION
ALL FIXINGS, TO BE DESIGNED BY APPROPRIATE SPECIALIST SUB-CONTRACTOR

Rev.	Description	Date	By
------	-------------	------	----

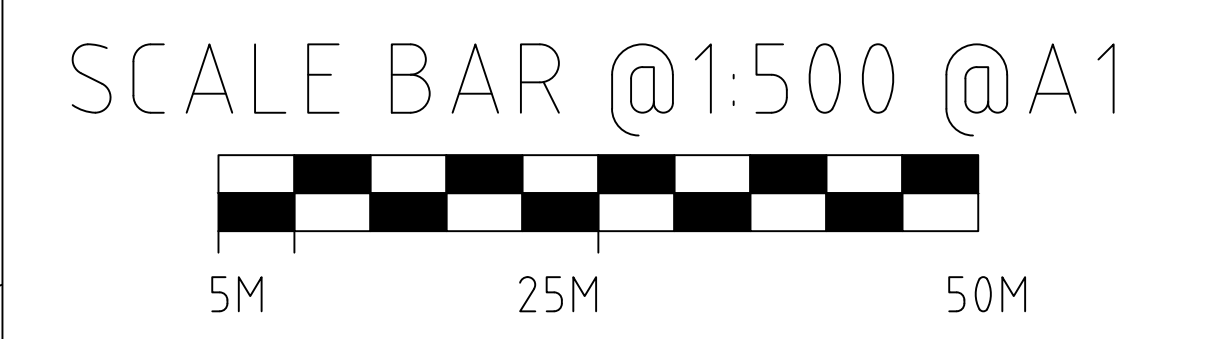

DEMO SITE PLAN 1:150@ A1

APC DESIGN & PLANNING
apcdesignltd@btinternet.com
T. 01234 782 332
M. 07766 656 363

PROJECT Luke Dodd 20 Sollershott East Letchworth	SCALE 1:150	DRAWN APC	CHECKED APC
	DATE Aug 24	STATUS PLANNING	
	DRAWING No. 23130-EX105		REVISION -
DEMO SITE PLAN			