




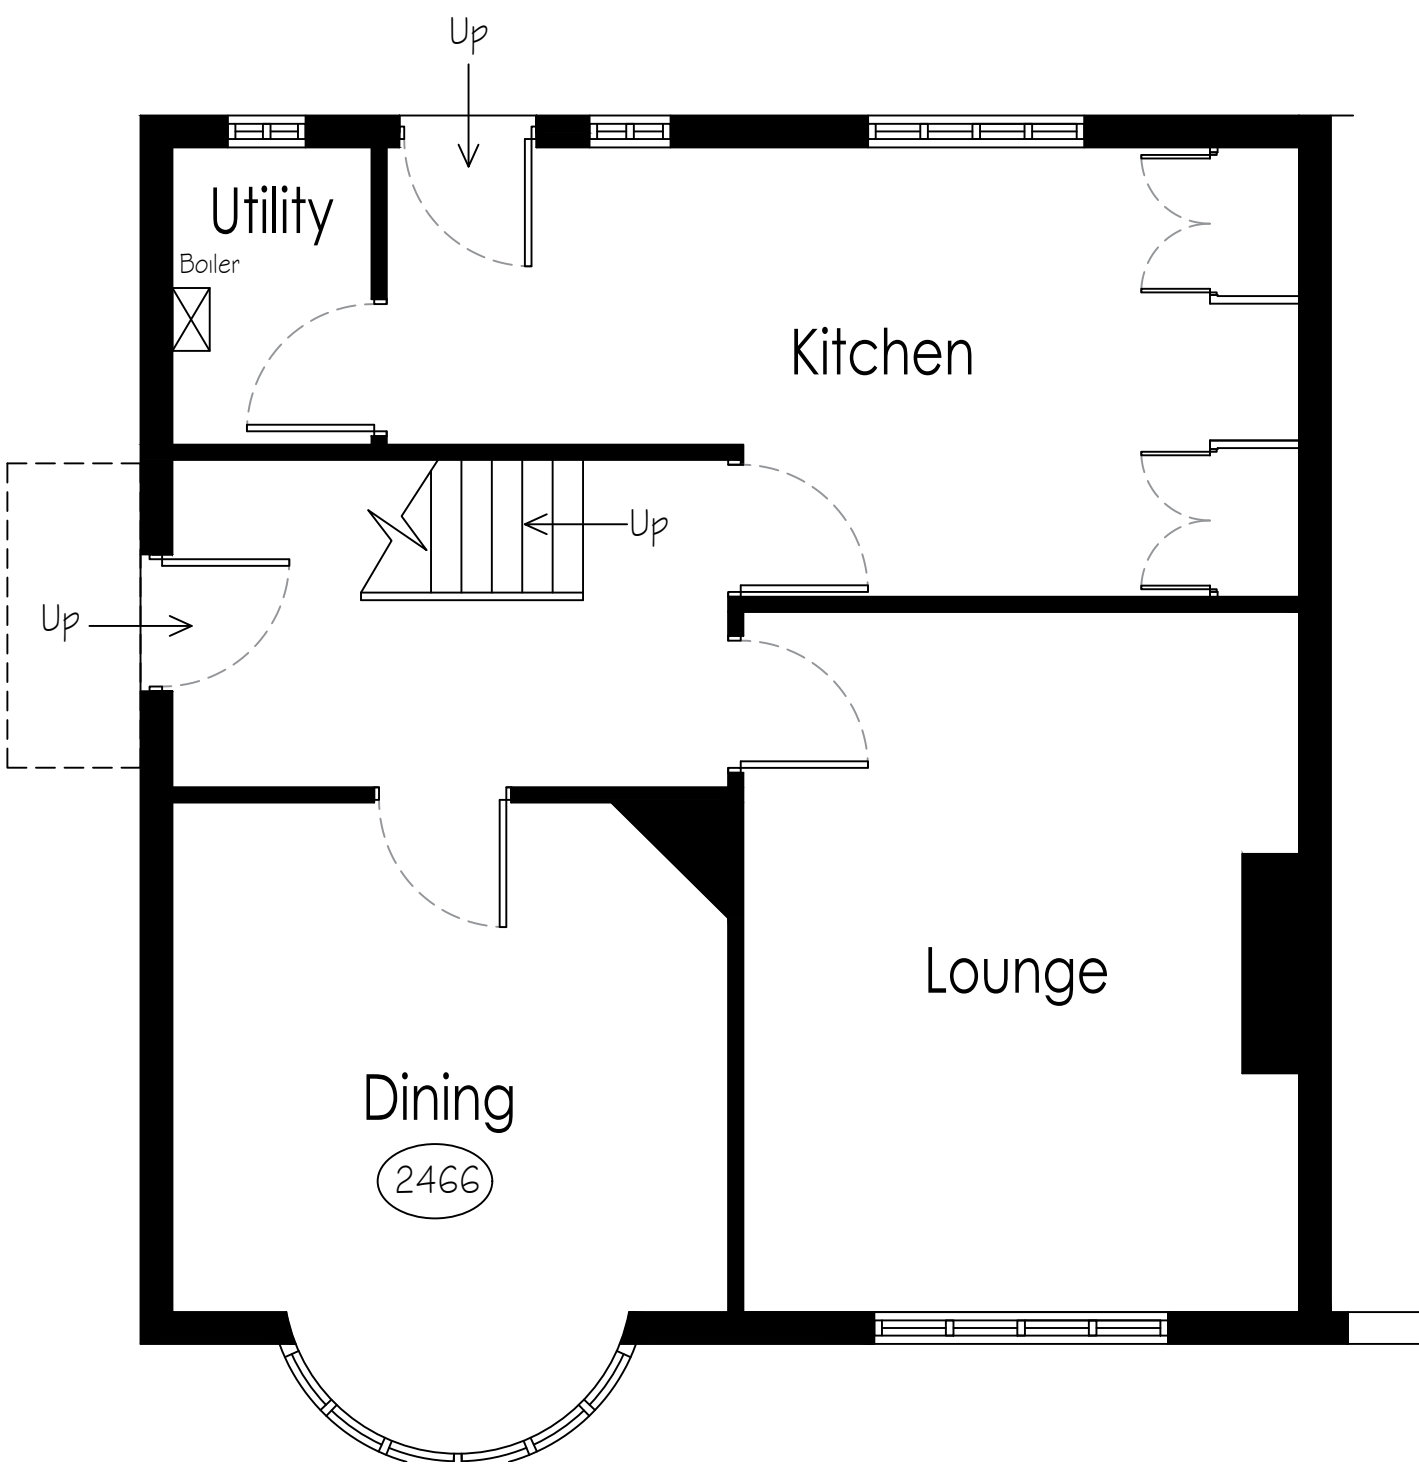

EXISTING GF PLAN @1:50 @ A1

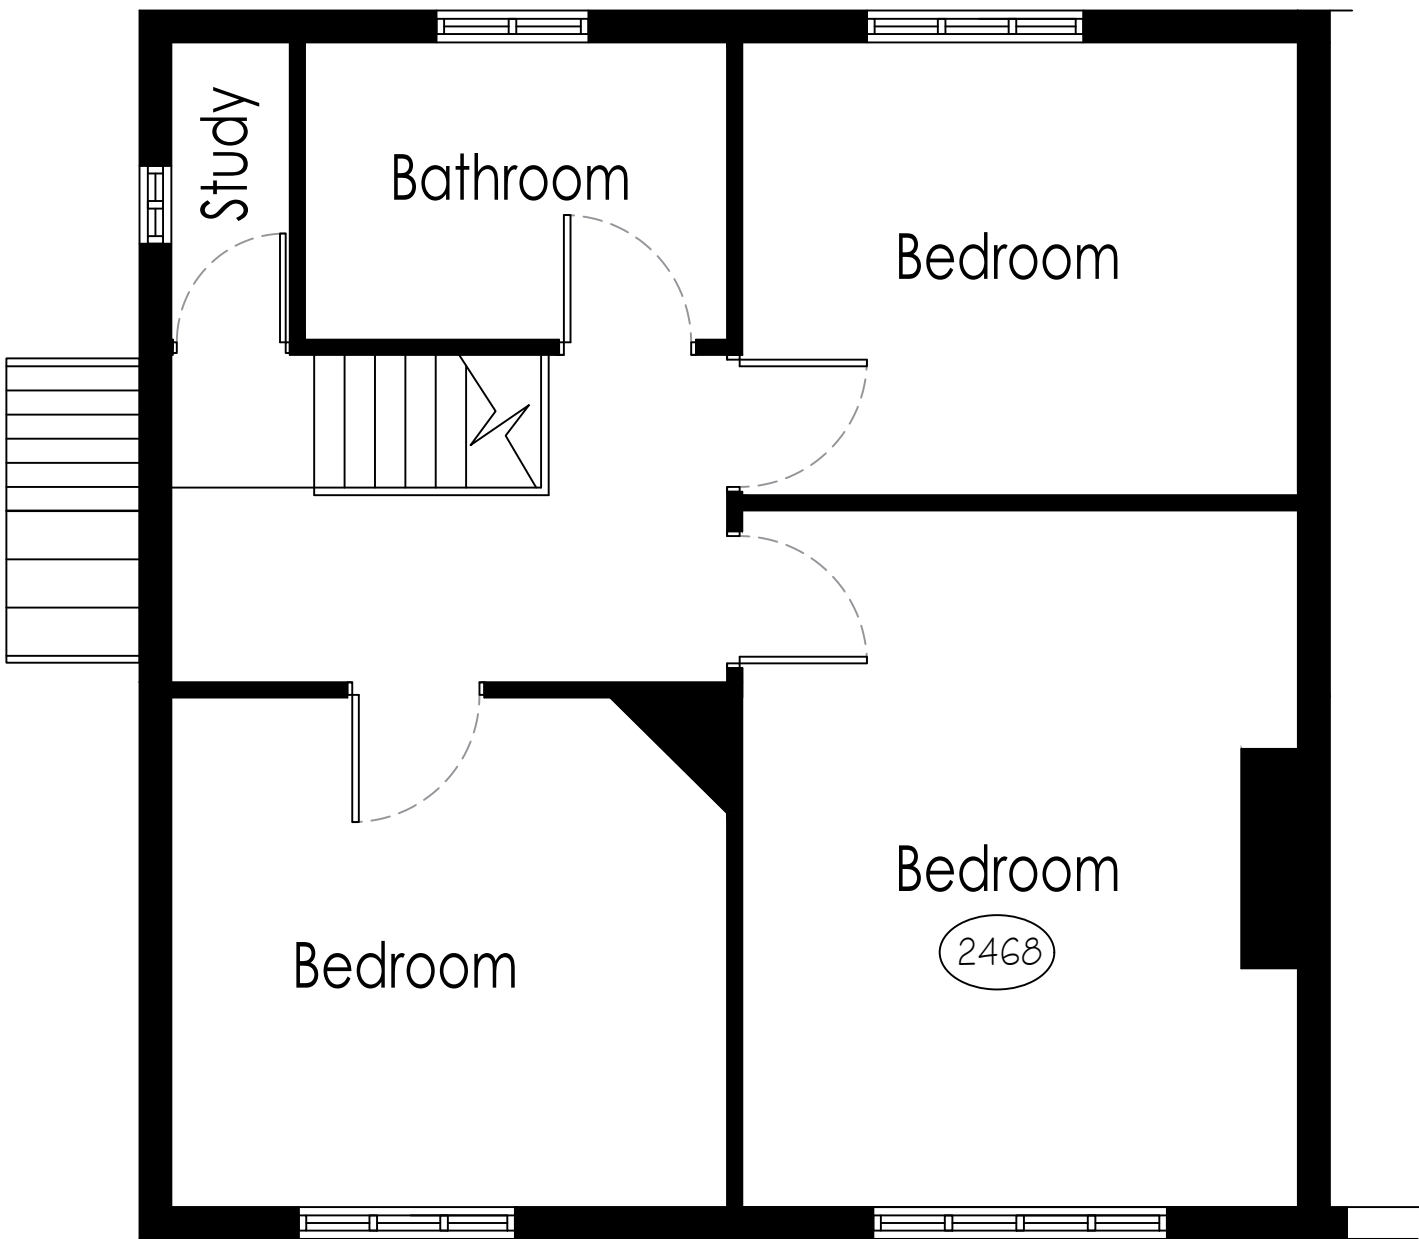


EXISTING FF PLAN @1:50 @ A1

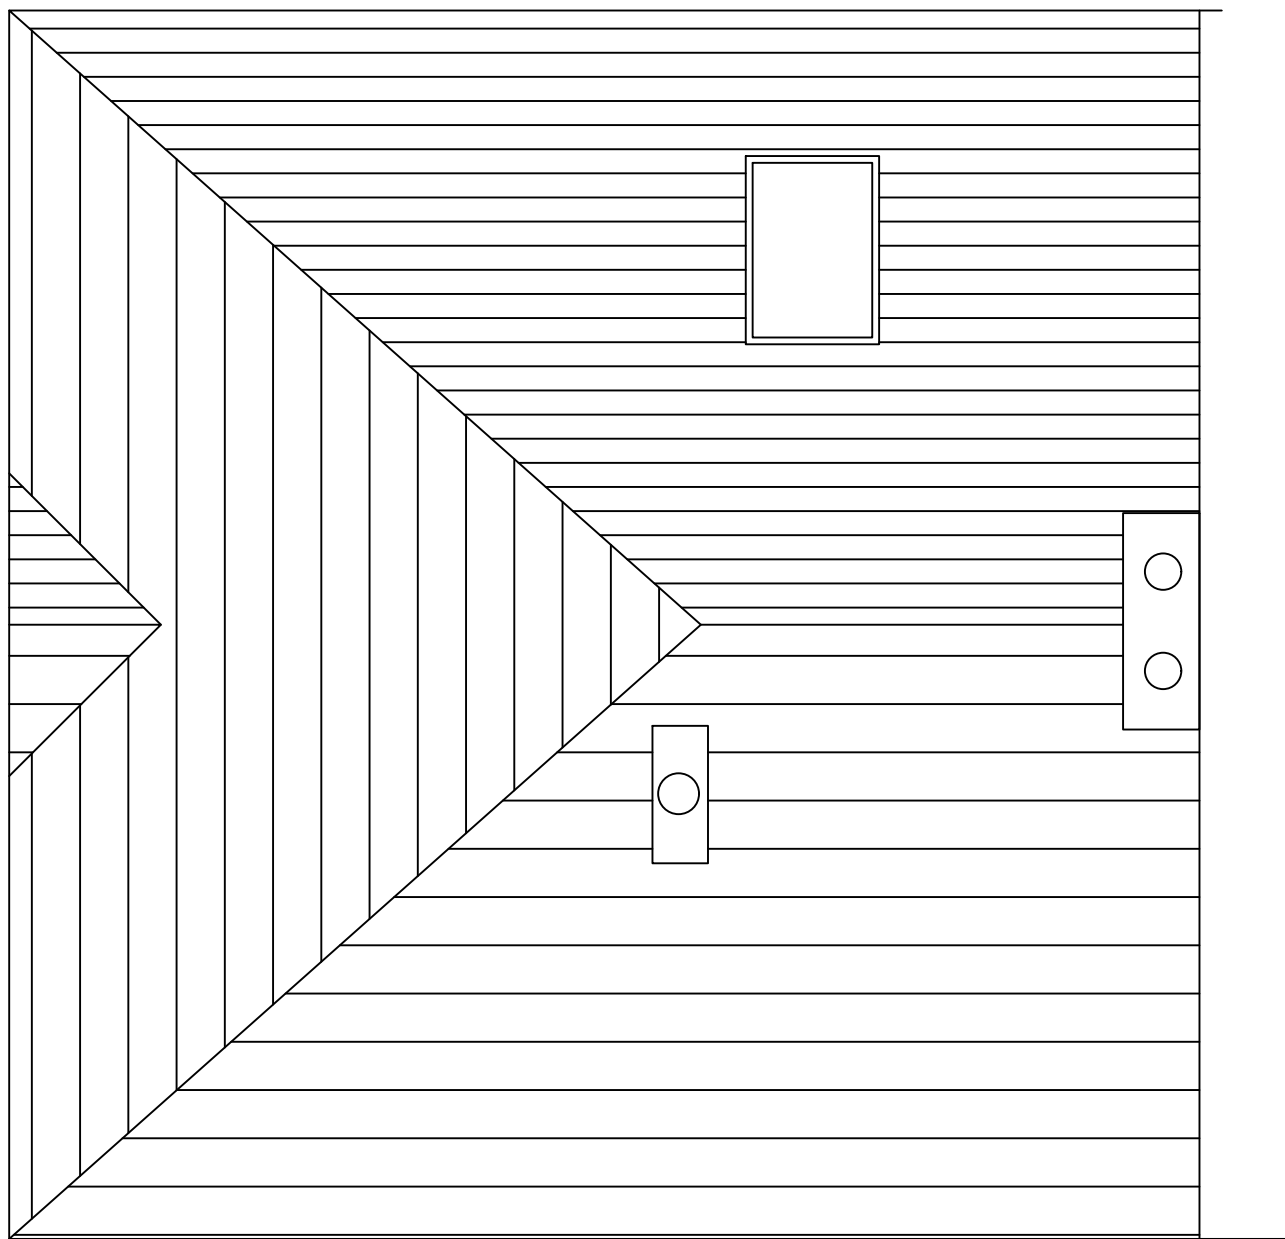

EXISTING ROOF PLAN @1:50 @ A1



EXISTING ELEVATIONS @1:100 @ A1

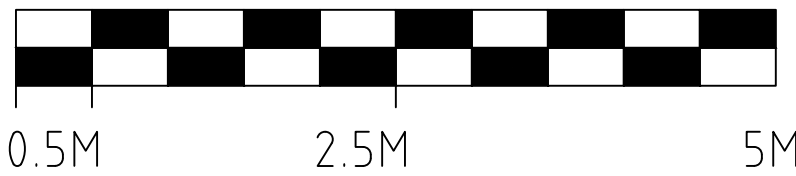

SCALE BAR @1:50 @A1

APC DESIGN & PLANNING

apodesignltd@btinternet.com
T. 01234 782 332
M. 07766 656 363

PROJECT Luke Dodd 20 Sollershott East Letchworth EXISTING PLANS	SCALE VARIES	DRAWN APC	CHECKED APC
	DATE Aug 24	STATUS PLANNING	
	DRAWING No. 23130-106		REVISION —