

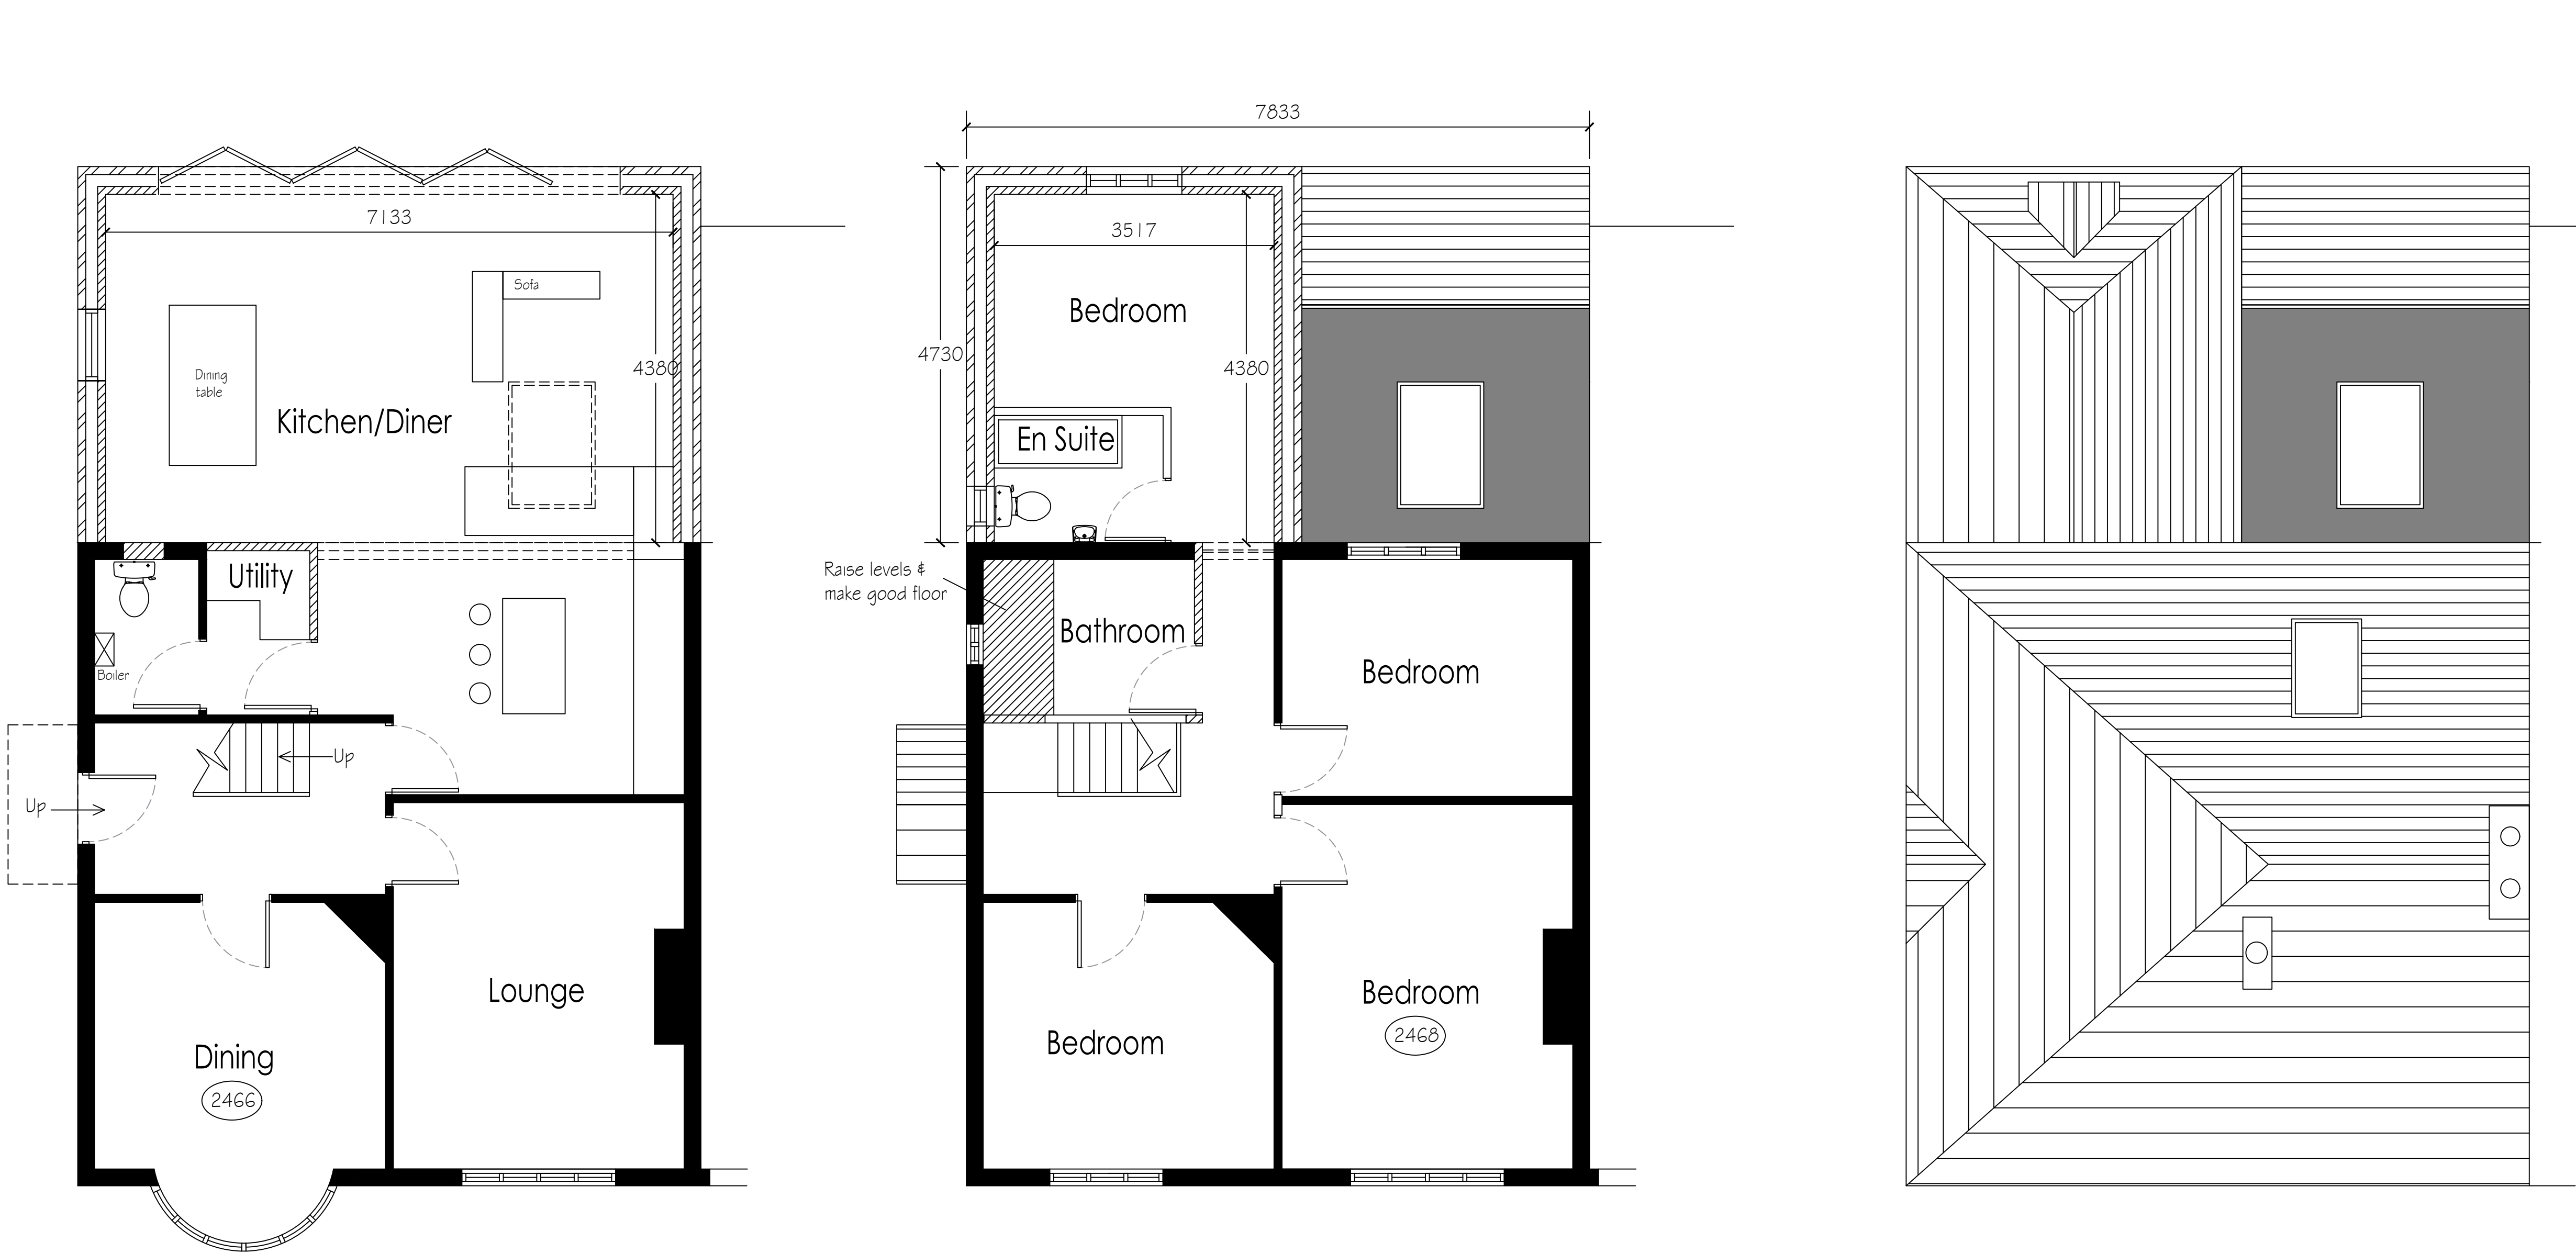


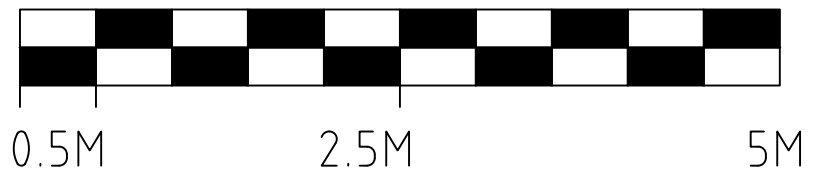

THIS DRAWING IS COPYRIGHT. ALL DIMENSIONS TO BE CHECKED ON SITE ELECTRONIC DATA IS NOT TO BE AMENDED/DELETED WITHOUT APC DESIGN PERMISSION ALL FIXINGS, TO BE DESIGNED BY APPROPRIATE SPECIALIST SUB-CONTRACTOR		
Rev.	Description	Date By

PROPOSED GROUND & FIRST FLOOR PLAN @1:50 @ A1

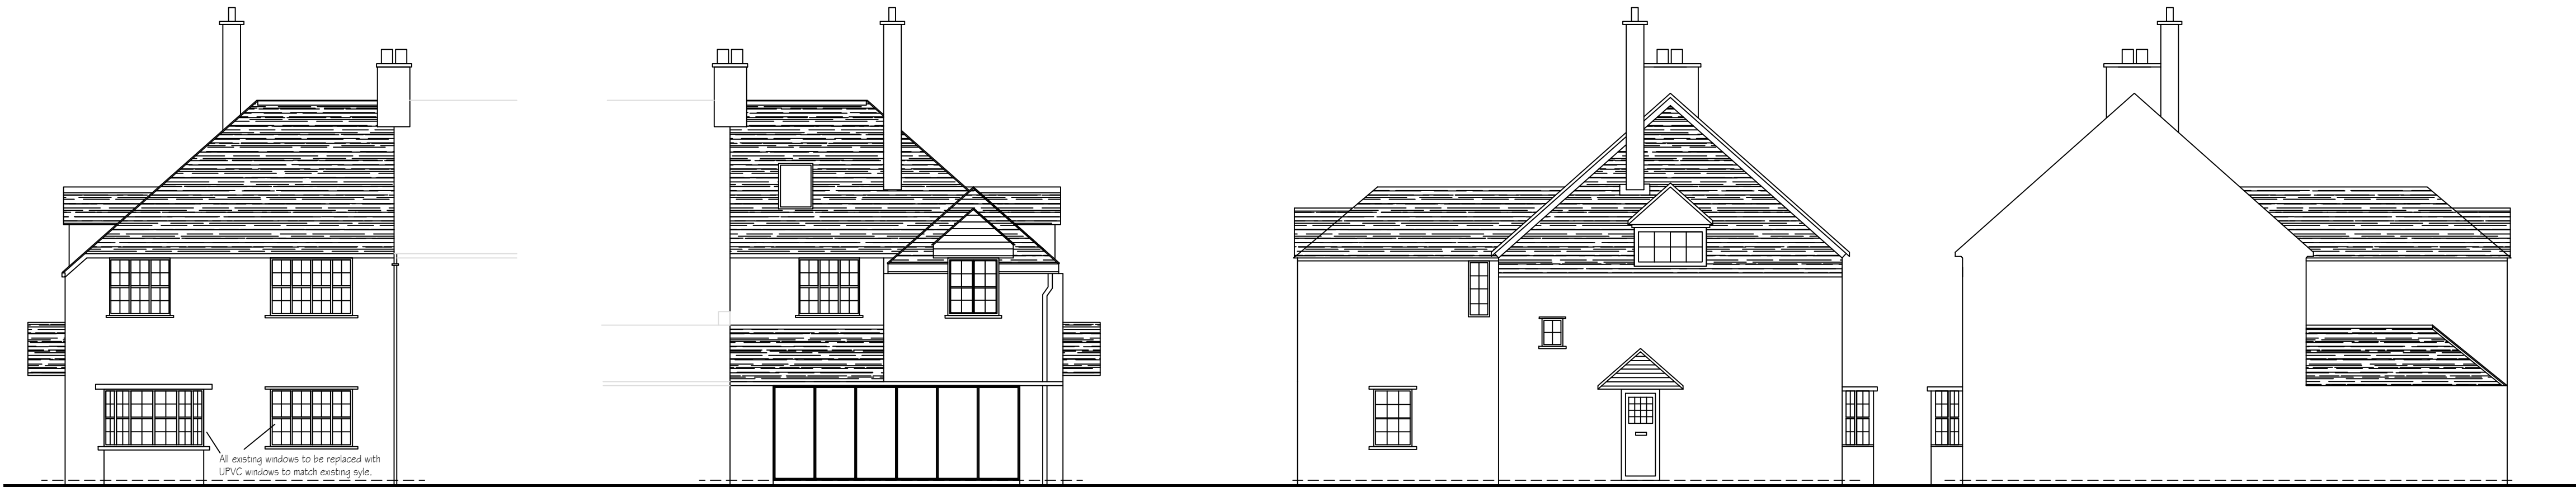

SCALE BAR @1:50 @A1

PROPOSED ELEVATIONS @1:100 @ A1

APC DESIGN & PLANNING apcdesignltd@btinternet.com T. 01234 782 332 M. 07766 656 363			
PROJECT Luke Dodd 20 Sollershott East Letchworth PROPOSED PLANS & ELEVATIONS	SCALE	DRAWN	CHECKED
	VARIES	APC	APC
	DATE	STATUS	
	Aug 24	PLANNING	
	DRAWING No.	REVISION	
	23130-801	-	