




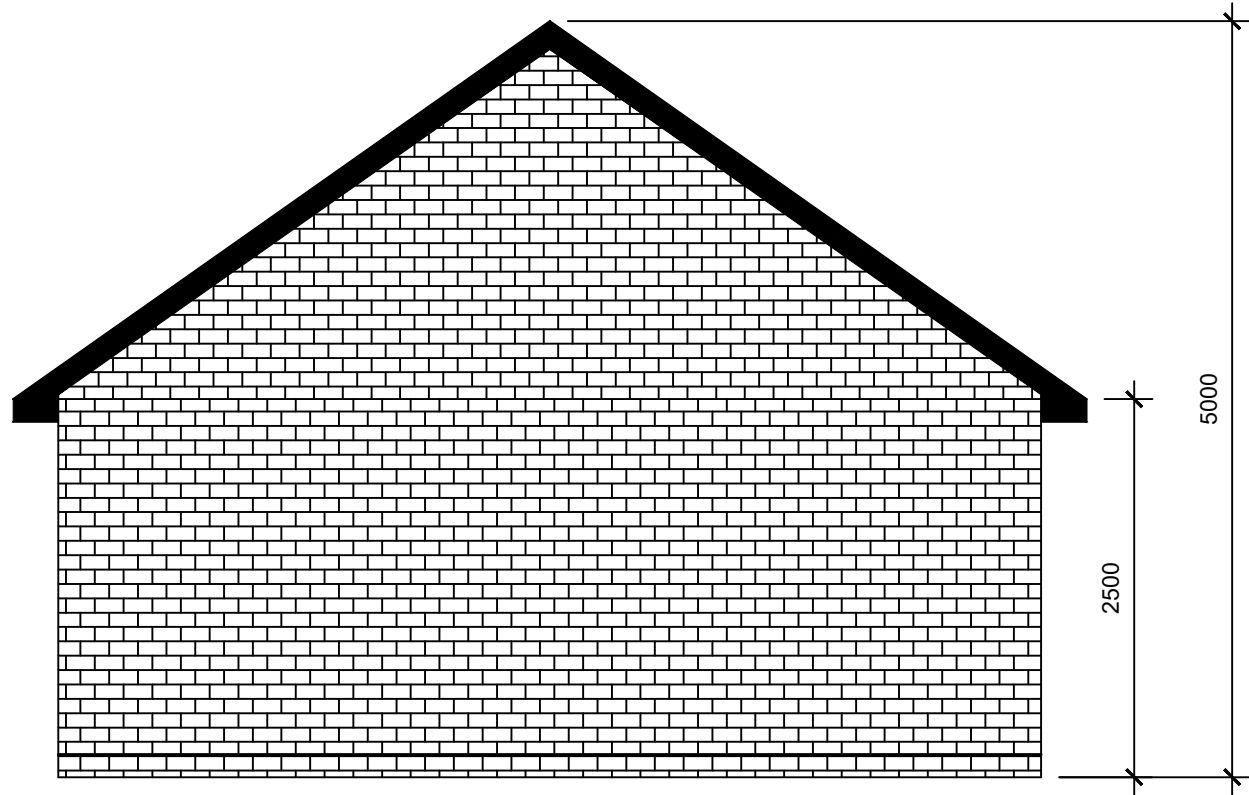


East Elevation

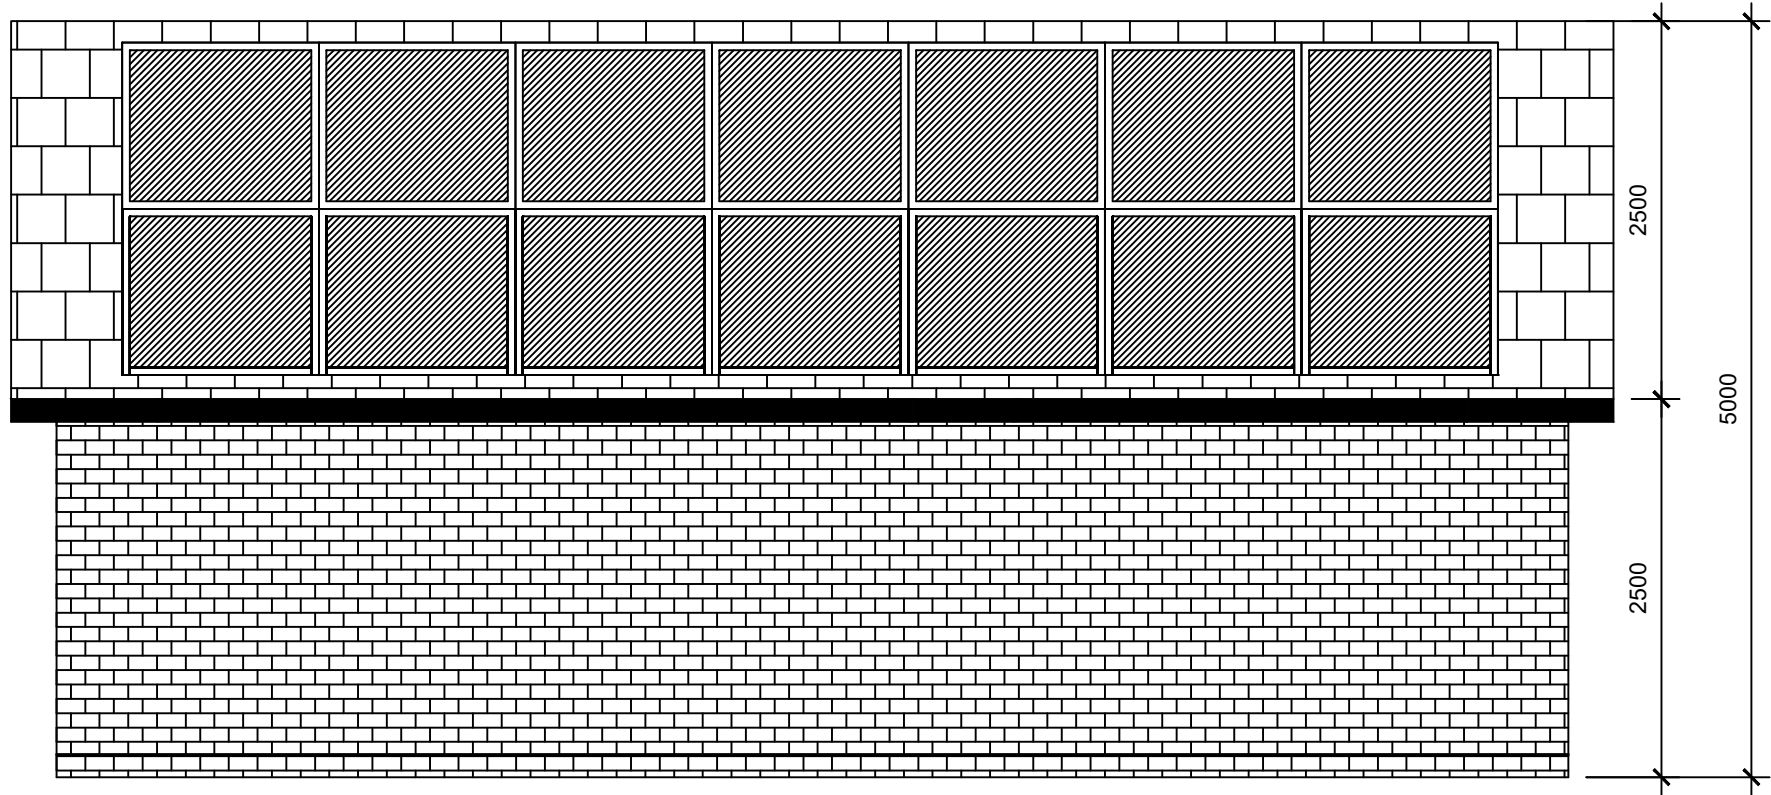


South Elevation (with Solar Panels)

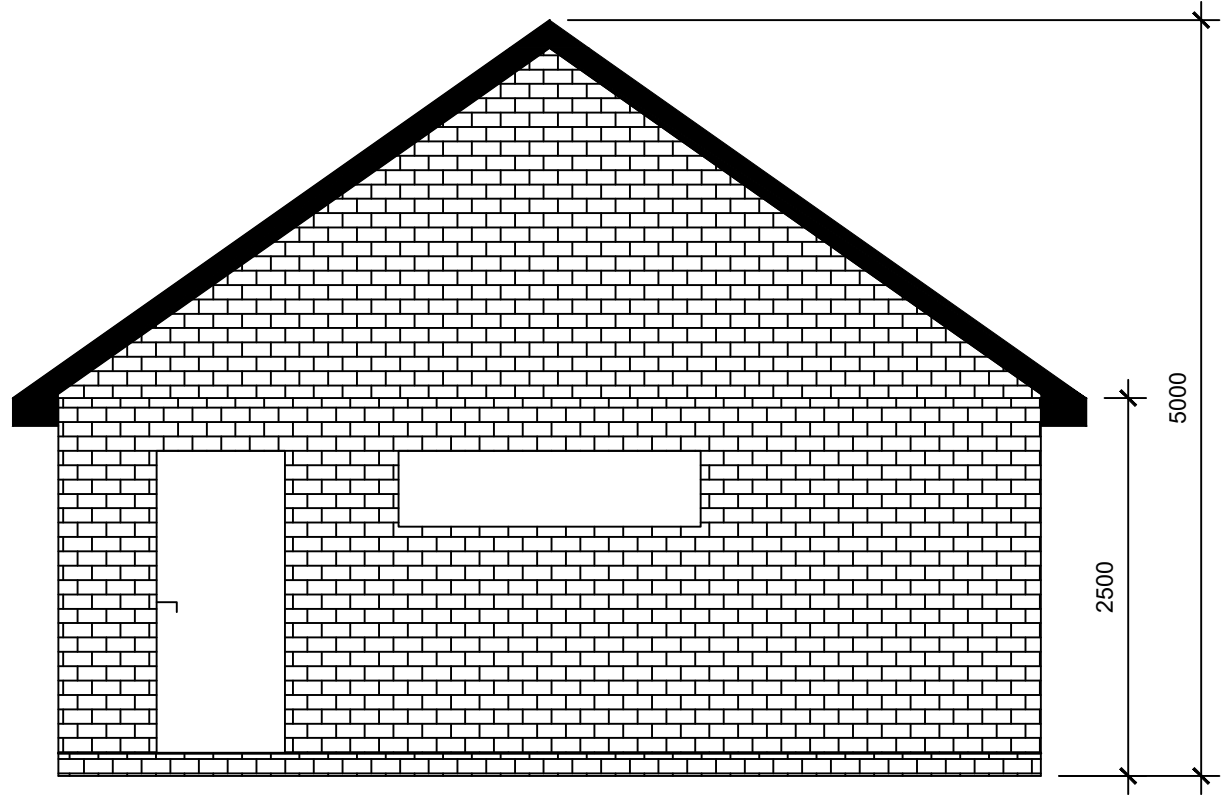

West Elevation

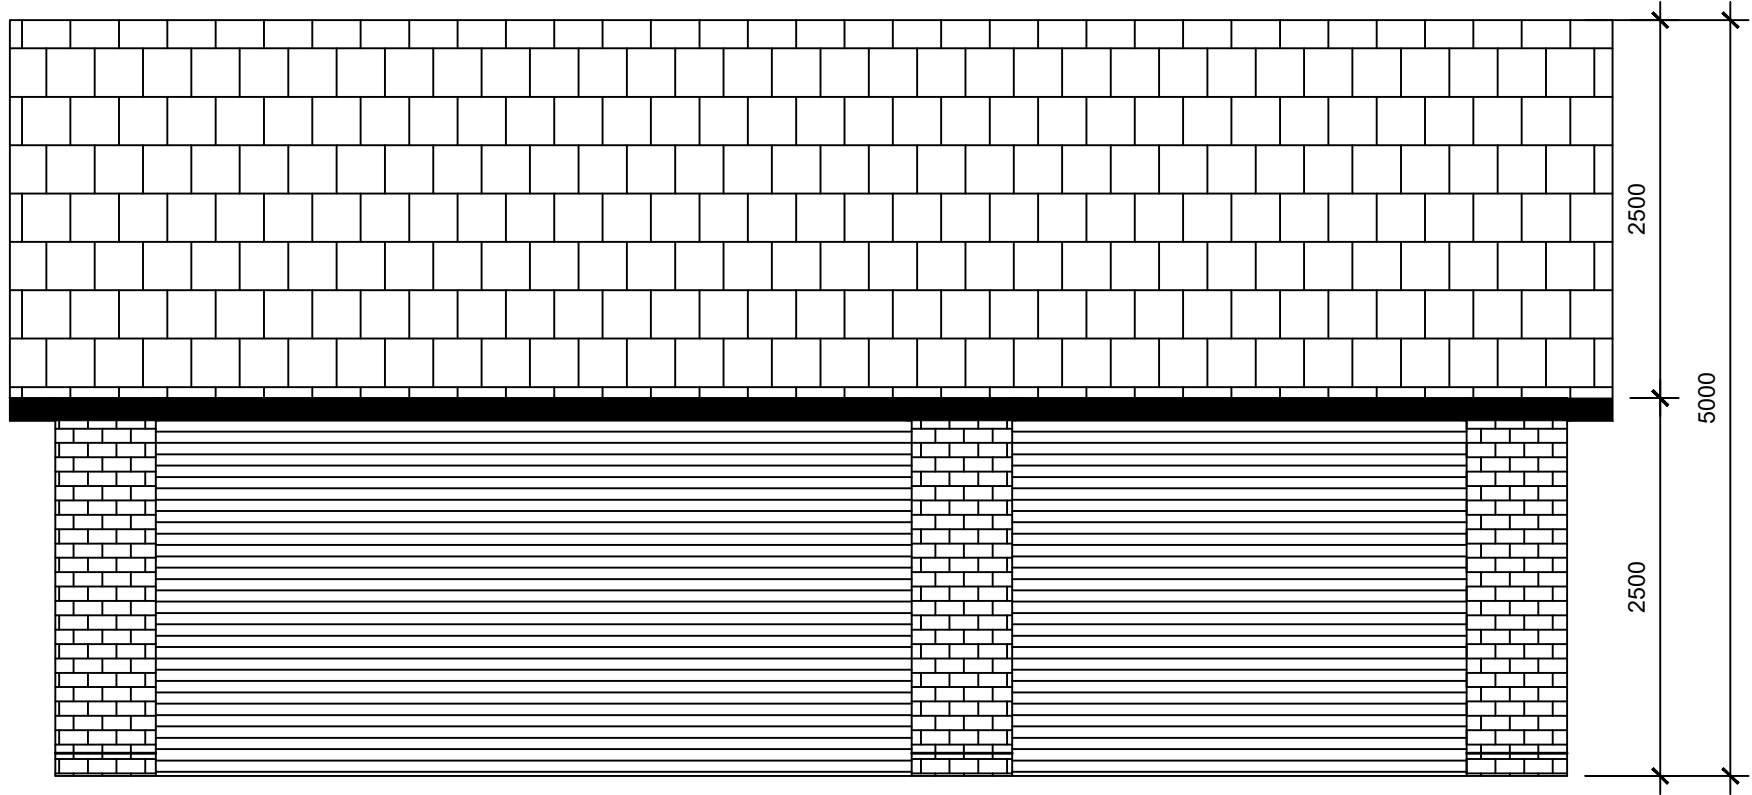

North Elevation

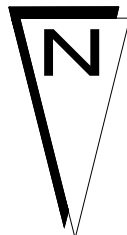

BASIC PROJECTS Deblins Green, Pirton Road, Holwell, SG5 3SS		BASIC PROJECTS	
Planning		Drawn by: TS	
Drawing: Proposed Elevations			
Date: September 2024	Drawing Number: 2	Rev	Scale: 1:50