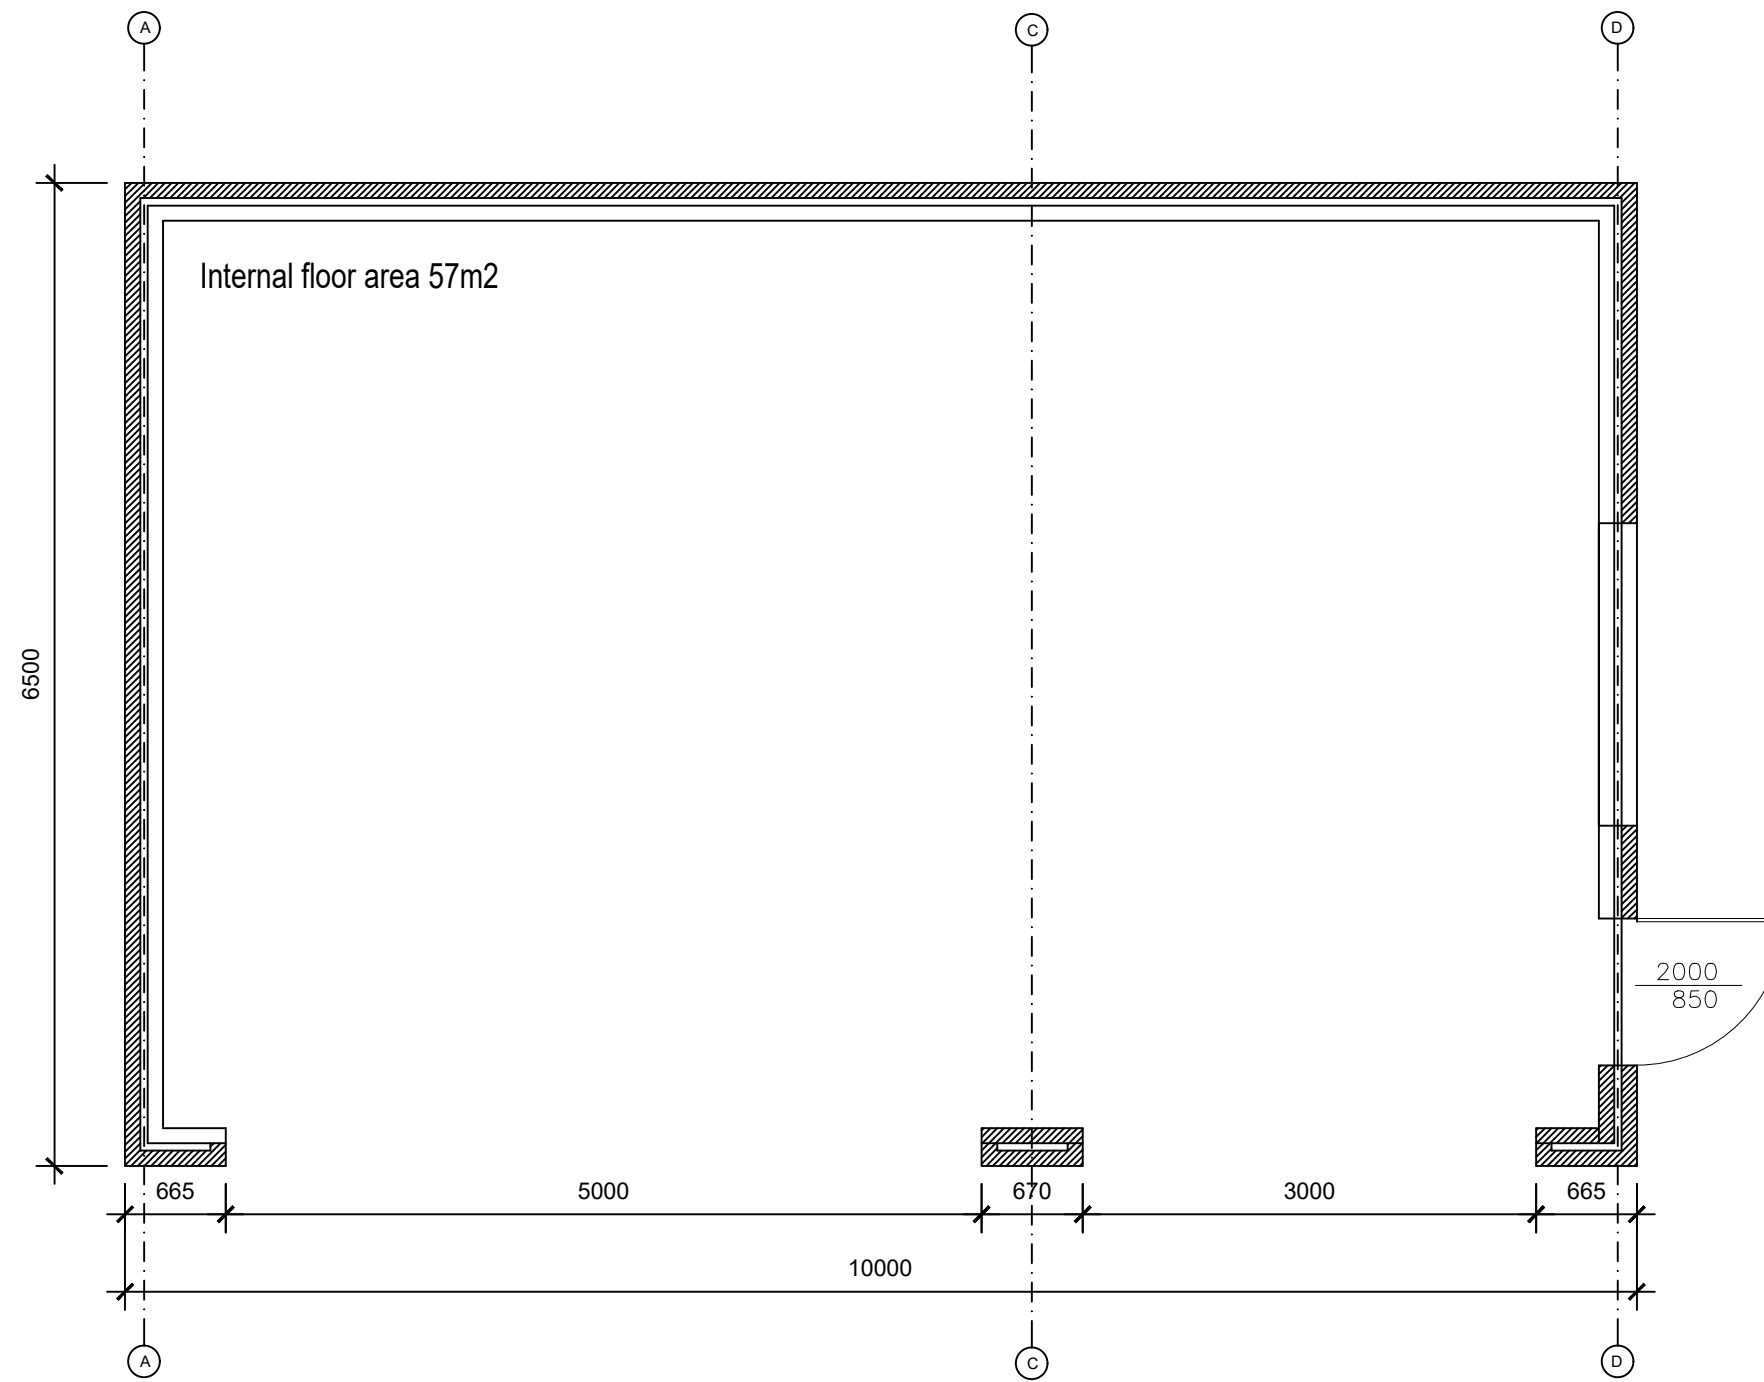


BASIC PROJECTS Deblins Green, Pirton Road, Holwell, SG5 3SS				
Planning		Drawn by: TS		
Drawing: Proposed Floor Plan				
Date: September 2024	Drawing Number: 1	Rev	Scale: 1:50	